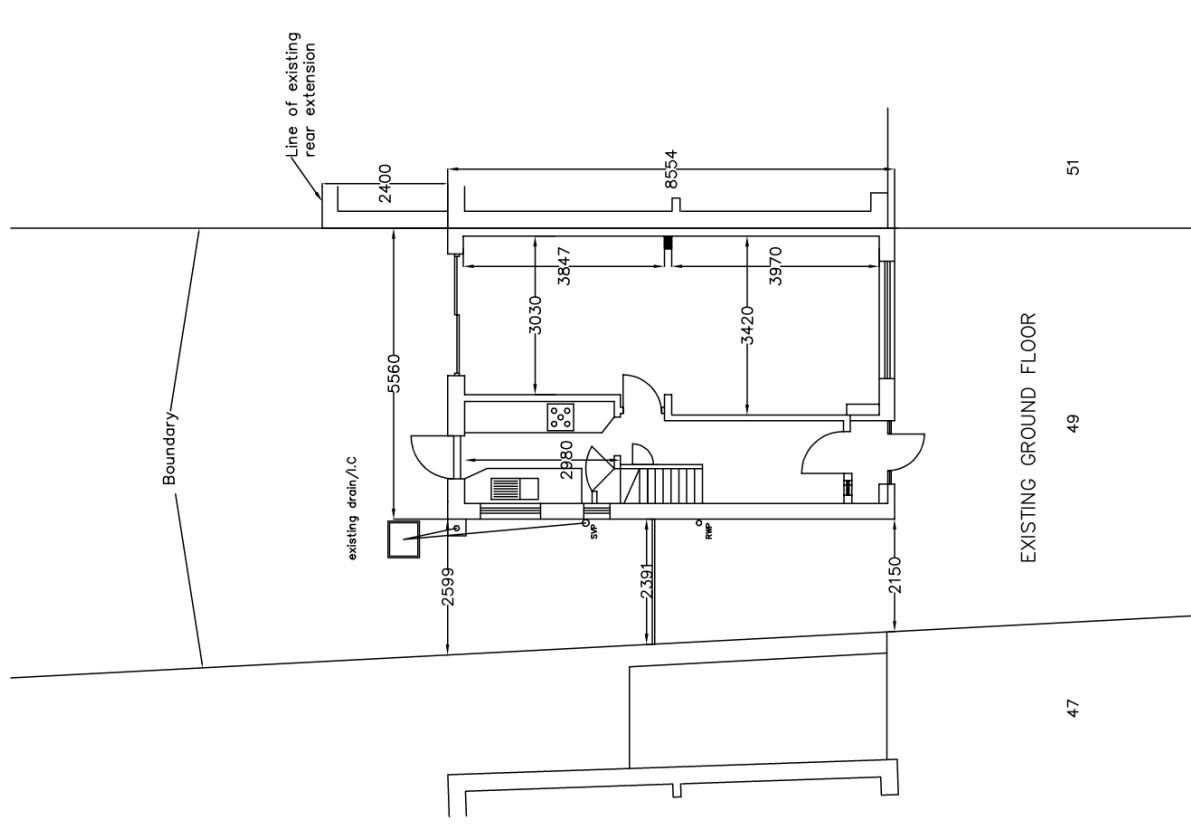
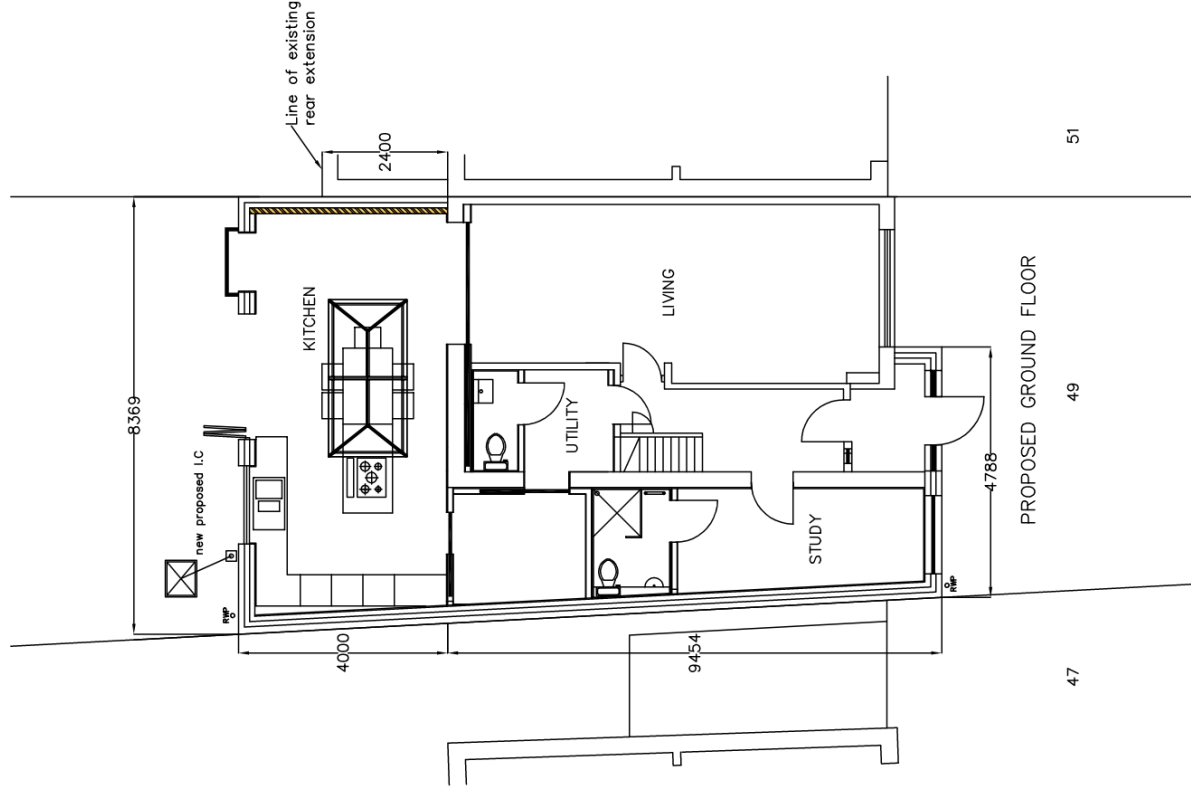


Site dimensions to be verified on site