



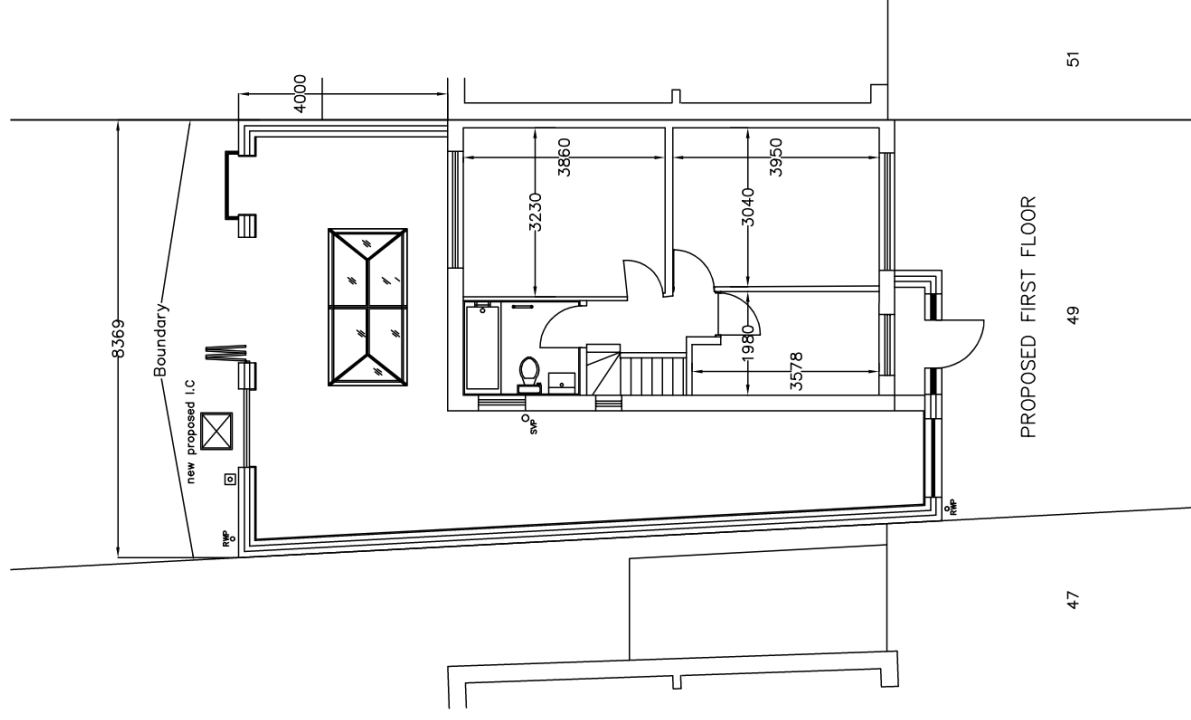

47

49


51

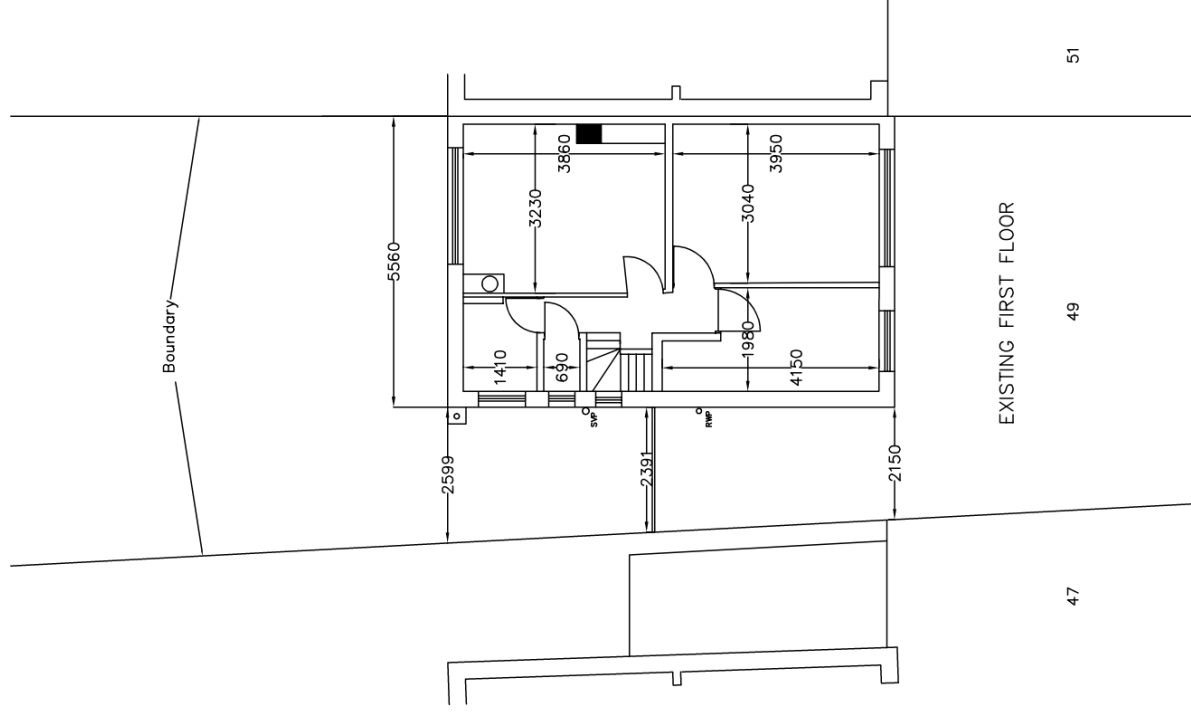

47

49

51

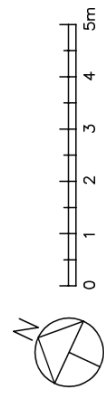

Site dimensions to be verified on site