
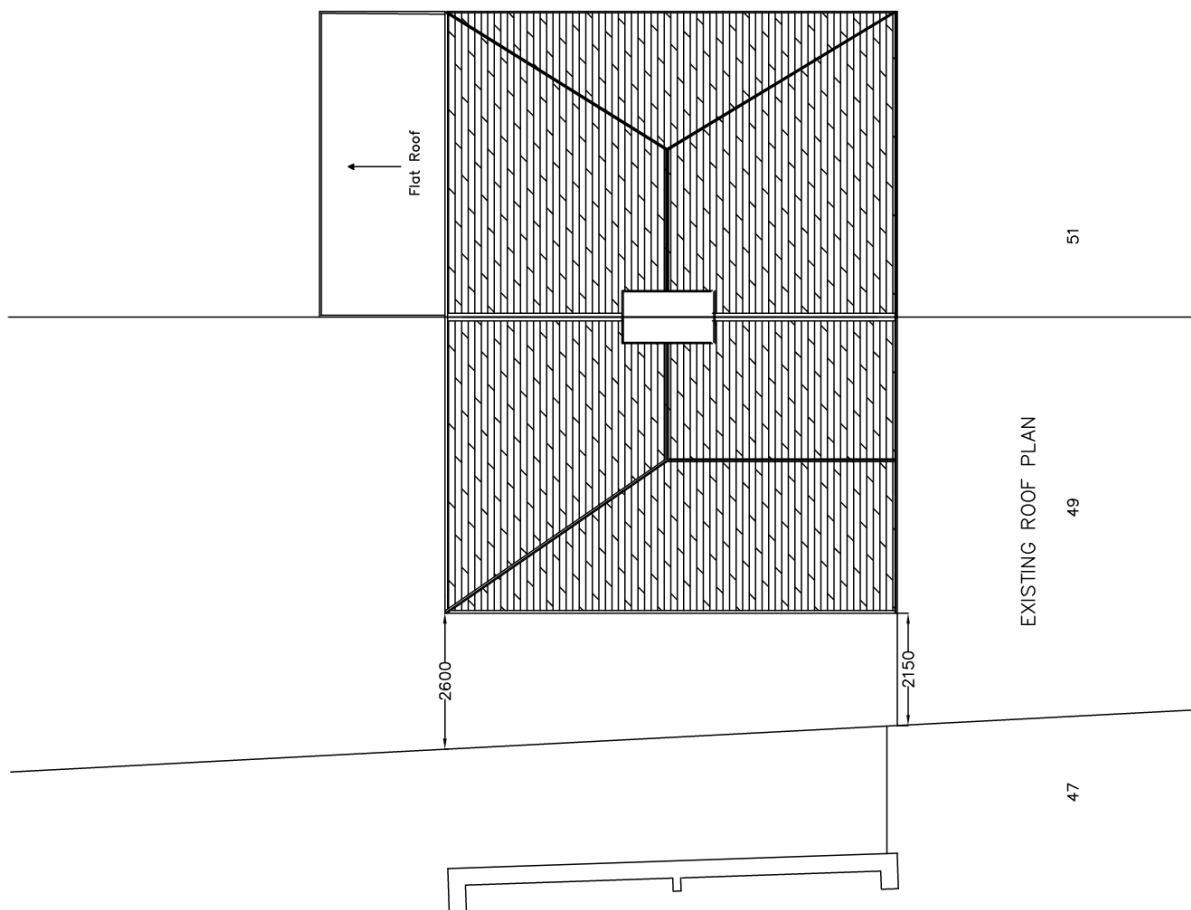


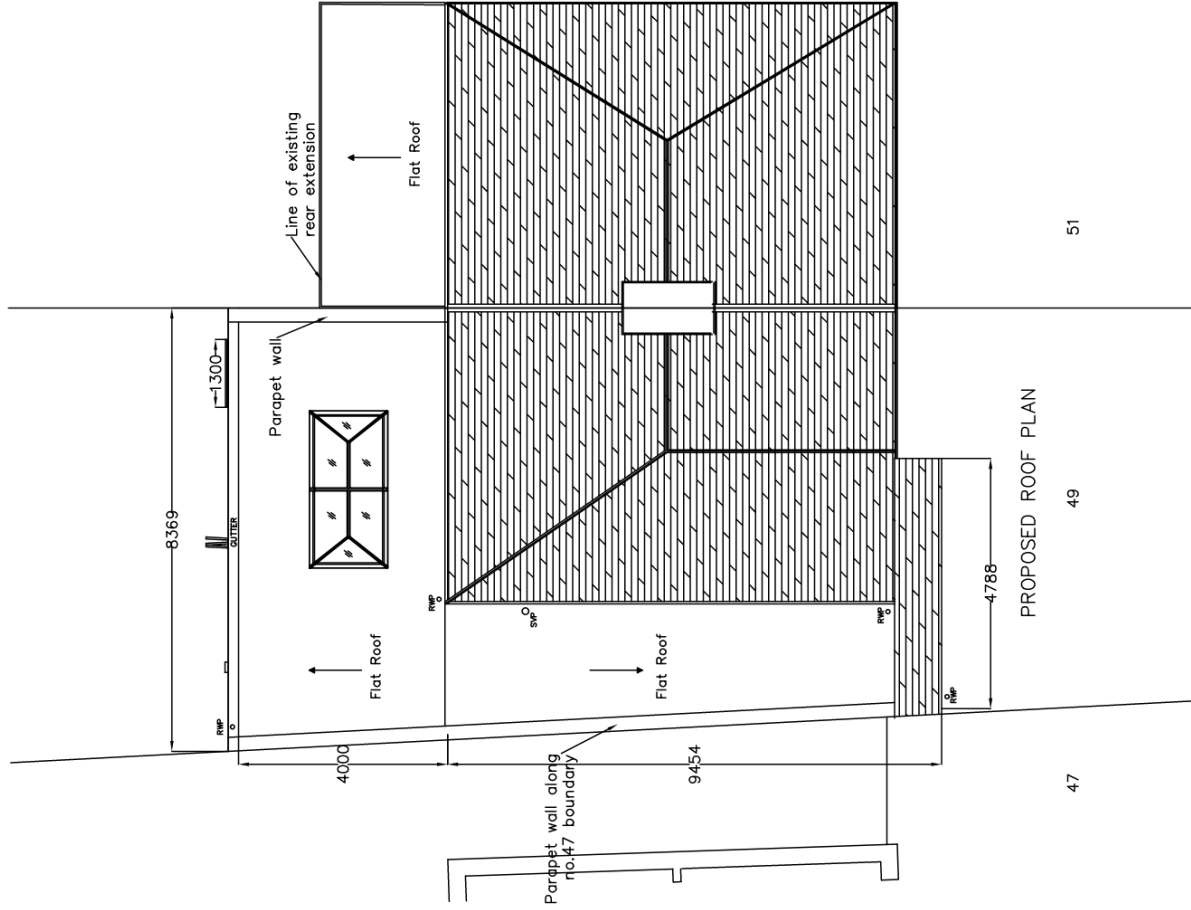

Site dimensions to be verified on site