





CONSTRUCTION MANAGEMENT

Ferguson House
Brook Road, Ilford, Essex. IG1 4PU
Contact : 020 3362 4200
www.dzynzstudio.co.uk

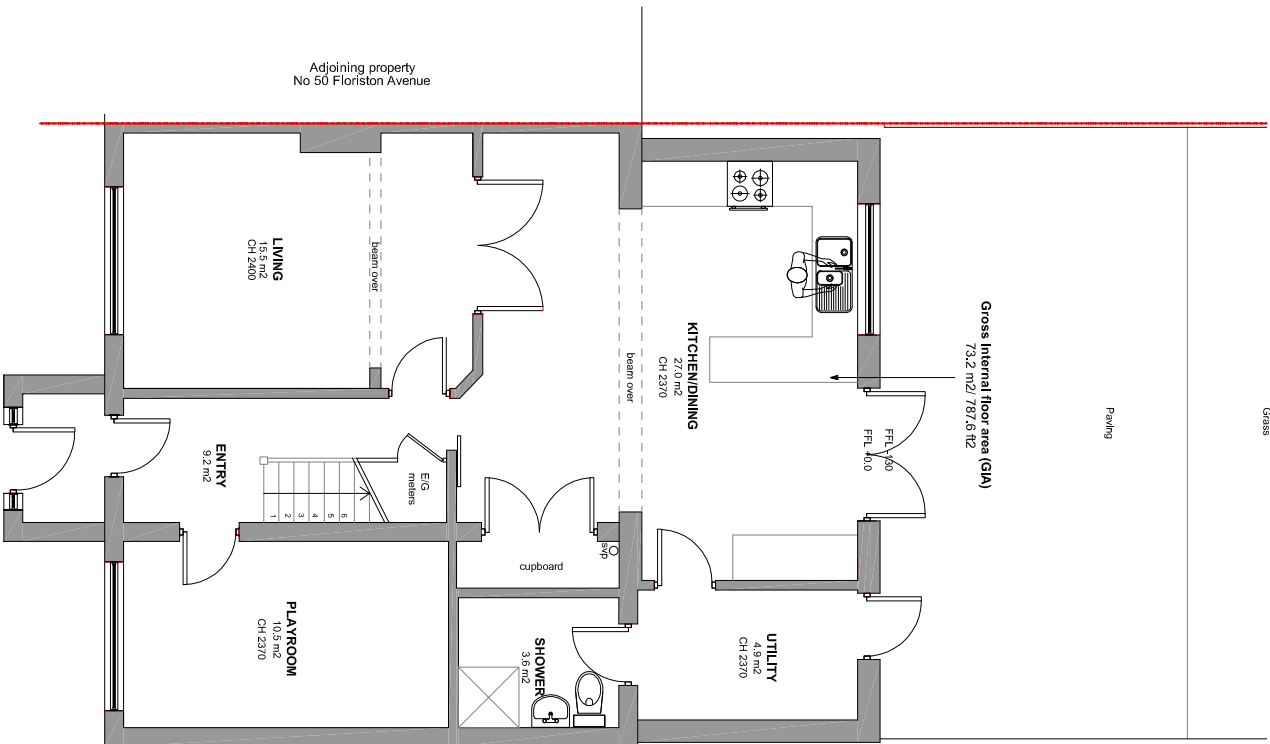

EXISTING GROUND FLOOR PLAN

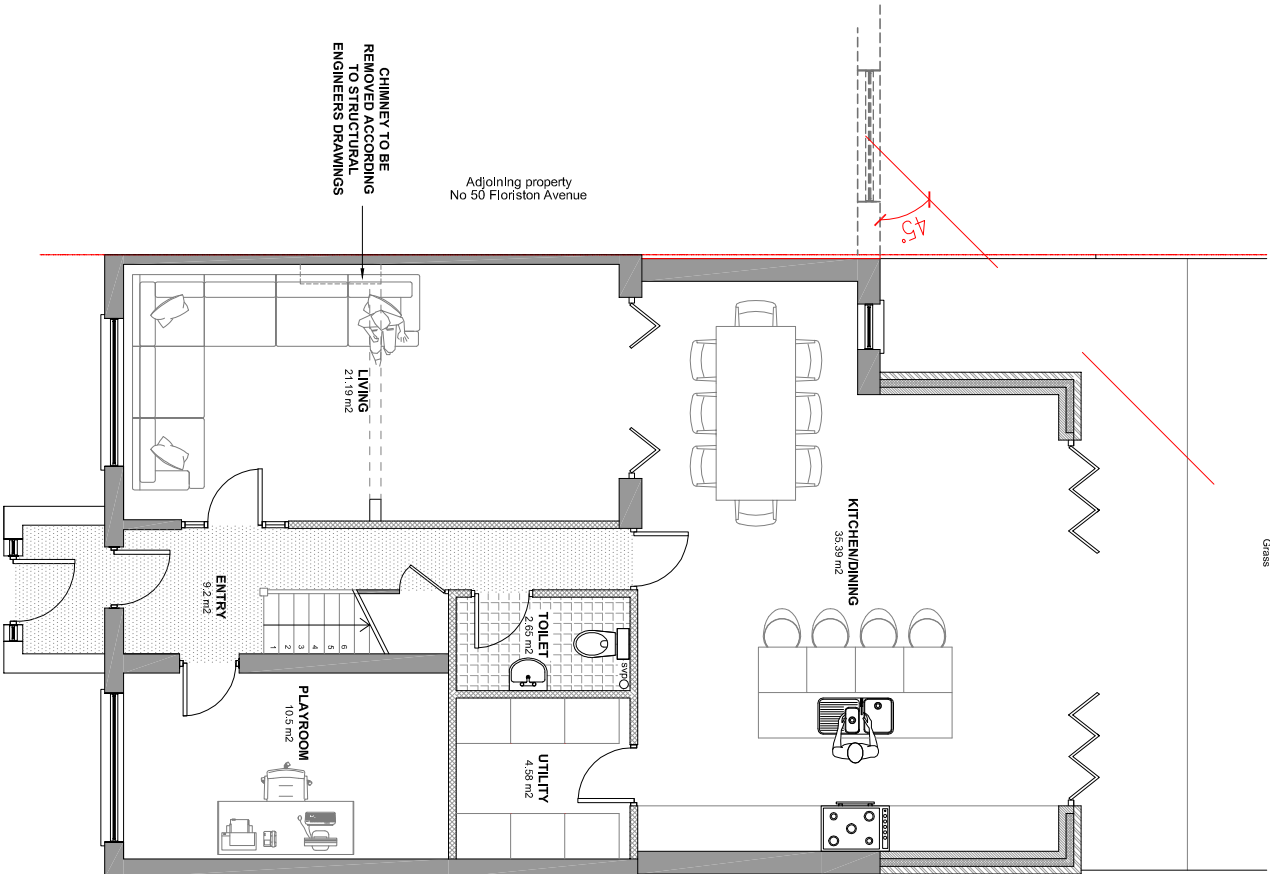

PROPOSED GROUND FLOOR PLAN

1. THIS DRAWING IS COPYRIGHT AND SHOULD NOT BE REPRODUCED WITHOUT
NOTES:
2. THE WRITTEN APPROVAL OF DZNYZ STUDIO.
3. ALL DIMENSIONS TO BE CHECKED ON SITE AND ANY DISCREPANCIES BROUGHT
TO THE ATTENTION OF THE DZNYZ STUDIO.
4. THIS DRAWING IS TO BE READ IN CONJUNCTION WITH ALL OTHER RELEVANT
ARCHITECTS, SERVICE ENGINEERS AND STRUCTURAL, CIVIL ENGINEERS
DRAWINGS AND SPECIFICATIONS.
5. ALL THE INFORMATION IS PROVIDED BY THE CLIENT. DZNYZ STUDIO DO NOT
TAKE ANY RESPONSIBILITY FOR UNFORESEEN SITUATION ON SITE OF ANY
DISCREPANCY ON SITE.
6. ALL RIGHTS RESERVED.

					PROJECT	48 FLORISTON AVENUE, UXBRIDGE, UB10 9EA
					DRAWING TITLE	EXISTING AND PROPOSED GROUND FLOOR PLANS
					DRG NO.	16-427-P02
						REVISION
					DATED	08-02-2017
					APPROVED BY	STATUS
REV.	DATE	REV. BY	CHG. BY	DESCRIPTION		PL