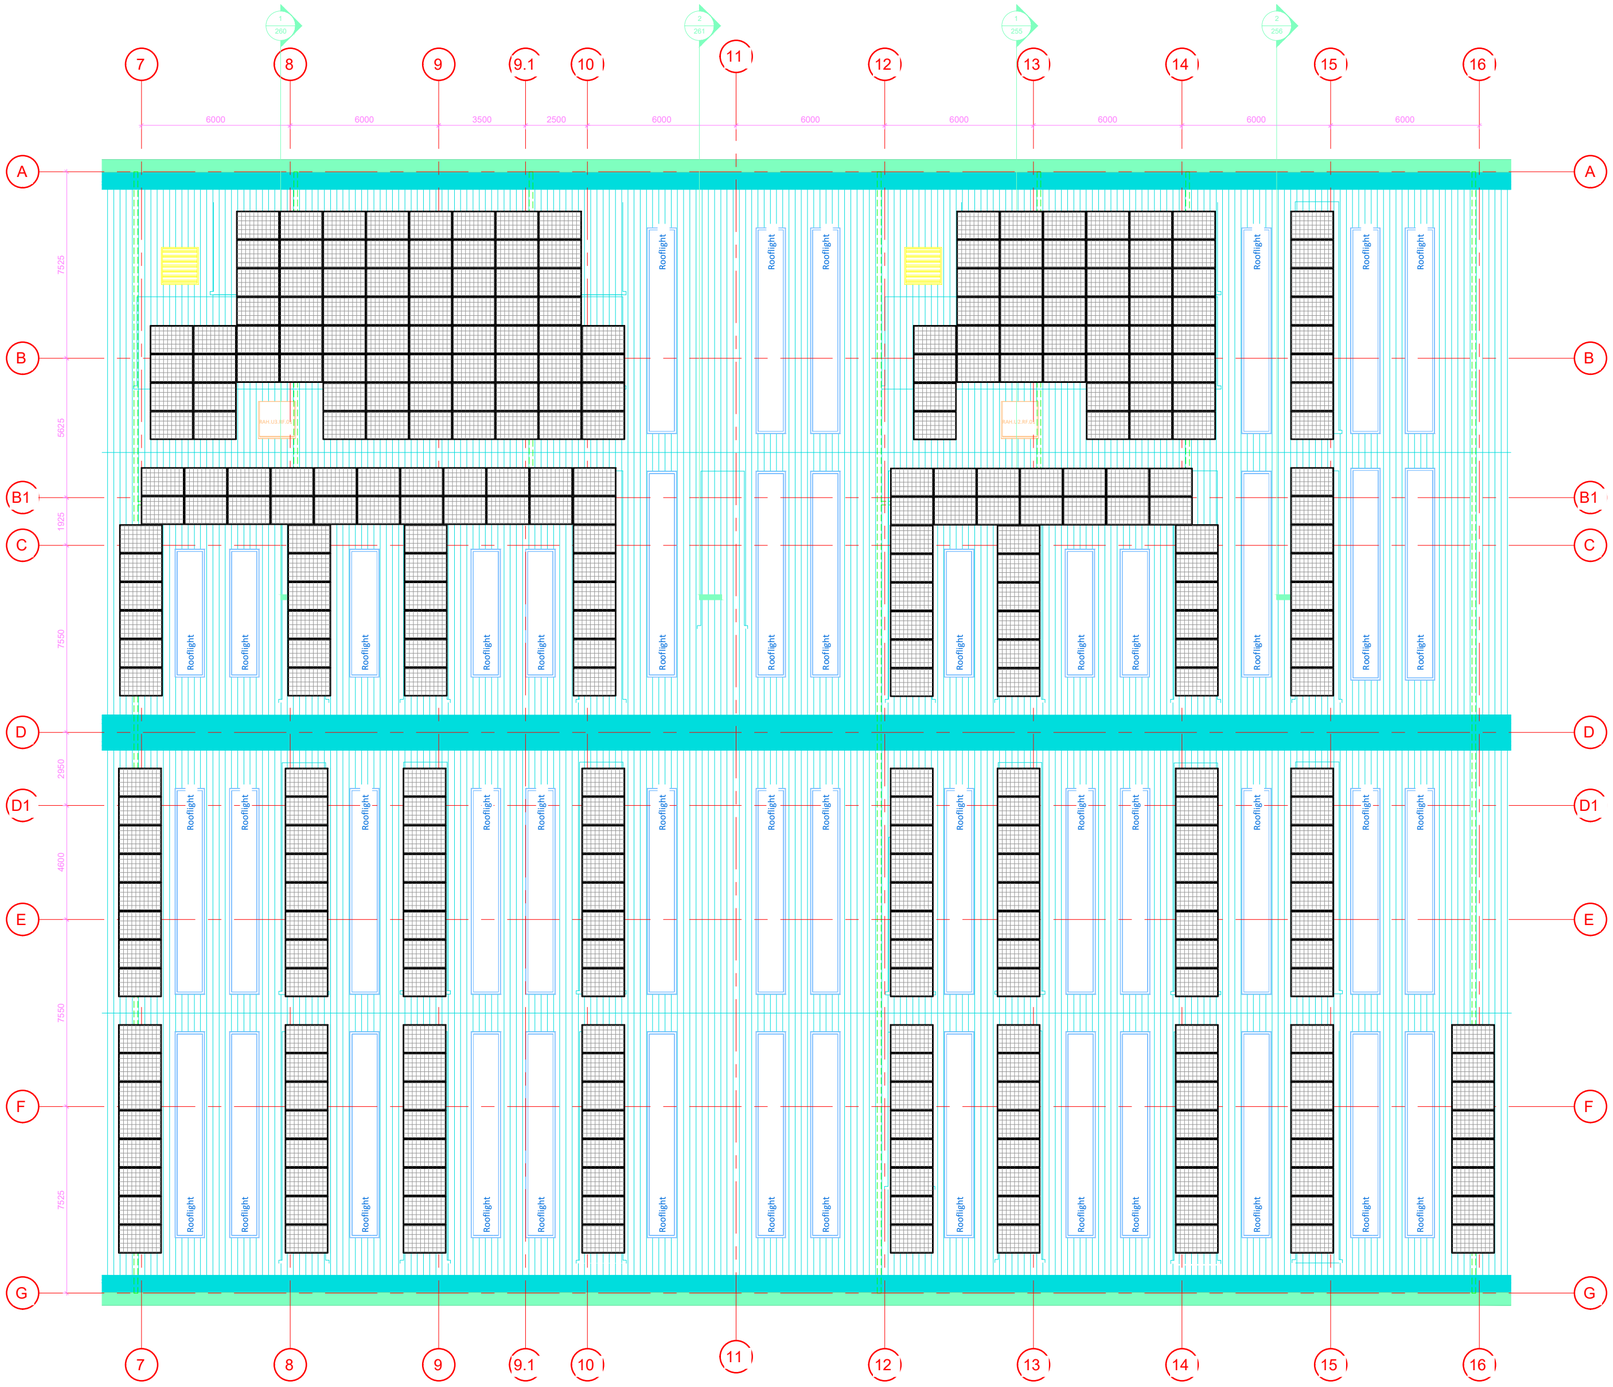

Notes:

Unit 2 = 166 x 435Wp MODULES (72kWp)
Unit 3 = 182 x 435Wp MODULES (79kWp)

2. TRAPEZOIDAL MOUNTING SYSTEM

3. 0.11kN/m2 ROOF LOADING

REV:	DESCRIPTION:	BY:	DATE:

STATUS: Proposal

www.igen-energy.com

CLIENT: mcs group

PROJECT: Hayes

DESCRIPTION: Units 2&3 PV Roof Layout

DRAWING NAME: G11XX-IGN-ZZ-RF-DR-X-000452

SCALE AT A1:	DATE:	REVISION:
1:175	21.08.24	r1