

Proposed Roof Lights to be No Higher than 150 mm above Existing Roof Line (S - 4)

DRAW IT

Architectural Technician/Consultant

Mr. Money Qadri

Agent

6, Avian Ave; Curo Park,
Frogmore St Albans,
Herts.
AL2 2FG

Mobile: 07949 035 715

draw_it@hotmail.com



(FOR VELUX WINDOWS, 1-3.)
PROPOSED FRONT ELEV. 1:100

0 1 2 5 10 SCALE BAR 1:100

DRAWN BY:
Shaani

DWG/NOS:-
D/O/P/K-1.

SHEET/NOS COUNCIL
S-4, of, S-6. REF/NOS:-

Dr. P. Kumar (M) 079 463
1 Darris Close Hayes Mik
London UB4 9RY

DATE:-
02/07/2020.

PLANNING PORTAL
REF/NO = PRD

REV: - Date /
Scale: -
AS SHOWN.


PROPOSED DORMER WITH HUNGED TILES

Side Facing
Windows to be Obscure
Glazed and Unopenable
below 1.7M above F.E.L.

All Materials used to
match with Existing.

DRWN/BY.
SHAANI.

200 mm

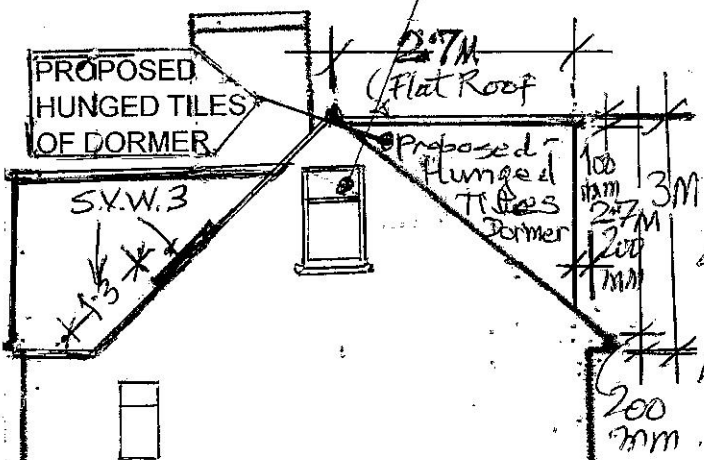

PROPOSED
HUNGED TILES
OF DORMER

S.V.W.3

Proposed
Hunged
Tiles
Dormer

PROPOSED SIDE (L-R) ELEV. (1:100)

Proposed (H/#
(Right to Left)

2 (side) from H/# 2
1:100 Side Elevation

GYM: