

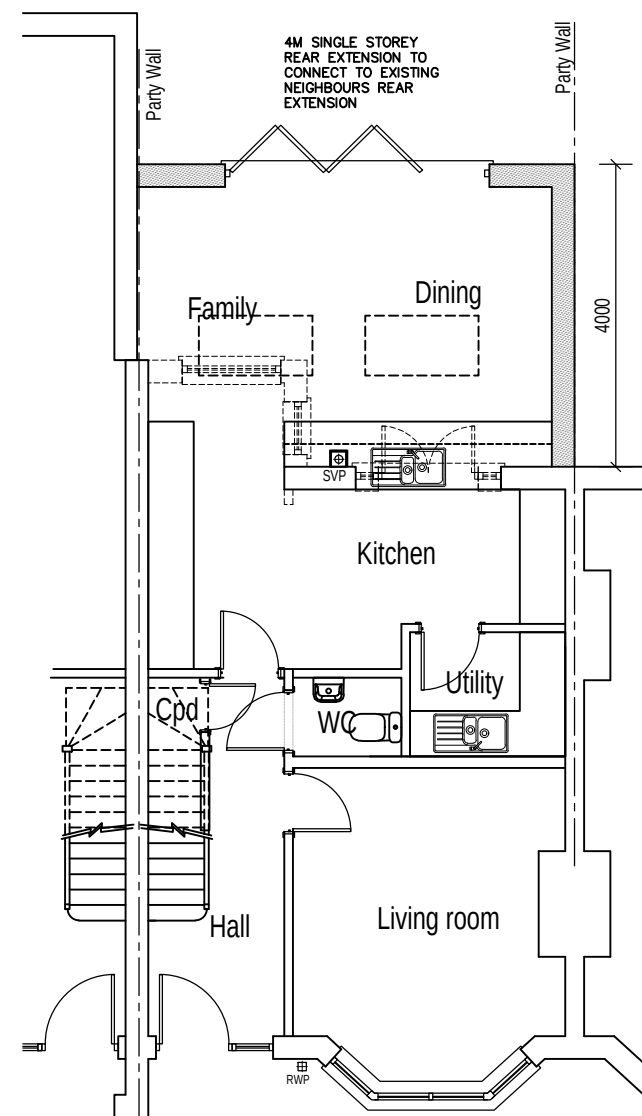



All stated dimensions to be verified on site and the Architect notified of any discrepancies.
This drawing to be read in accordance with the specification/Bills of Materials and related drawings.

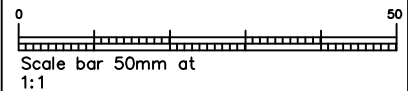

GROUND FLOOR PLAN

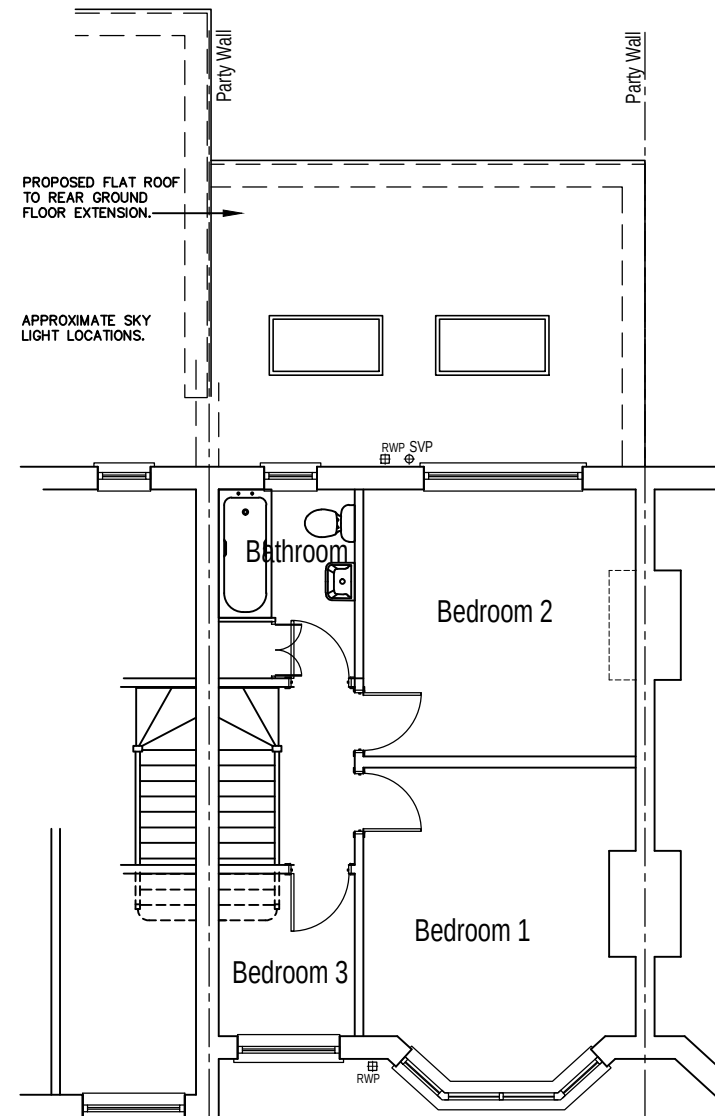

FIRST FLOOR PLAN

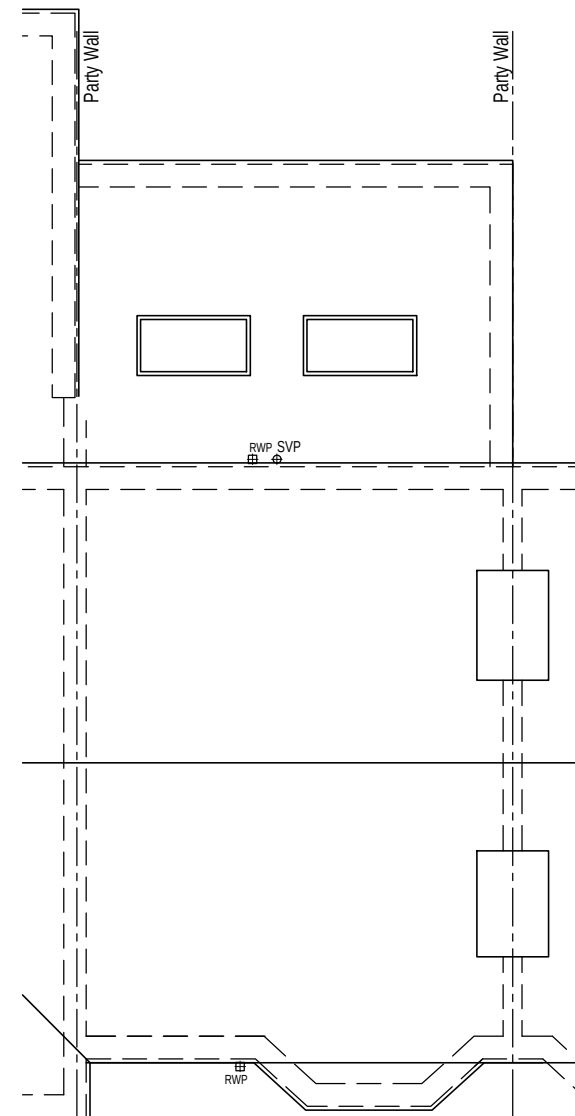

ROOF PLAN

A	29.04.17	REAR EXTENSION REDUCED TO 4M DEEP	JB
REV	DATE	NOTE	IN

Project

PROPOSED REAR
EXTENSION

Title

PROPOSED PLANS
FOR
102 GRANVILLE ROAD
HILLINGDON
UXBRIDGE, UB10 9AG

Scale	Date
1:100 @ A3	NOV 2016
Drawn	Checked

Drawing Number	Revision
GR/PL03	A