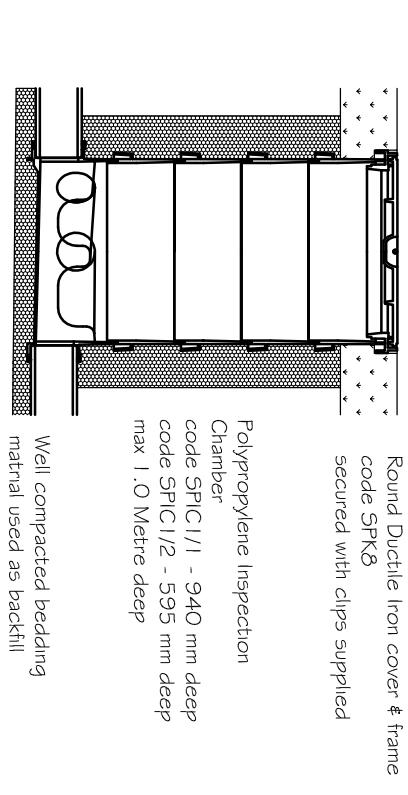
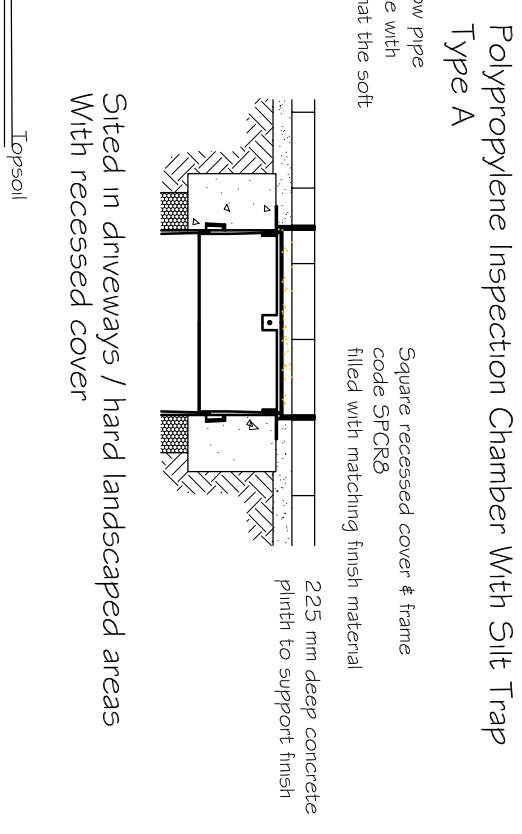
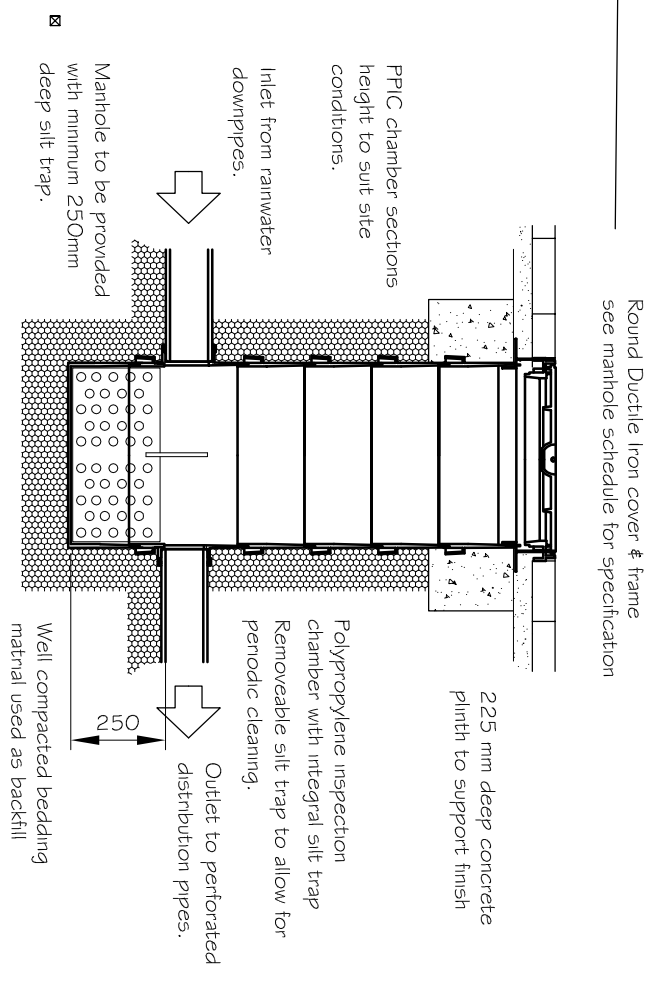
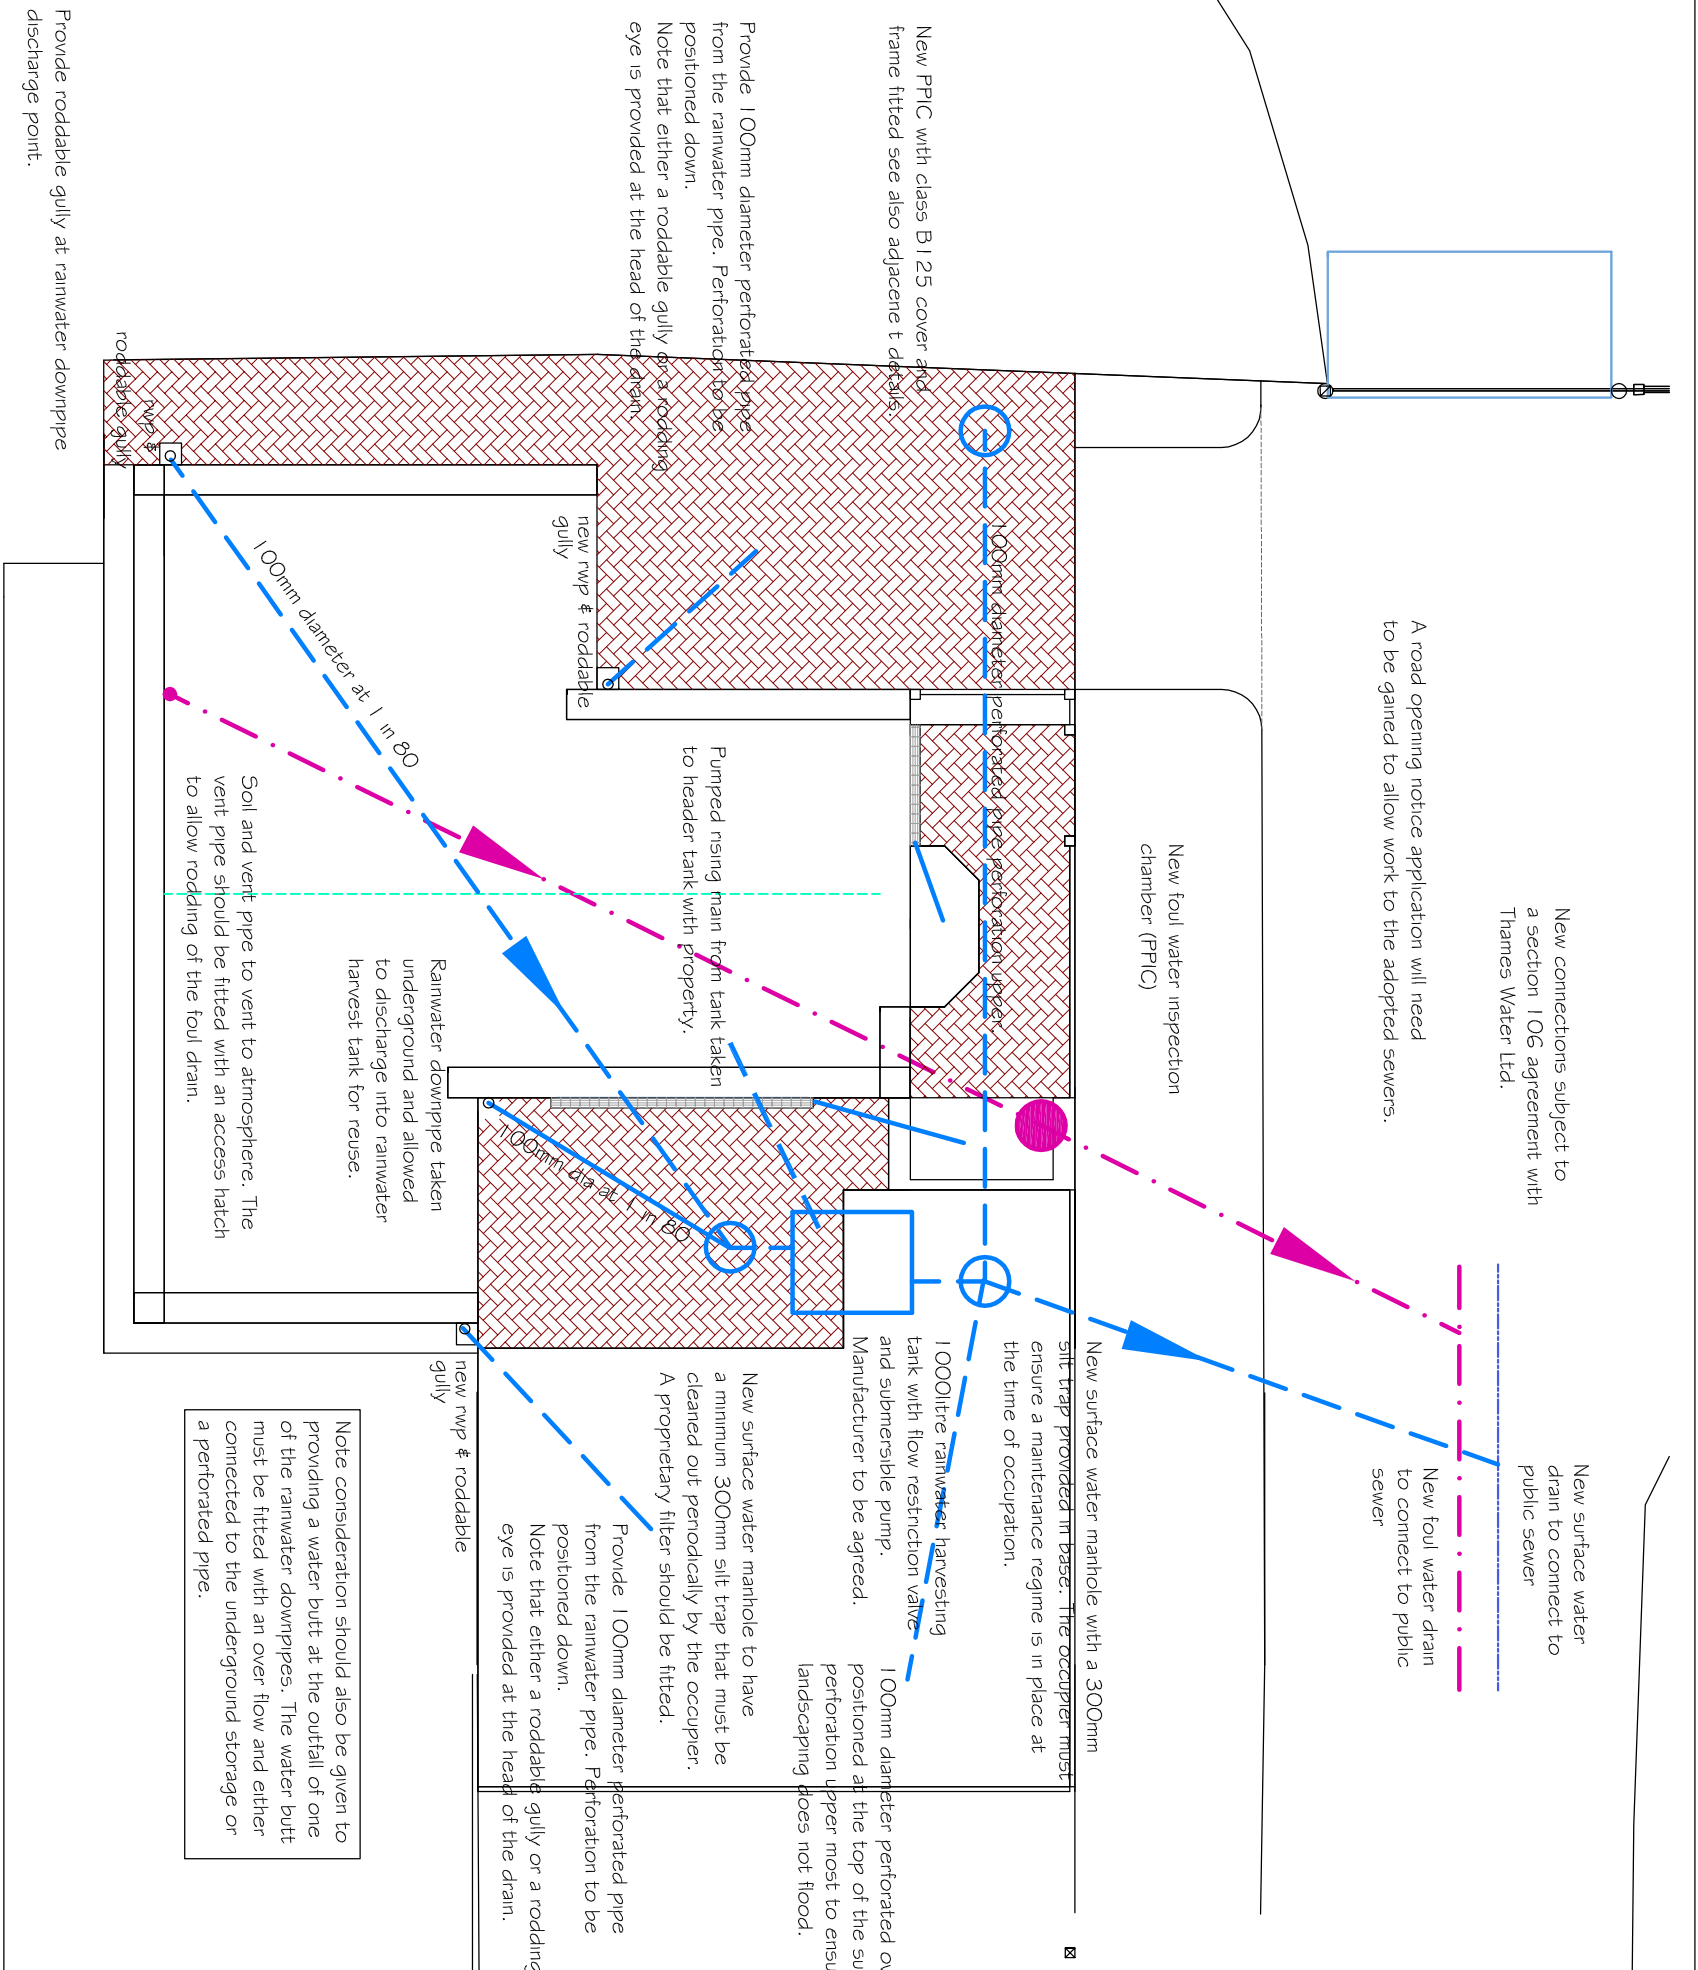


rev	date	amendment	by
-----	------	-----------	----

Confidential - This drawing is released to parties on the strict condition that none of the data herein shall be divulged, reproduced or made available to any third party, unless with our prior written consent.		
Drawn by	Checked by	Scale
S Walker		1:75 & 1:20
Date	Date	Status
6.12.14		Approval

Proj No. P-DER-966-01	Rev.
--------------------------	------