


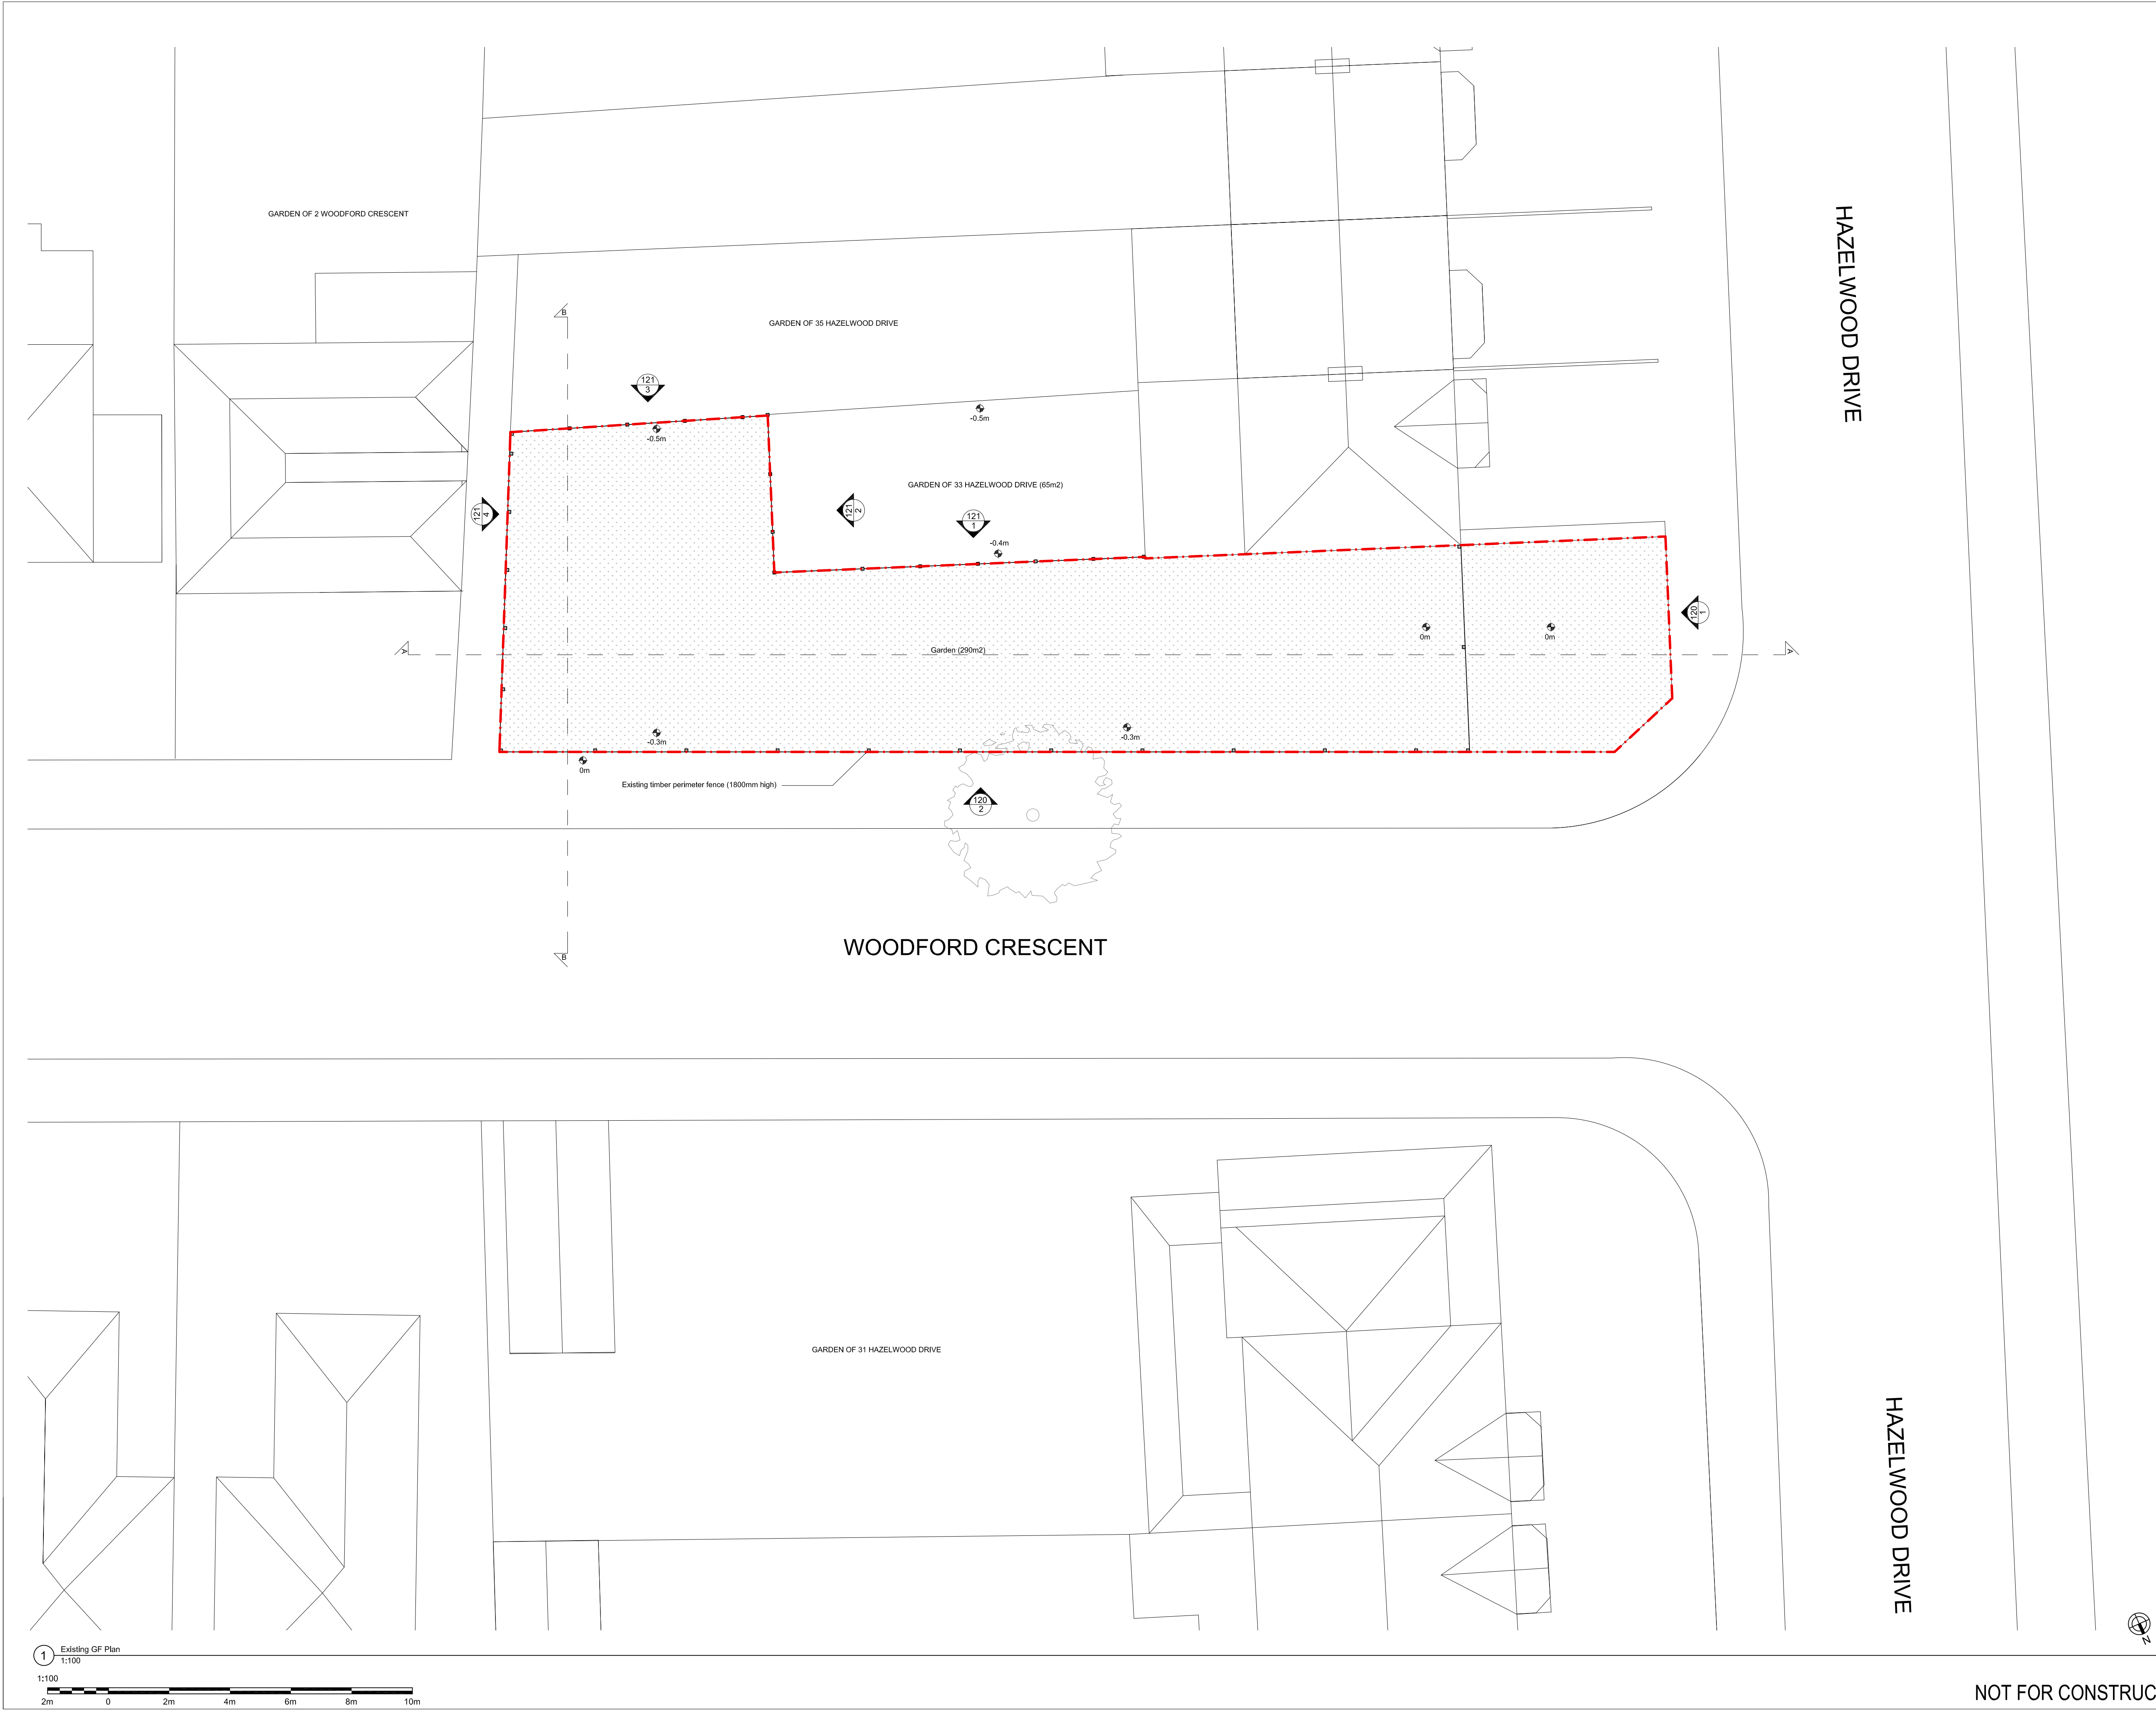

Notes


This drawing must not be scaled. Use figured dimensions.

All dimensions are to be verified and checked on site. Any discrepancies that are, or become apparent should be reported to Tom Bestwick.

This electronic data has been prepared, in part, from archived hand drawn material and is indicative only. The envelope setting out is based on Ordnance Survey information. It must not be taken to represent contract documentation, nor as evidence of any legal boundary or status.

Rev	Date	By
-----	------	----

Client			
CDD Property Limited			
Designer			
Tom Bestwick			
Project			
Land Adjacent to 33 Hazelwood Drive, Pinner, HA5 3TU			
Title			
Existing GF Plan			
Proj N°	Drawn by	Checked by	Scale
108	TB	TB	1:100
Date	Rev N°	Signed	
29/04/20		TB	
Number			
108-110			

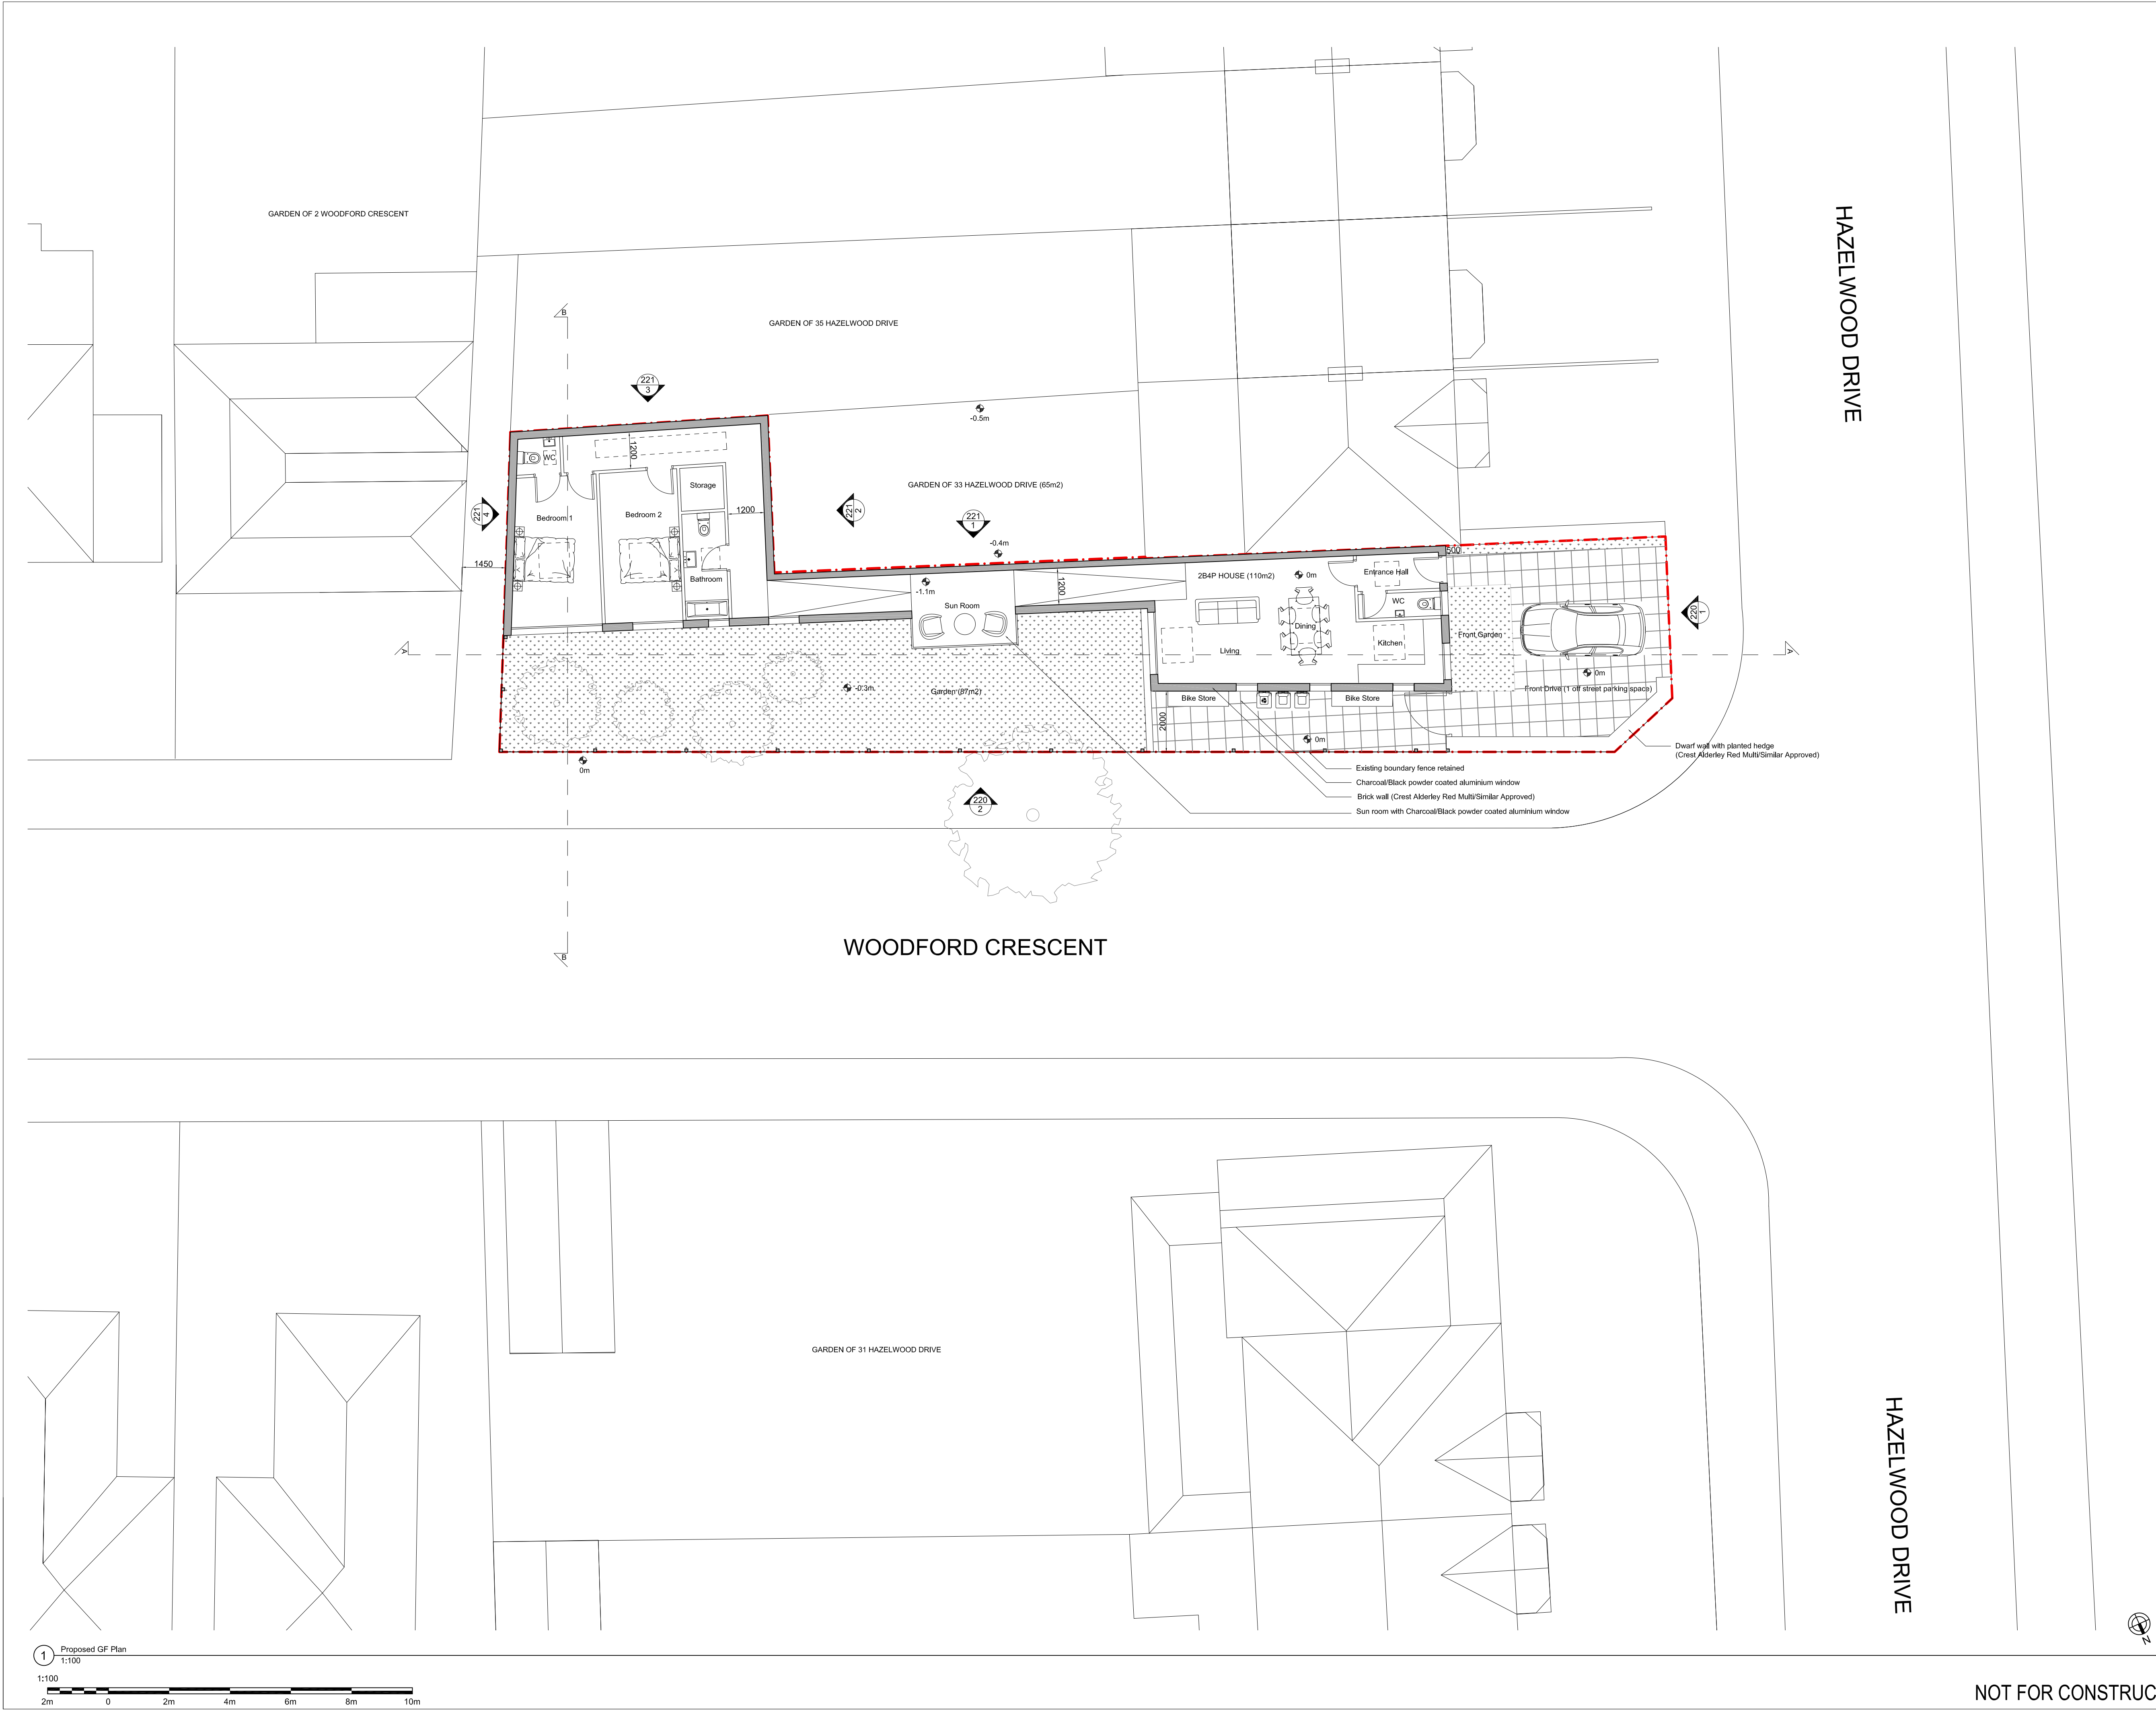

Notes

This drawing must not be scaled. Use figured dimensions.

All dimensions are to be verified and checked on site. Any discrepancies that are, or become apparent should be reported to Tom Bestwick.

This electronic data has been prepared, in part, from archived hand drawn material and is indicative only. The envelope setting out is based on Ordnance Survey information. It must not be taken to represent contract documentation, nor as evidence of any legal boundary or status.

Rev	Date	By
-----	------	----

Client

CDD Property Limited

Designer

Tom Bestwick

Project

Land Adjacent to 33 Hazelwood Drive, Pinner, HA5 3TU

Title


Proposed GF Plan

Proj N°	Drawn by	Checked by	Scale
108	TB	TB	1:100
Date	Rev N°	Signed	
29/04/20		TB	

Number

108-210

NOT FOR CONSTRUCTION

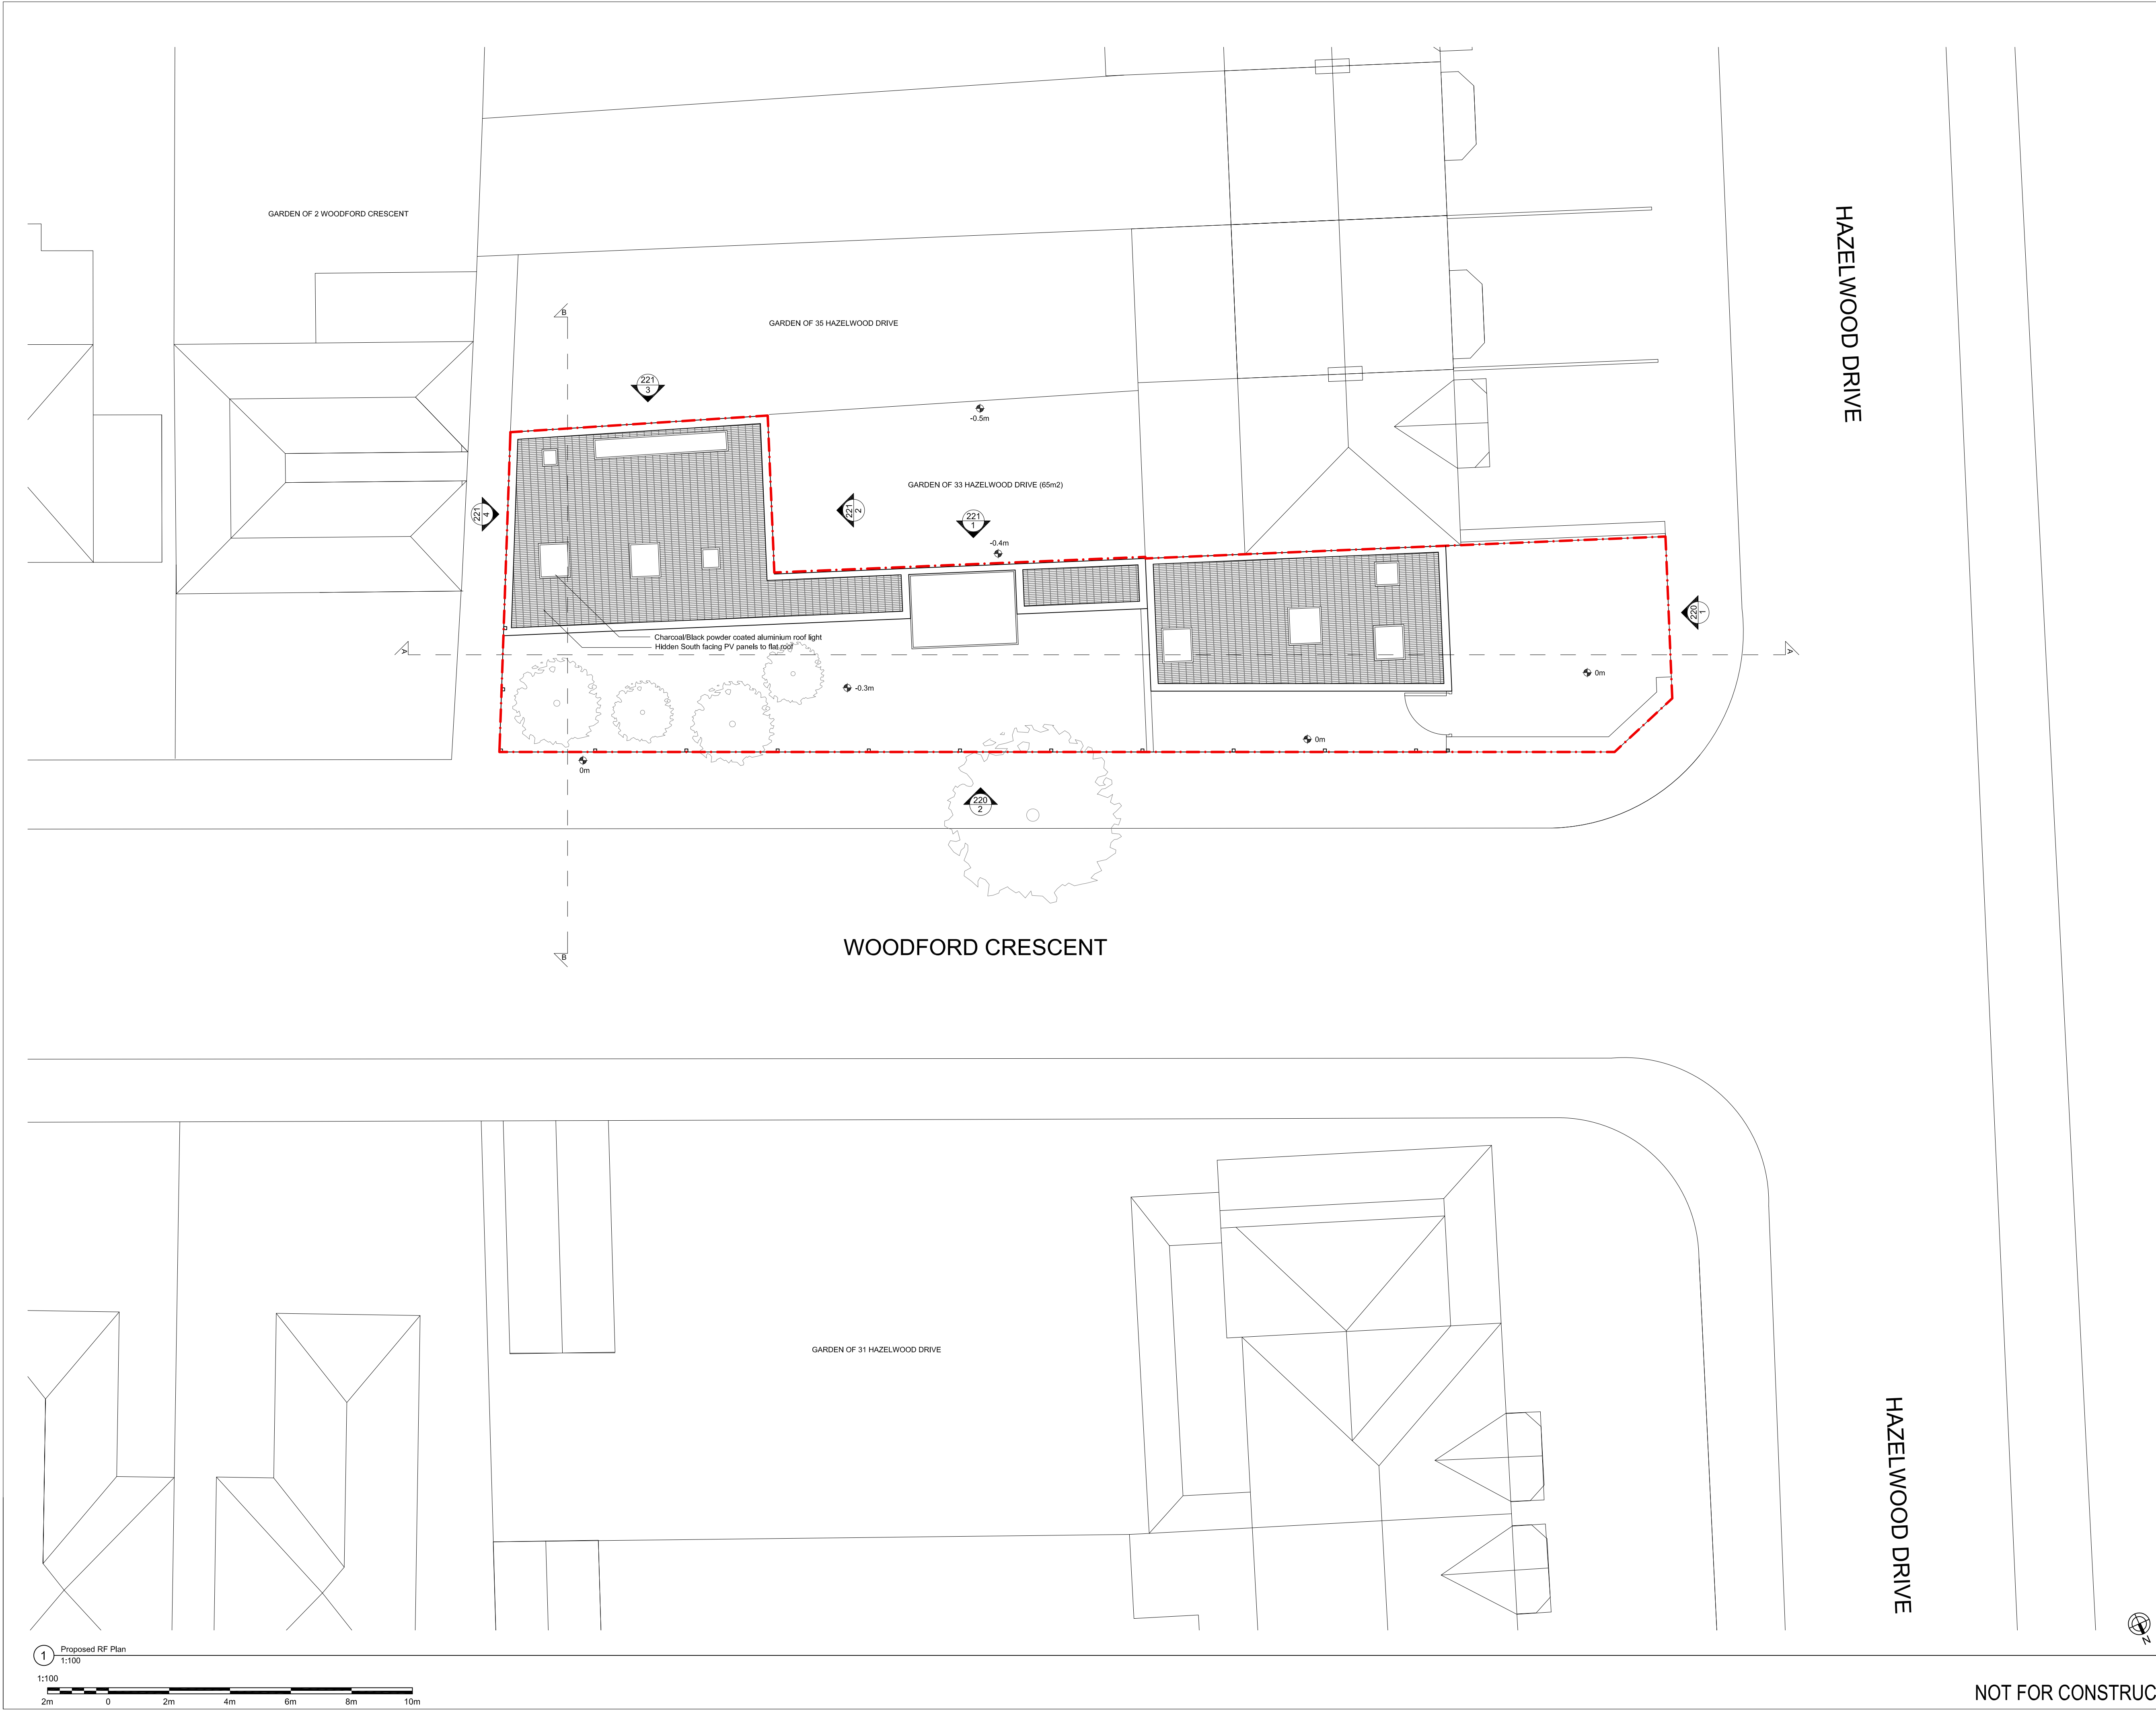

Notes

This drawing must not be scaled. Use figured dimensions.

All dimensions are to be verified and checked on site. Any discrepancies that are, or become apparent should be reported to Tom Bestwick.

This electronic data has been prepared, in part, from archived hand drawn material and is indicative only. The envelope setting out is based on Ordnance Survey information. It must not be taken to represent contract documentation, nor as evidence of any legal boundary or status.

Rev	Date	By
-----	------	----

Client

CDD Property Limited

Designer

Tom Bestwick

Project

Land Adjacent to 33 Hazelwood Drive, Pinner, HA5 3TU

Title

Proposed RF Plan

Proj N°	Drawn by	Checked by	Scale
108	TB	TB	1:100
Date	Rev N°	Signed	
29/04/20		TB	


Number

108-211


NOT FOR CONSTRUCTION



1 Existing Elevation 1
1:100

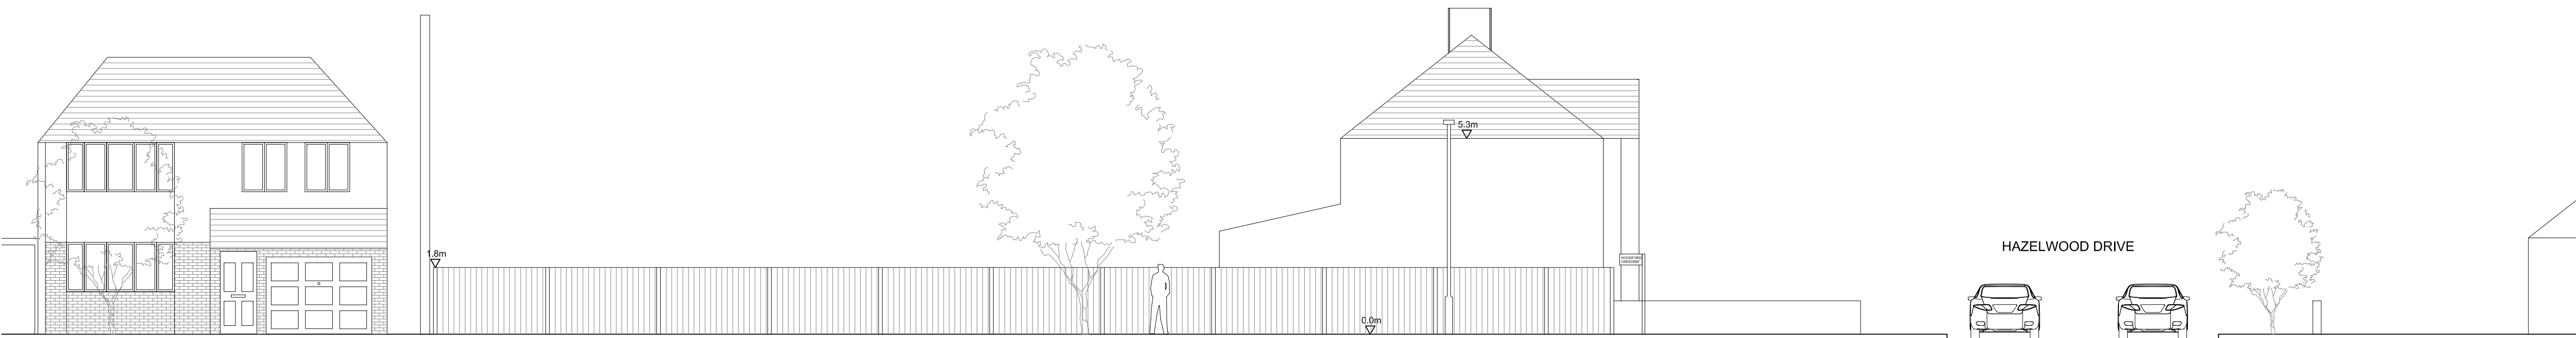

2 Existing Elevation 2
1:100

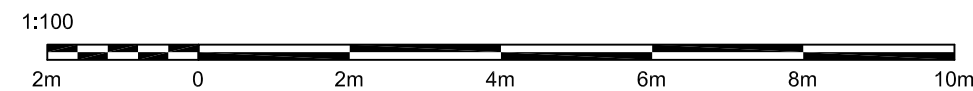

Notes

This drawing must not be scaled. Use figured dimensions.

All dimensions are to be verified and checked on site. Any discrepancies that are, or become apparent should be reported to Tom Bestwick.

This electronic data has been prepared, in part, from archived hand drawn material and is indicative only. The envelope setting out is based on Ordnance Survey information. It must not be taken to represent contract documentation, nor as evidence of any legal boundary or status.

Rev	Date	By
-----	------	----

Client

CDD Property Limited

Designer

Tom Bestwick

Project

Land Adjacent to 33 Hazelwood Drive, Pinner, HA5 3TU

Title

Existing Elevations

Proj N°	Drawn by	Checked by	Scale
108	TB	TB	1:100
Date	Rev N°	Signed	
29/04/20		TB	


Number

108-120


NOT FOR CONSTRUCTION



1 Proposed Elevation 1
1:100

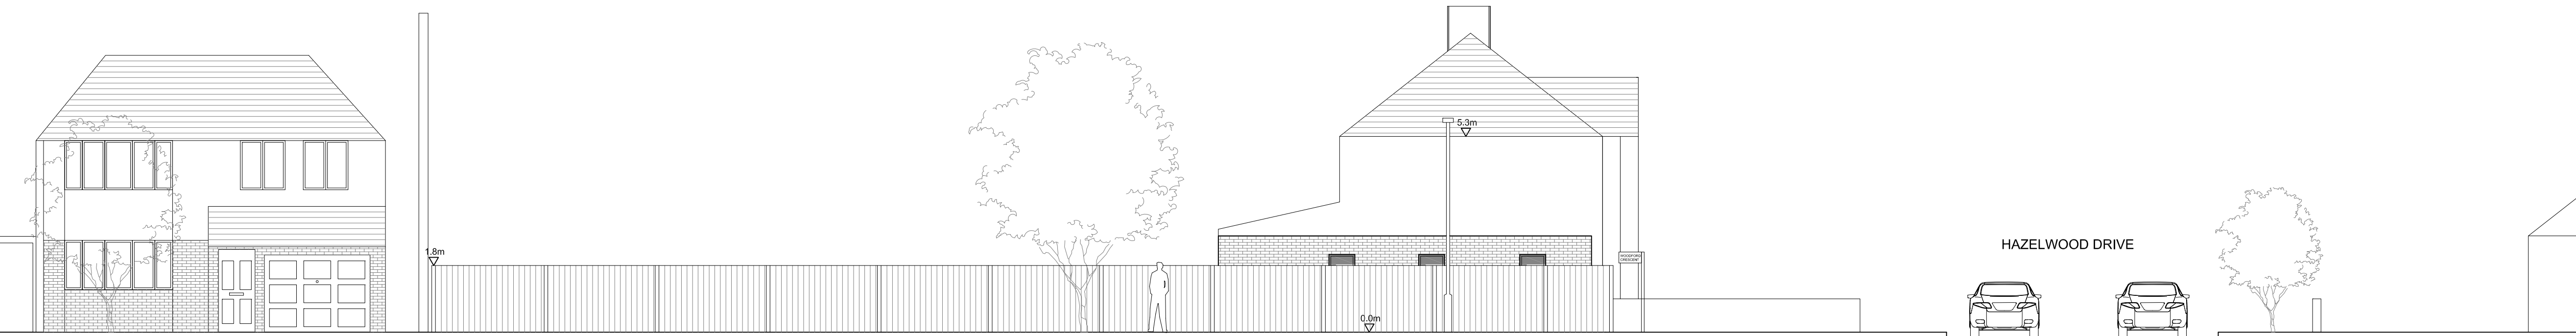

2 Proposed Elevation 2
1:100

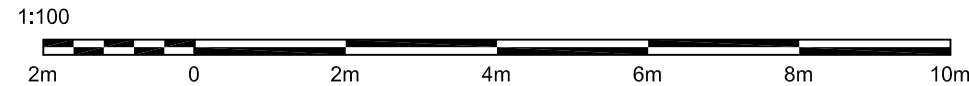

Notes

This drawing must not be scaled. Use figured dimensions.

All dimensions are to be verified and checked on site. Any discrepancies that are, or become apparent should be reported to Tom Bestwick.

This electronic data has been prepared, in part, from archived hand drawn material and is indicative only. The envelope setting out is based on Ordnance Survey information. It must not be taken to represent contract documentation, nor as evidence of any legal boundary or status.

Rev	Date	By
-----	------	----

Client

CDD Property Limited

Designer

Tom Bestwick

Project

Land Adjacent to 33 Hazelwood Drive, Pinner, HA5 3TU

Title


Proposed Elevations

Proj N°	Drawn by	Checked by	Scale
108	TB	TB	1:100
Date	Rev N°	Signed	
29/04/20		TB	


Number

108-220


NOT FOR CONSTRUCTION

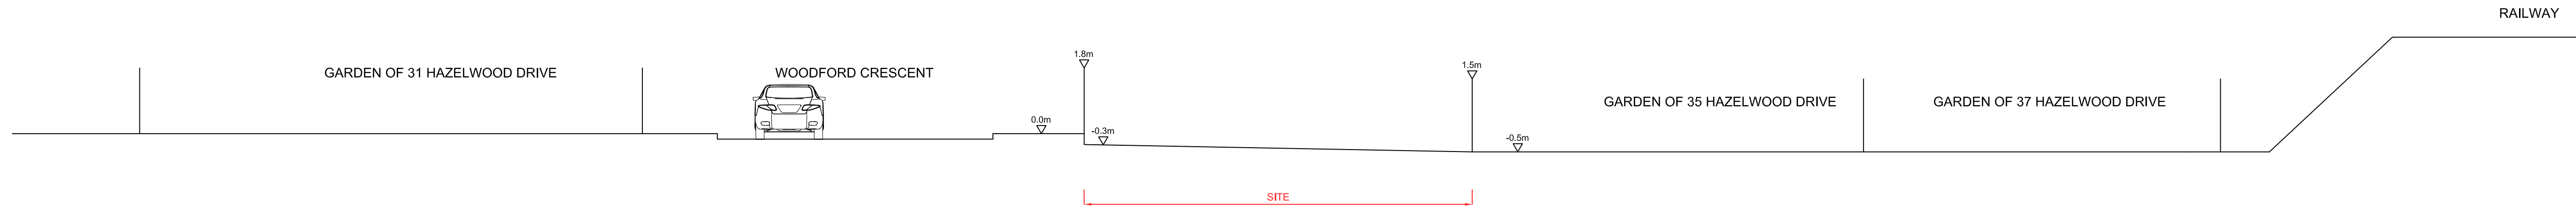

1 Existing Section A-A
1:100

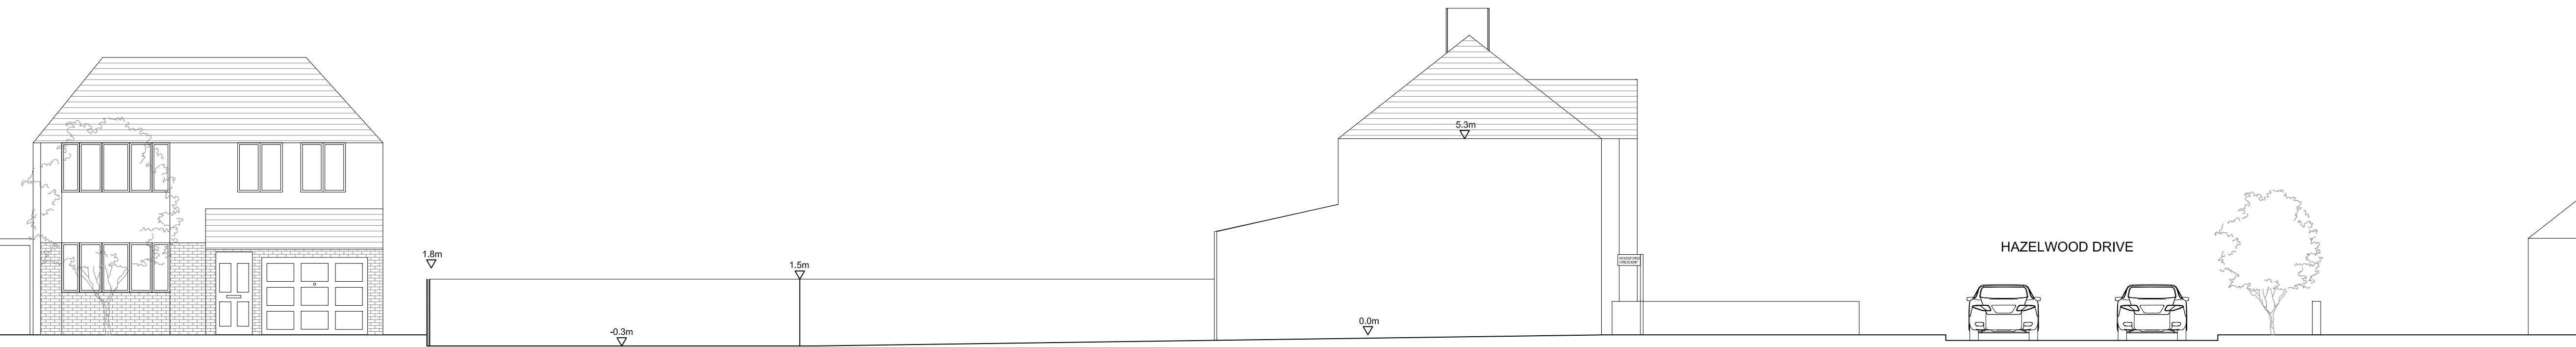

2 Existing Section B-B
1:100

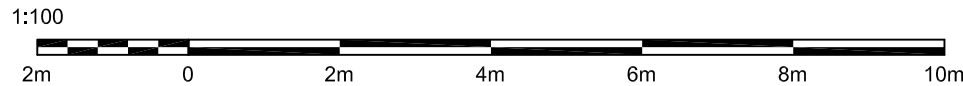

Notes

This drawing must not be scaled. Use figured dimensions.

All dimensions are to be verified and checked on site. Any discrepancies that are, or become apparent should be reported to Tom Bestwick.

This electronic data has been prepared, in part, from archived hand drawn material and is indicative only. The envelope setting out is based on Ordnance Survey information. It must not be taken to represent contract documentation, nor as evidence of any legal boundary or status.

Rev	Date	By
-----	------	----

Client

CDD Property Limited

Designer

Tom Bestwick

Project

Land Adjacent to 33 Hazelwood Drive, Pinner, HA5 3TU

Title

Existing Sections
A-A and B-B



Proj N°	Drawn by	Checked by	Scale
108	TB	TB	1:100

Date	Rev N°	Signed
29/04/20		TB

Number

108-130

NOT FOR CONSTRUCTION

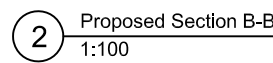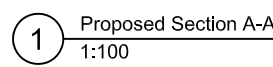

NOT FOR CONSTRUCTION

Notes

This drawing must not be scaled. Use figured dimensions.

All dimensions are to be verified and checked on site.
Any discrepancies that are, or become apparent should
be reported to Tom Bestwick.

This electronic data has been prepared, in part, from archived hand drawn material and is indicative only. The envelope setting out is based on Ordnance Survey information. It must not be taken to represent contract documentation, nor as evidence of any legal boundary or status.

Rev	Date	By
-----	------	----

Client

CDD Property Limited

Designer

Tom Bestwick

Project

Land Adjacent to 33 Hazelwood
Drive, Pinner, HA5 3TU

Title


Proposed Sections
A-A and B-B

Proj N°	Drawn by	Checked by	Scale
108	TB	TB	1:100

Date	Rev N°	Signed
29/04/20		TB

Number


108-230

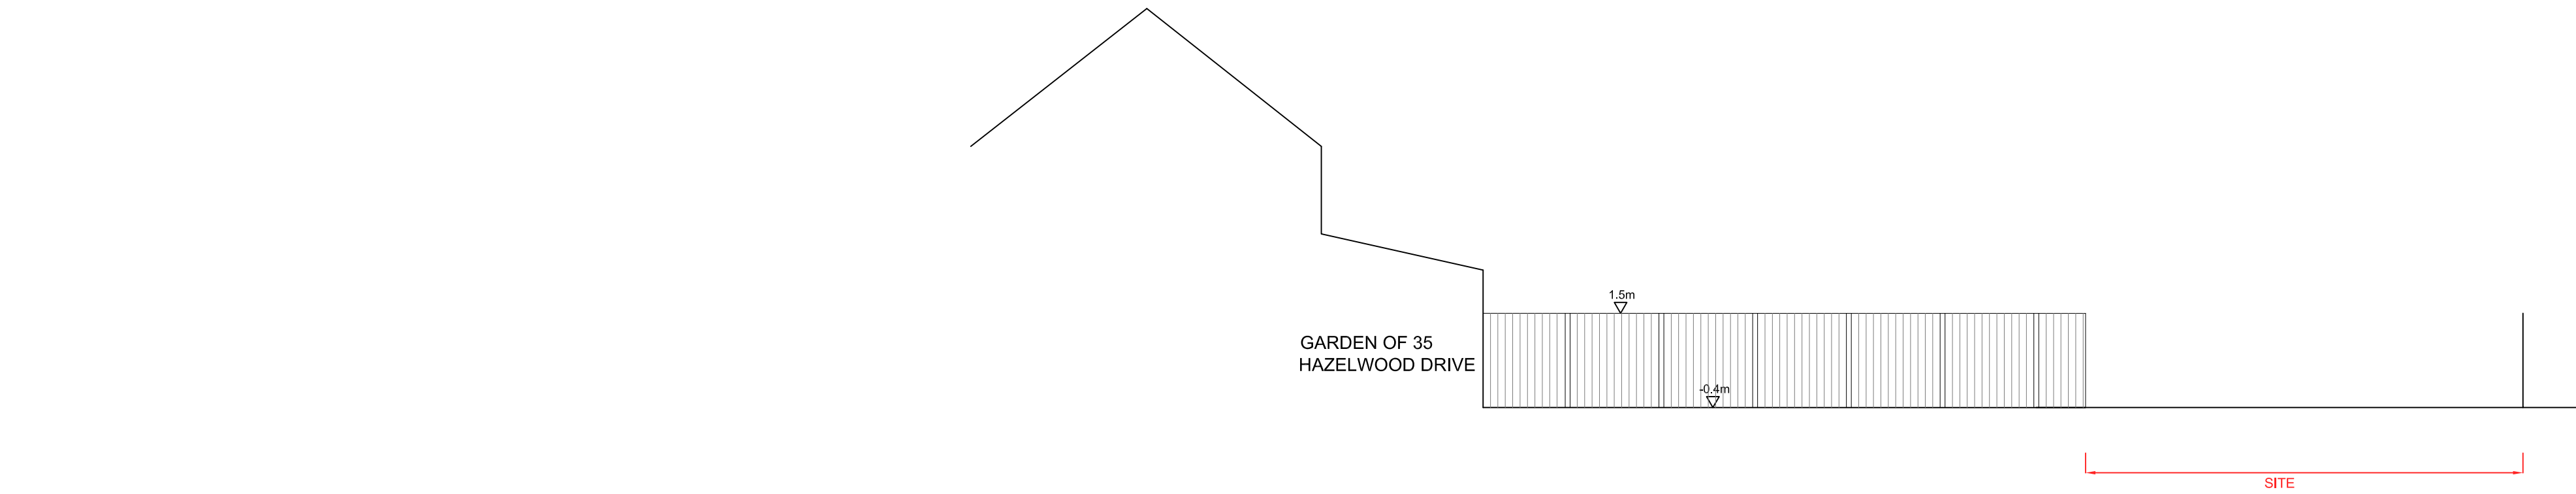


1 Existing Elevation 1
1:100




2 Existing Elevation 2
1:100

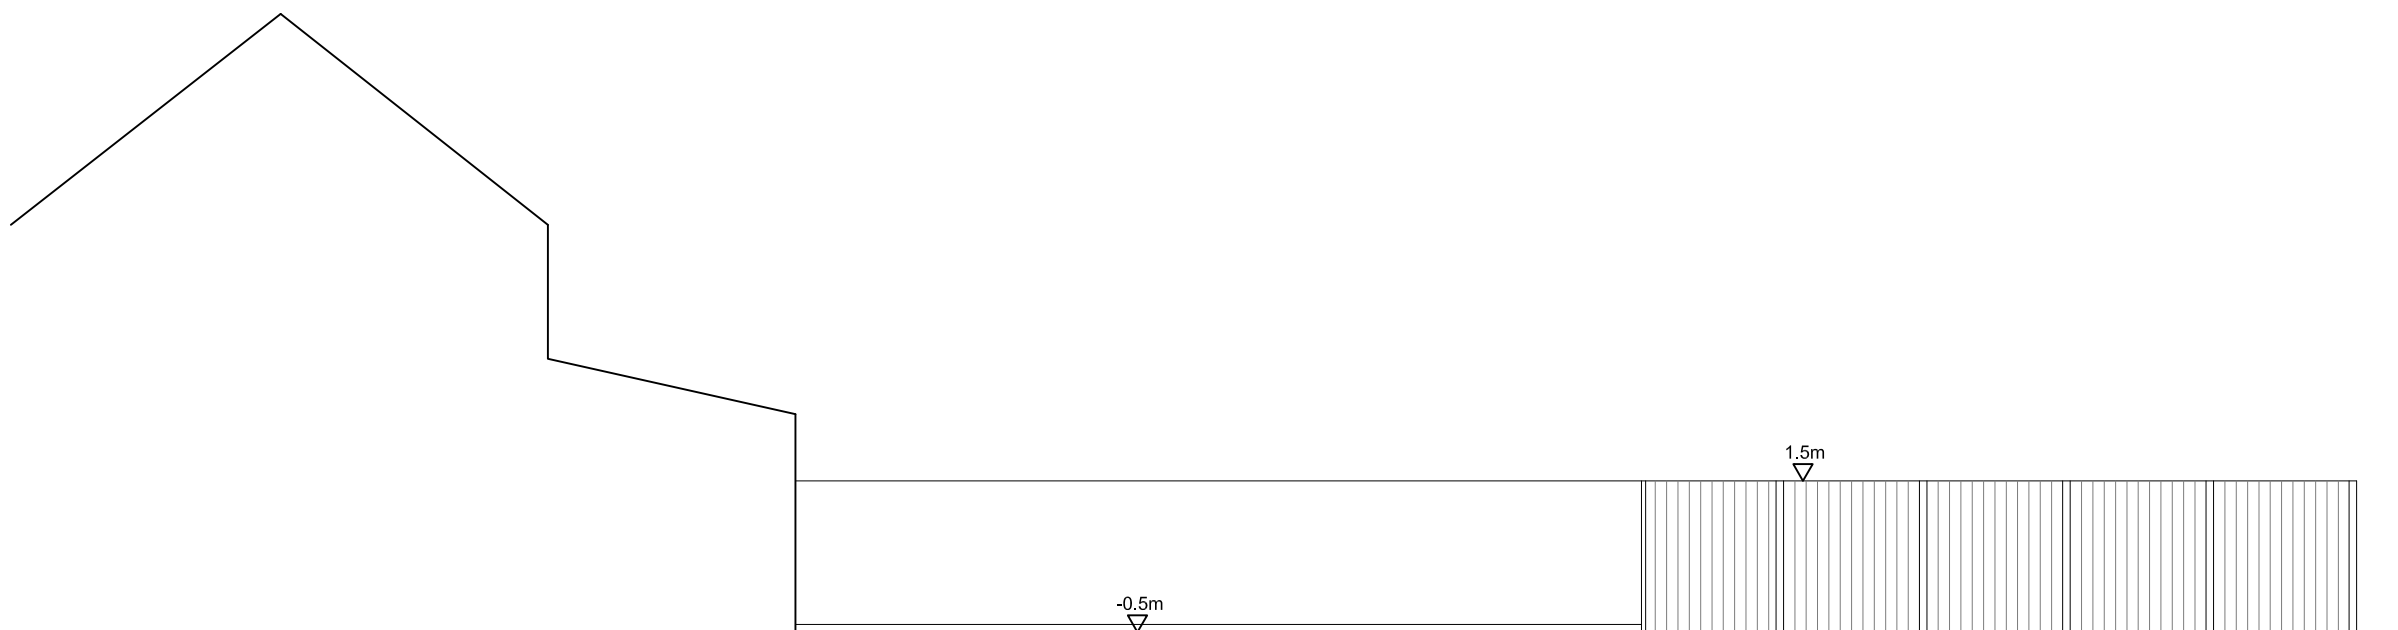

3 Existing Elevation 3
1:100

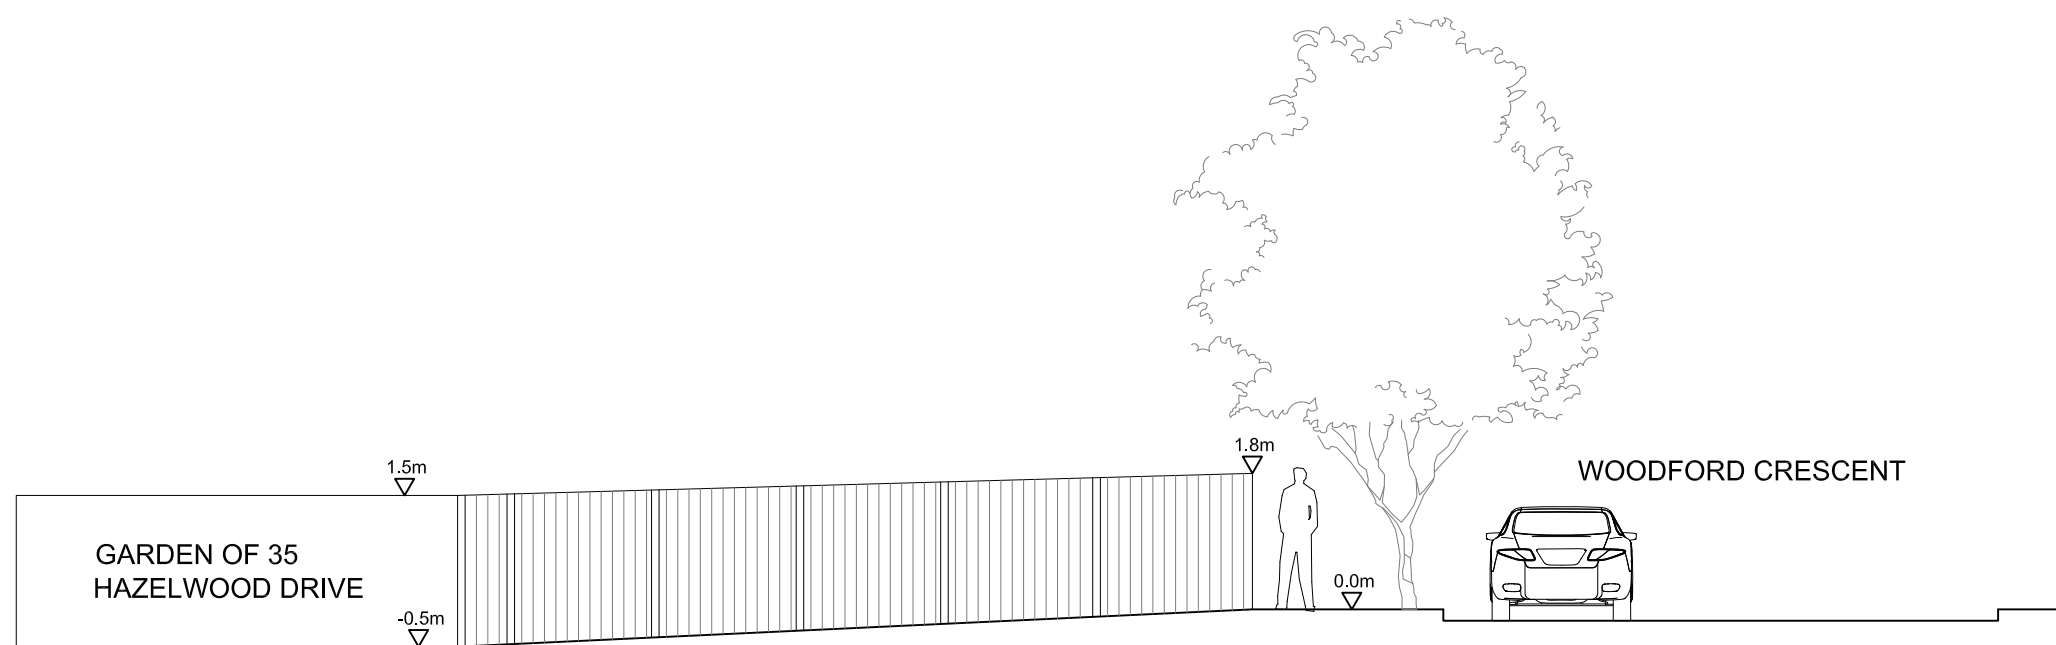

4 Existing Elevation 4
1:100

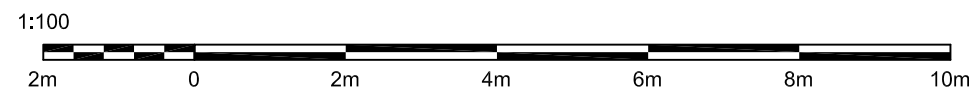

Notes

This drawing must not be scaled. Use figured dimensions.

All dimensions are to be verified and checked on site. Any discrepancies that are, or become apparent should be reported to Tom Bestwick.

This electronic data has been prepared, in part, from archived hand drawn material and is indicative only. The envelope setting out is based on Ordnance Survey information. It must not be taken to represent contract documentation, nor as evidence of any legal boundary or status.

Rev	Date	By
-----	------	----

Client

CDD Property Limited

Designer

Tom Bestwick

Project

Land Adjacent to 33 Hazelwood Drive, Pinner, HA5 3TU

Title


Existing Elevations

Proj N°	Drawn by	Checked by	Scale
108	TB	TB	1:100
Date	Rev N°	Signed	
29/04/20		TB	


Number

108-121


1 Proposed Elevation 1
1:100

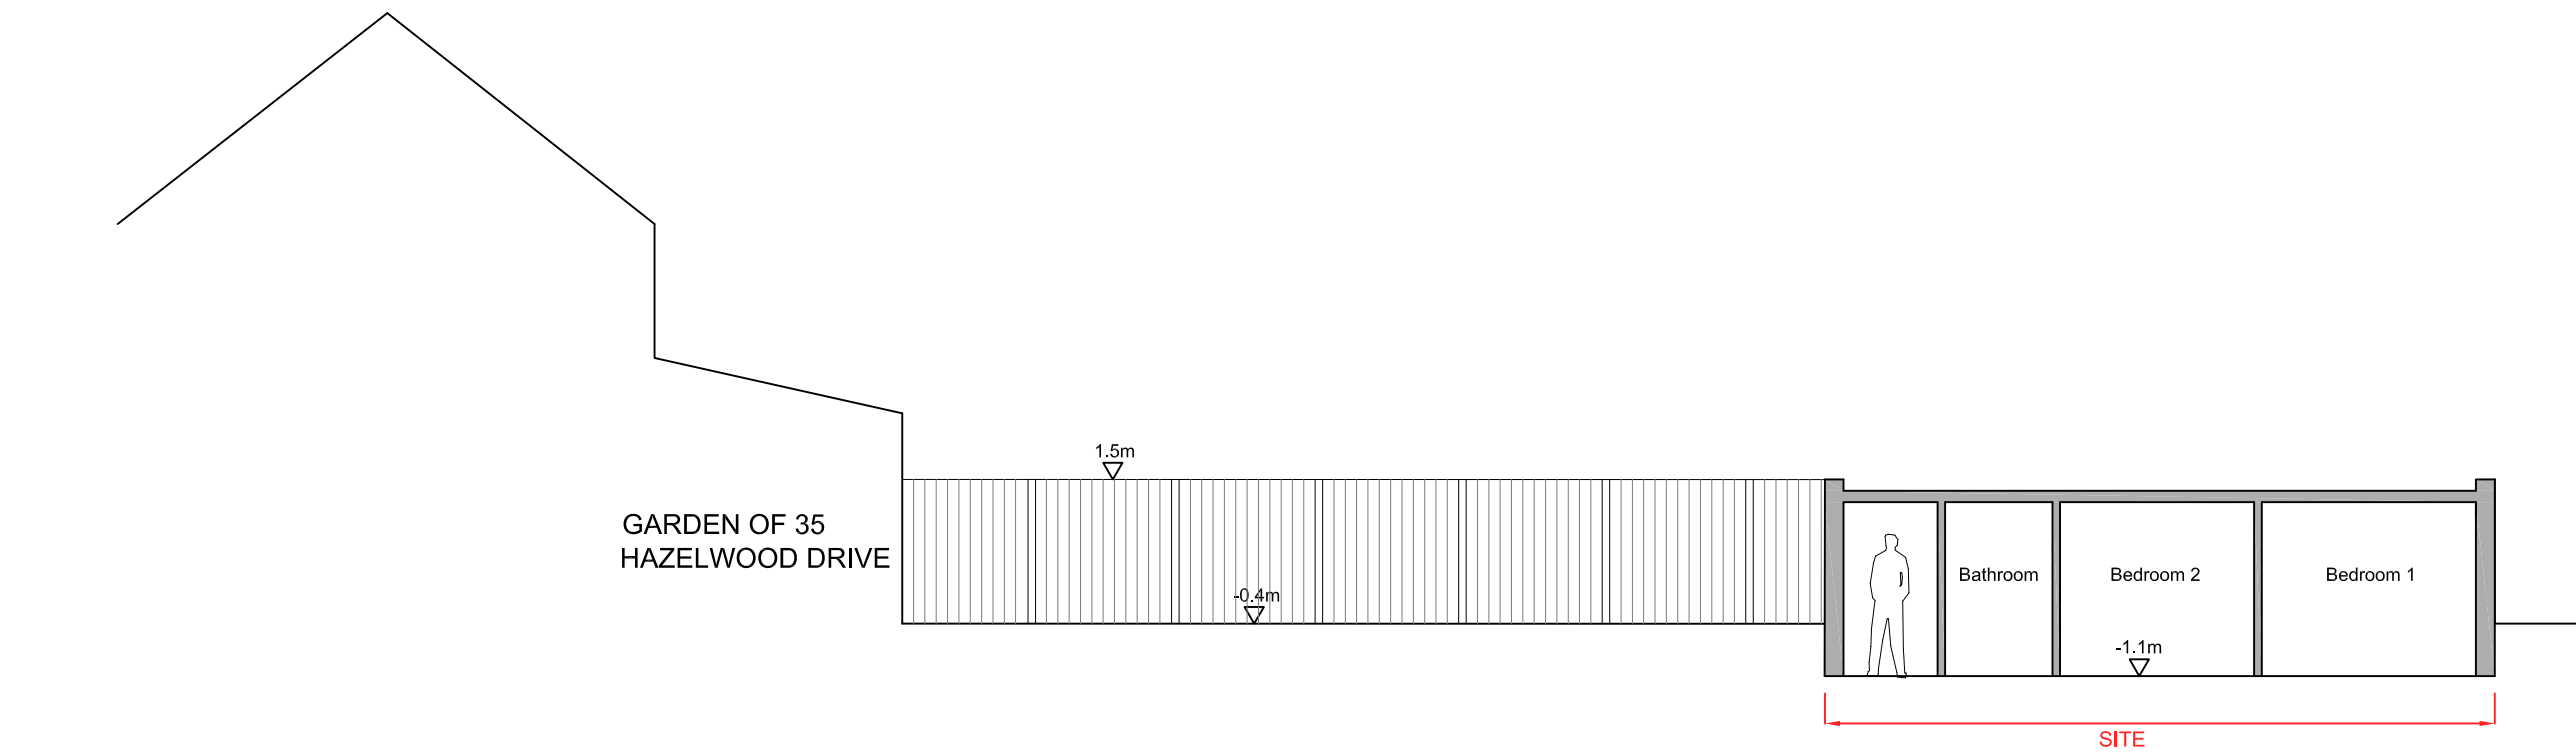


2 Proposed Elevation 2
1:100

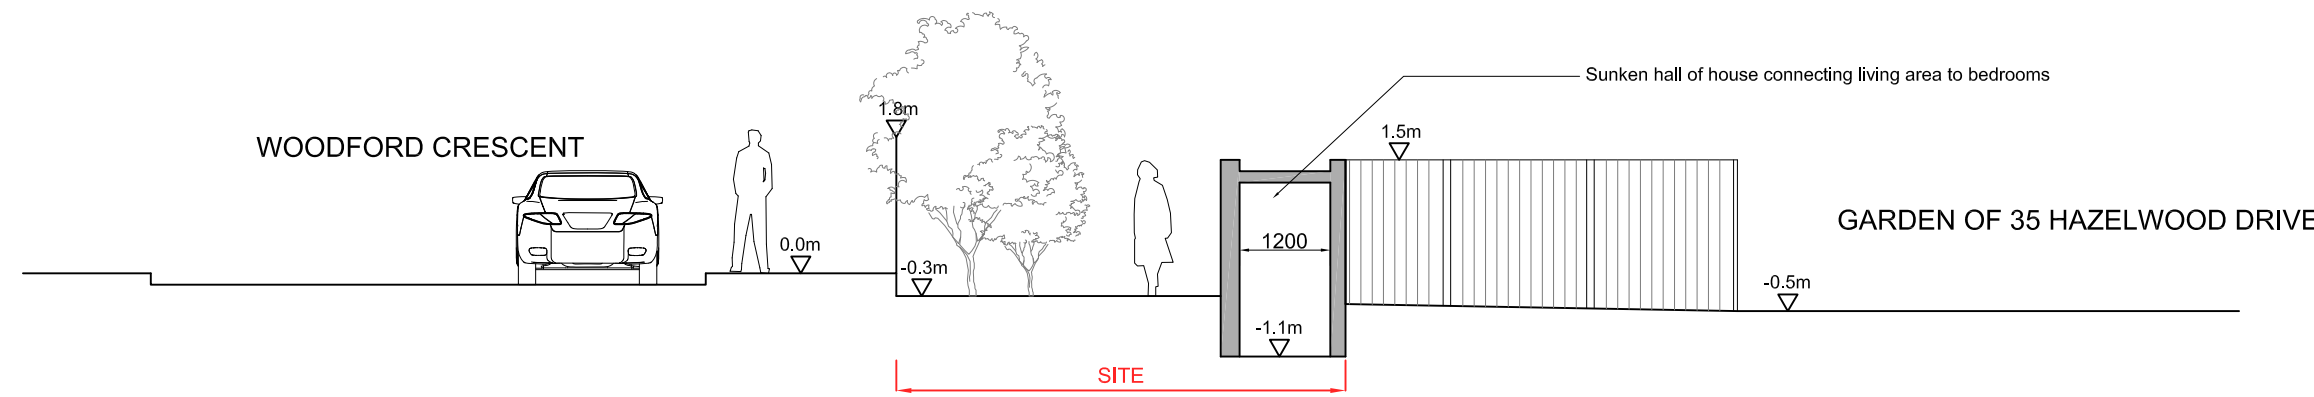

3 Proposed Elevation 3
1:100

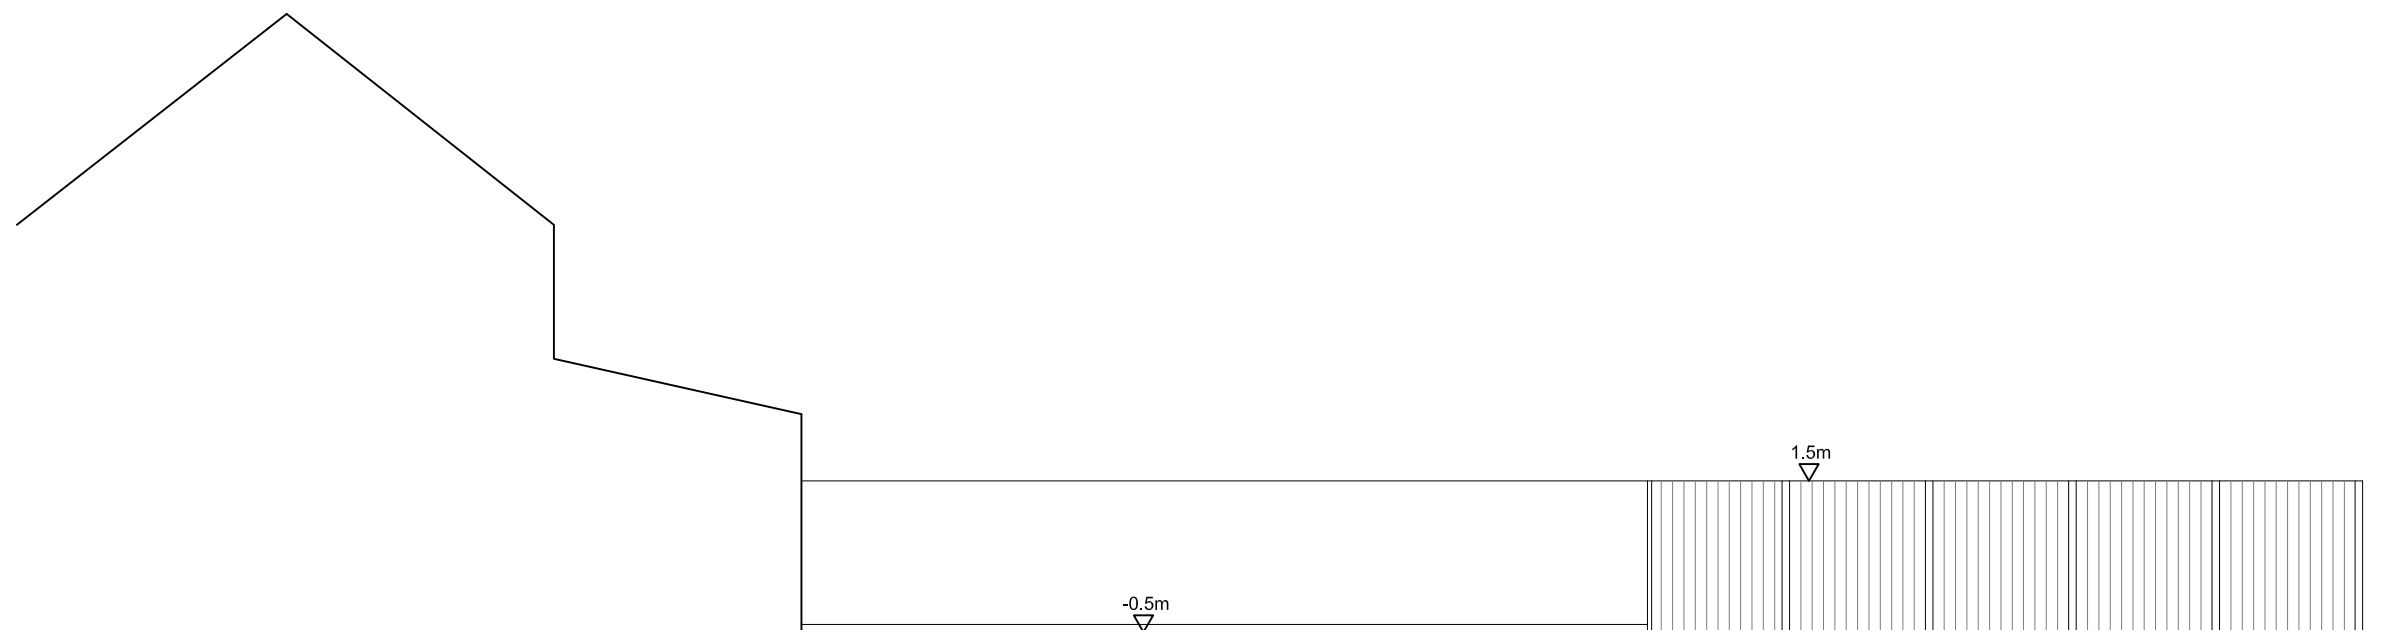

4 Proposed Elevation 4
1:100

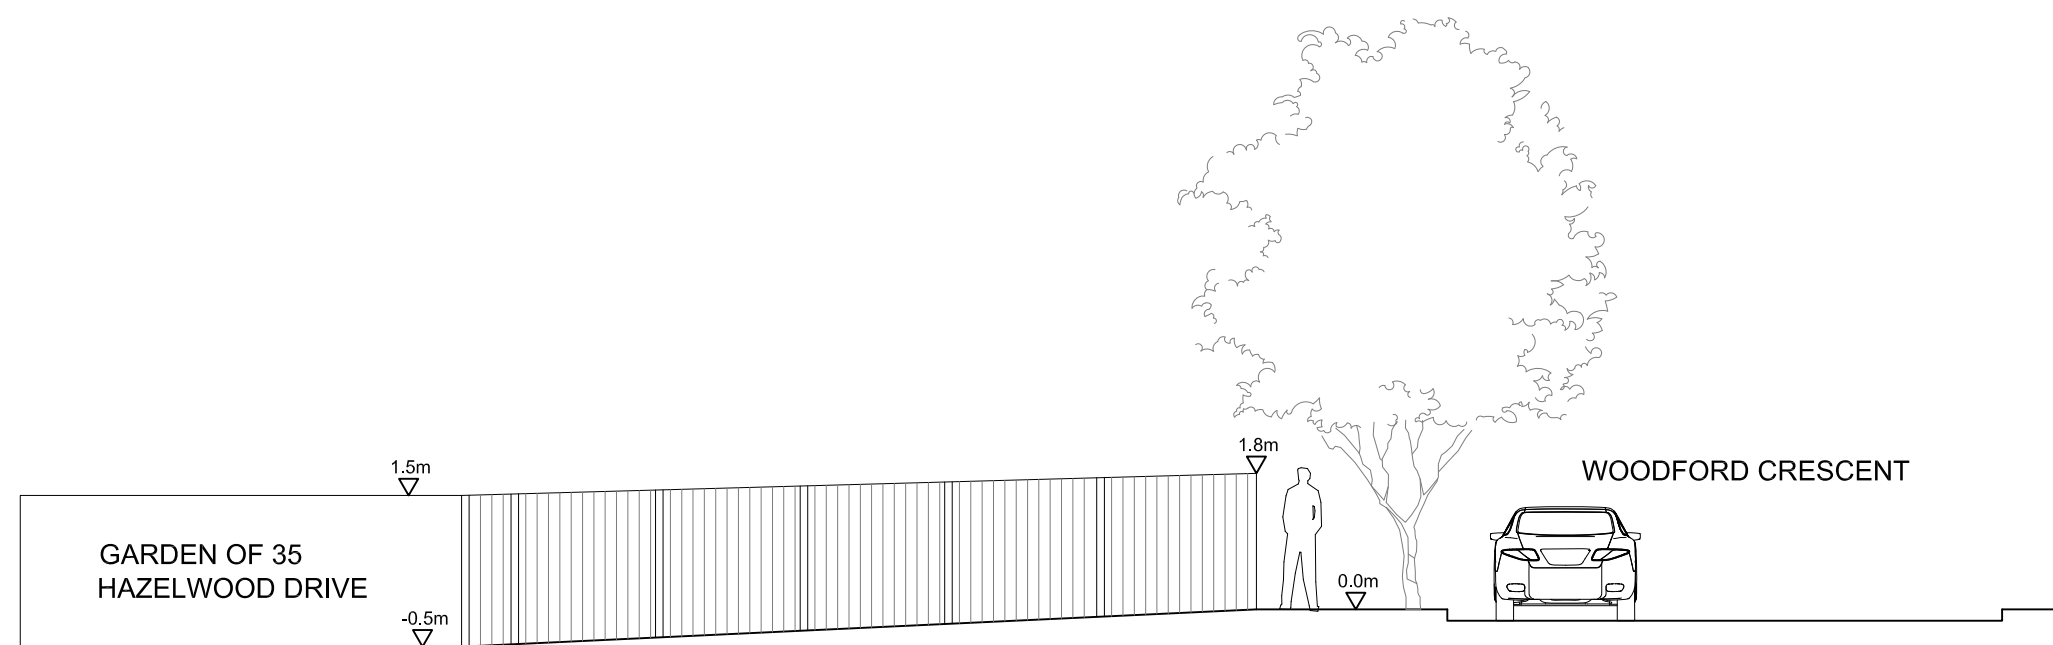

NOT FOR CONSTRUCTION

Notes

This drawing must not be scaled. Use figured dimensions.

All dimensions are to be verified and checked on site. Any discrepancies that are, or become apparent should be reported to Tom Bestwick.

This electronic data has been prepared, in part, from archived hand drawn material and is indicative only. The envelope setting out is based on Ordnance Survey information. It must not be taken to represent contract documentation, nor as evidence of any legal boundary or status.

Rev	Date	By
-----	------	----

Client			
CDD Property Limited			
Designer			
Tom Bestwick			
Project			
Land Adjacent to 33 Hazelwood Drive, Pinner, HA5 3TU			
Title			
Proposed Elevations			
Proj N°	Drawn by	Checked by	Scale
108	TB	TB	1:100
Date	Rev N°	Signed	
29/04/20		TB	
Number			
108-221			