

Notes


This drawing must not be scaled. Use figured dimensions.

All dimensions are to be verified and checked on site. Any discrepancies that are, or become apparent should be reported to Tom Bestwick.

This electronic data has been prepared, in part, from archived hand drawn material and is indicative only. The envelope setting out is based on Ordnance Survey information. It must not be taken to represent contract documentation, nor as evidence of any legal boundary or status.

Rev	Date	By
A	25.4.22	TB
B	29.4.22	TB

Client			
CDD Property Limited			
Designer			
Tom Bestwick			
Project			
Land Adjacent to 33 Hazelwood Drive, Pinner, HA5 3TU			
Title			
Proposed GF Plan			
Proj N°		Drawn by	Checked by
108		TB	TB
Date		Rev N°	Signed
29/04/20		B	TB
Number		Scale	
108-210		1:100	

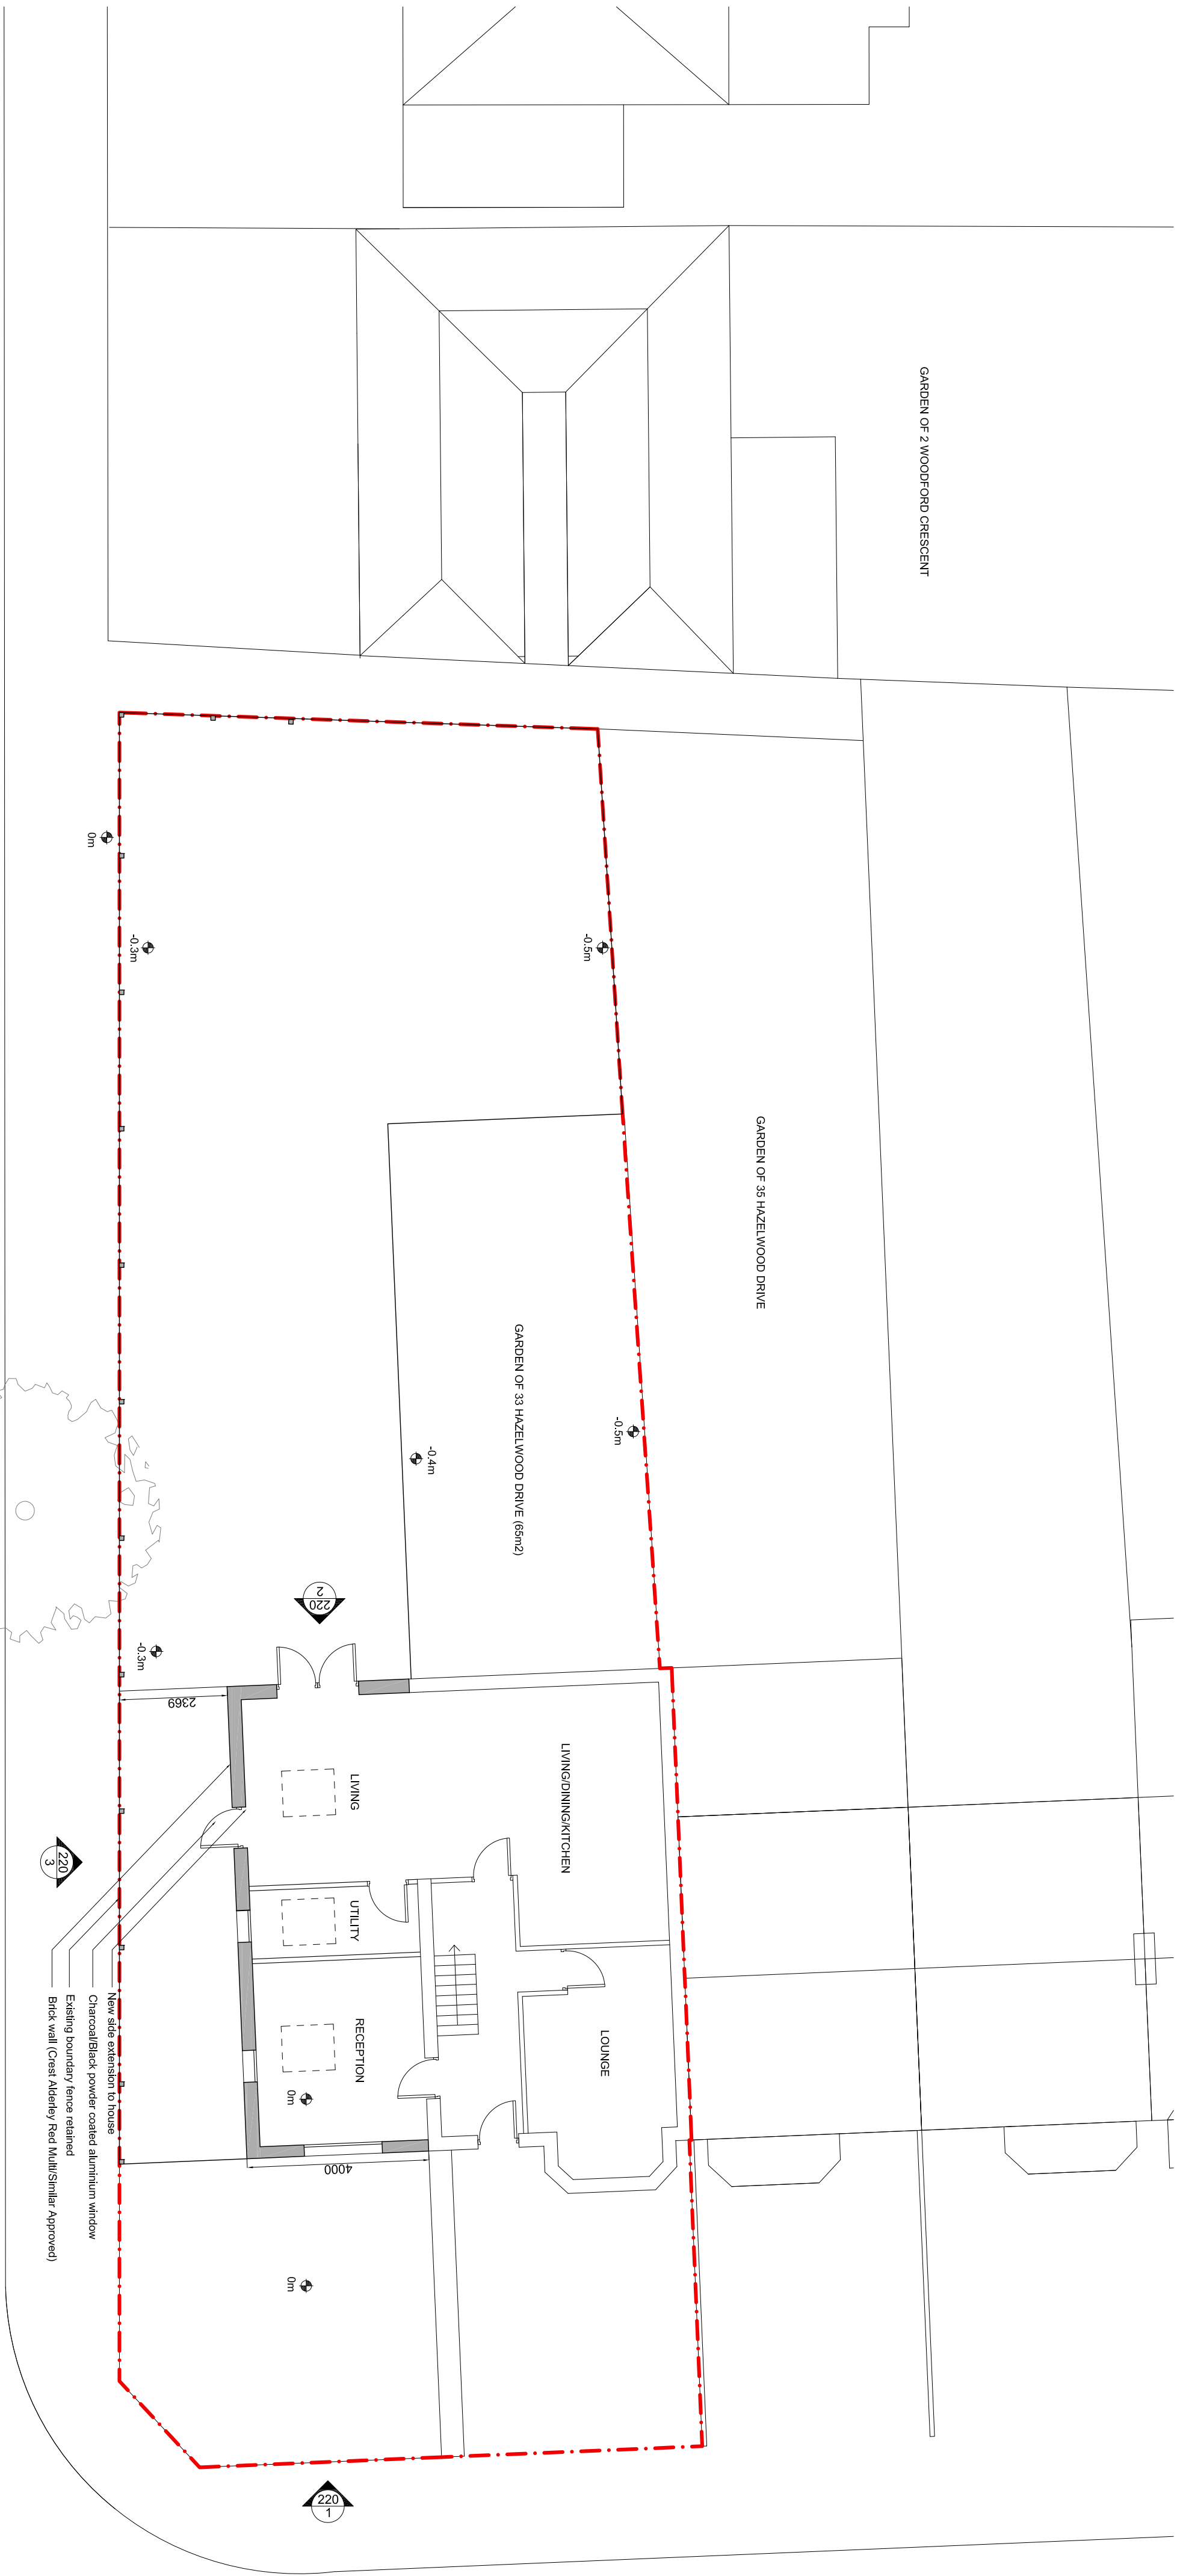

WOODFORD CRESCENT

HAZELWOOD DRIVE

