






EXISTING LOCATION PLAN - 1:1250

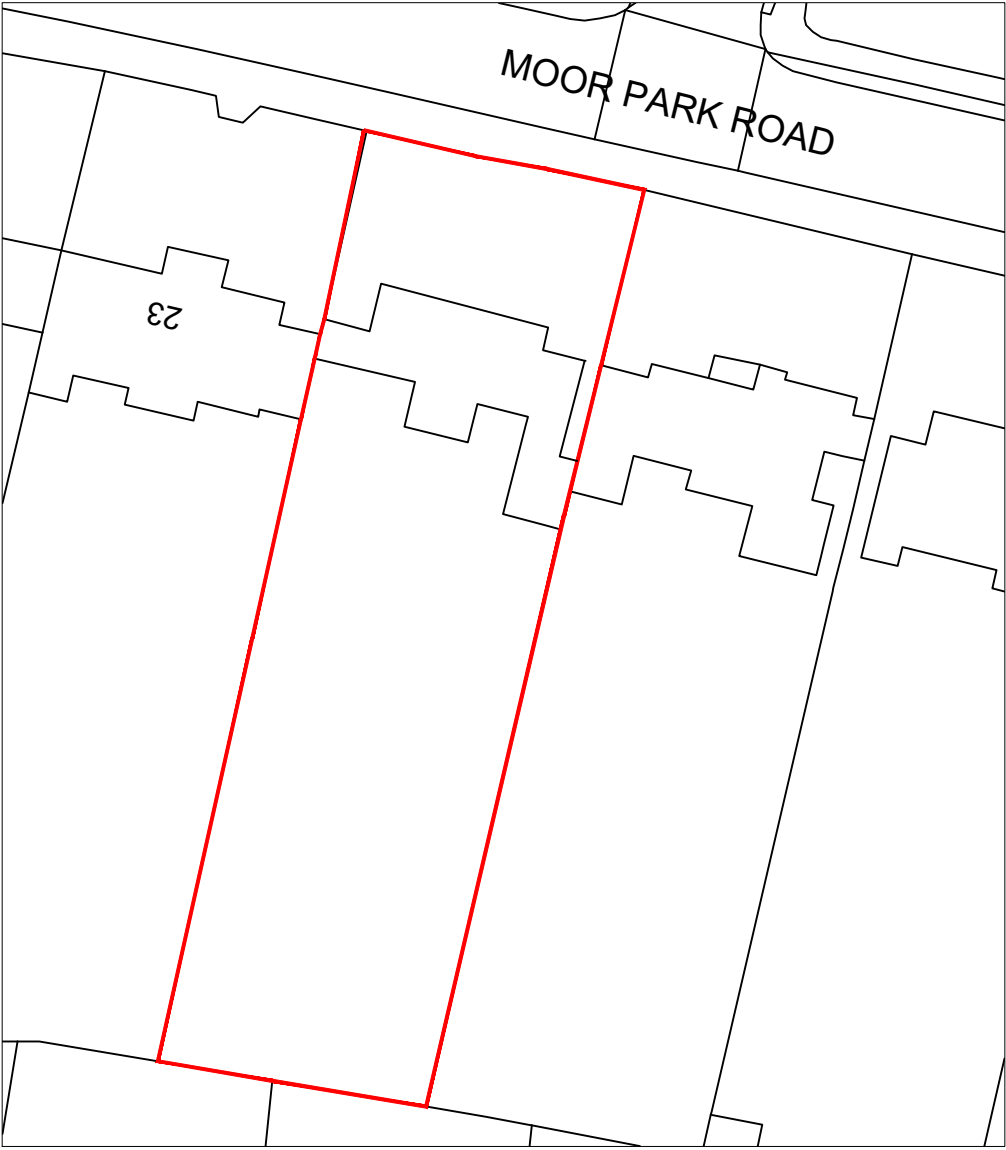

EXISTING BLOCK PLAN - 1:500

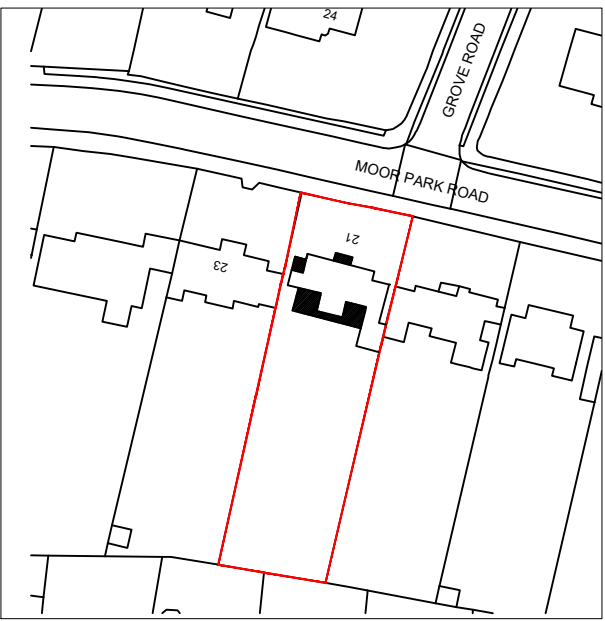

PROPOSED LOCATION PLAN - 1:1250

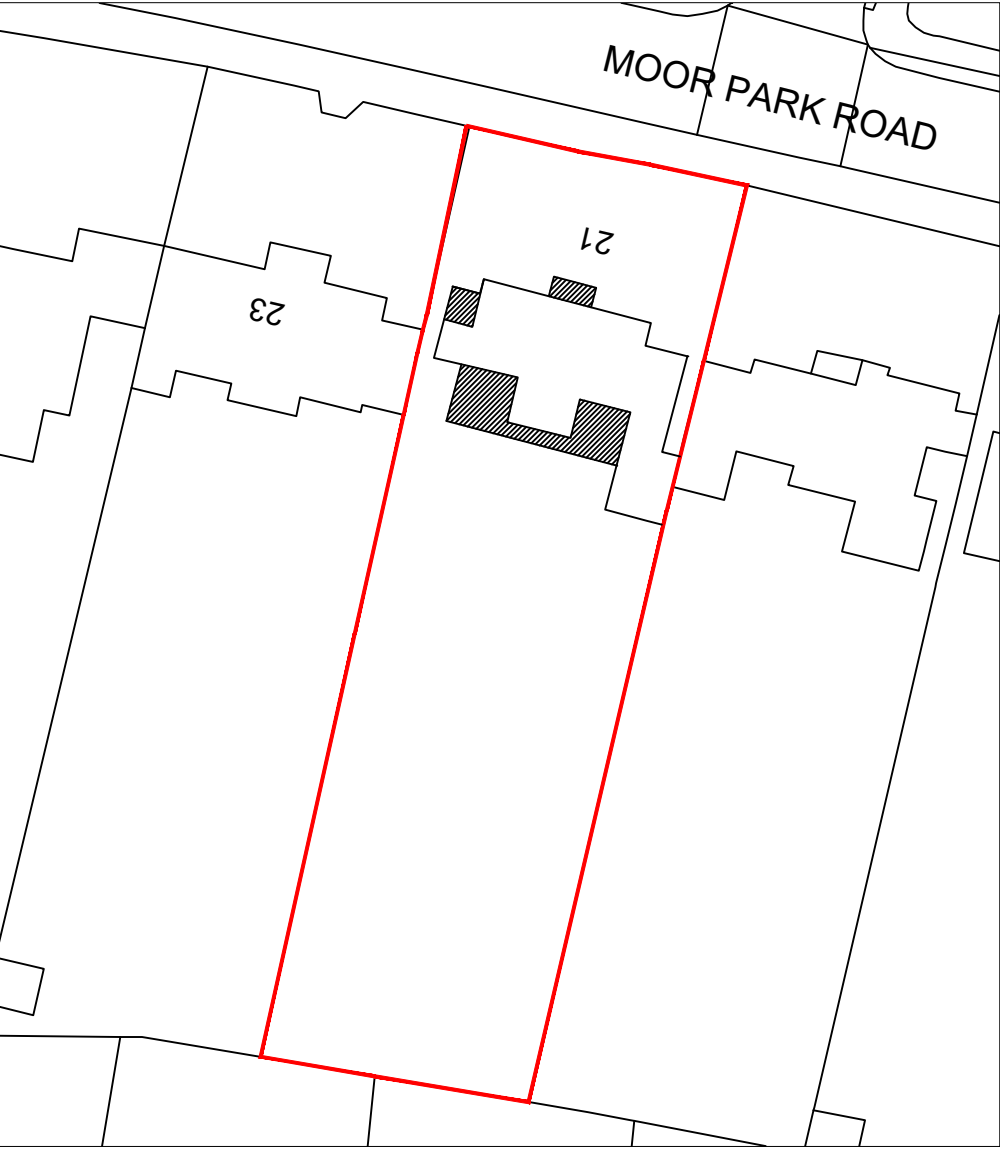

PROPOSED BLOCK PLAN - 1:500



The safe buildable area is highlighted within figure 01, which illustrates the 45-degree rule in red and the safe buildable area, potentially at two-storey in blue.



Figure 01 - Illustrated potential buildable area (45-degree rule)

DRAWING NOTES:
ALL ITEMS, NOTES DIMENSION AND GENERAL DESIGN
CONTAINED IN THIS DRAWING ARE FOR GUIDANCE PURPOSES ONLY.
NOMINATED BUILDER AND PERSON RESPONSIBLE FOR THE PROJECT
SHOULD MAKE A THOROUGH CHECK PRIOR TO COMMENCEMENT OF
WORKS AGAINST THE SITE, DRAINAGE SERVICE DRAWINGS, CURRENT
BUILDING REGULATIONS, BRITISH STANDARDS AND CODES OF
PRACTICE. THE CONTRACTOR IS TO ALLOW WITHIN THEIR PRICE FOR
ALL ITEMS NOT LISTED BUT THAT WILL BE REQUIRED TO COMPLETE
THE WORK IN ACCORDANCE WITH ALL CURRENT LEGISLATION.

Revision:	Description:	Date:
		
Project: PATEL 21 Moor Park Road, Northwood, HA6 2DL		
Drg Title: Location Plans		
Scale:	1:1250 / 500 @ A1	Date: 07/2021
Drawn By:	KD	
Drg No:	PL03	Rev: