




SCALE BAR 1:100 0 1 2 3 4 5m

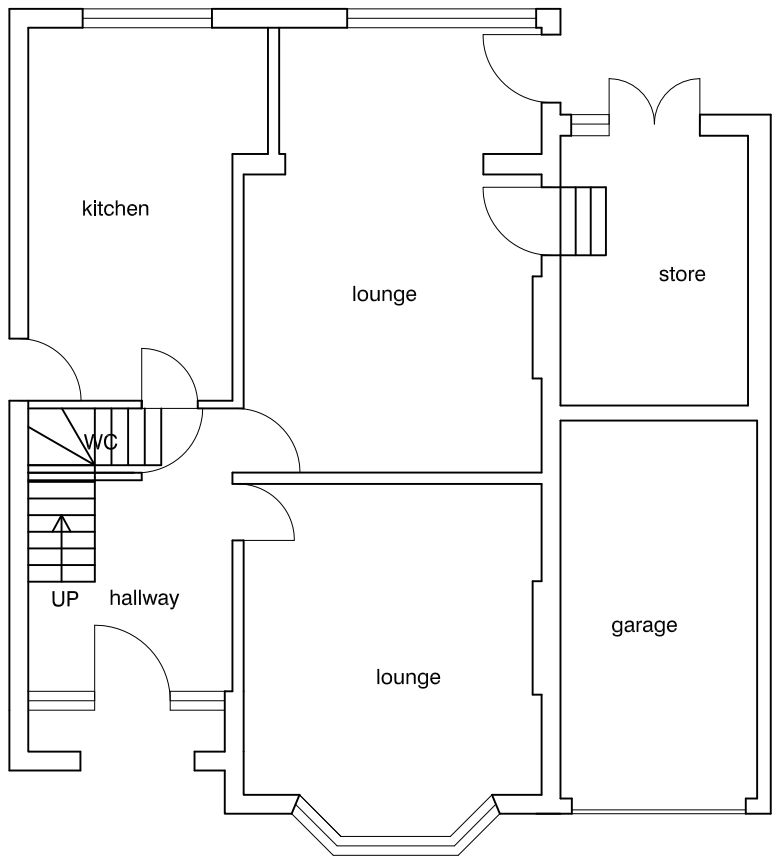


EXISTING GROUND FLOOR PLAN
1:100

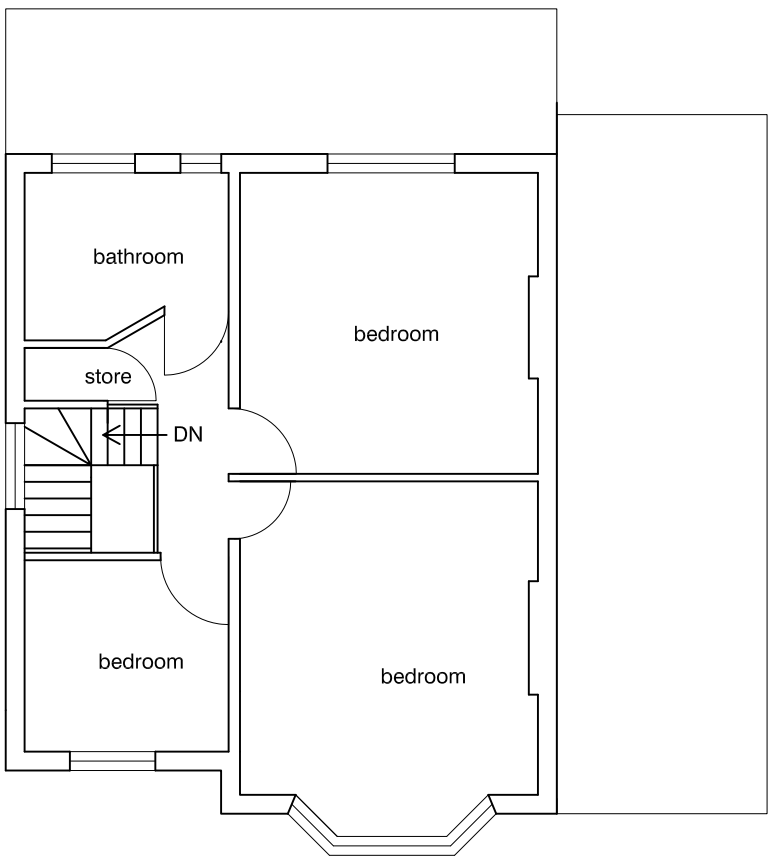


EXISTING FIRST FLOOR PLAN
1:100

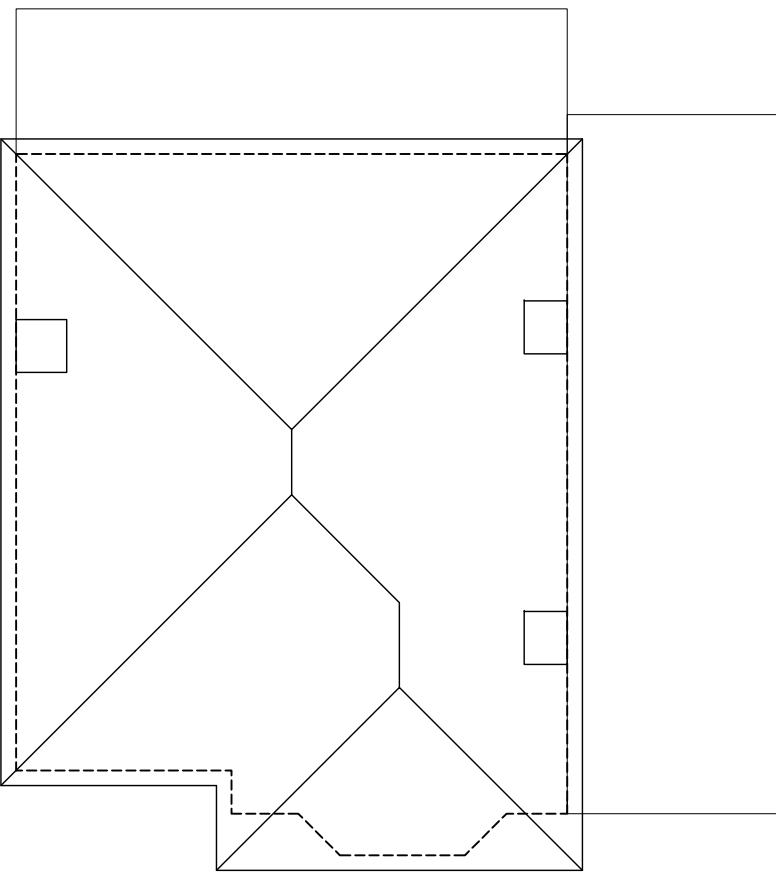

EXISTING ROOF PLAN
1:100

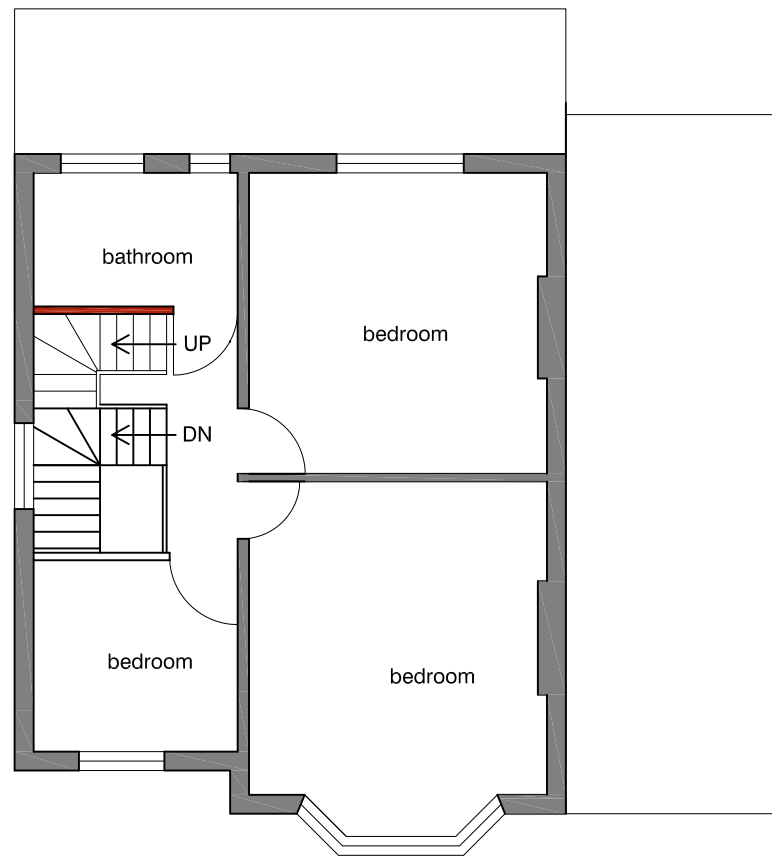


PROPOSED FIRST FLOOR PLAN
1:100

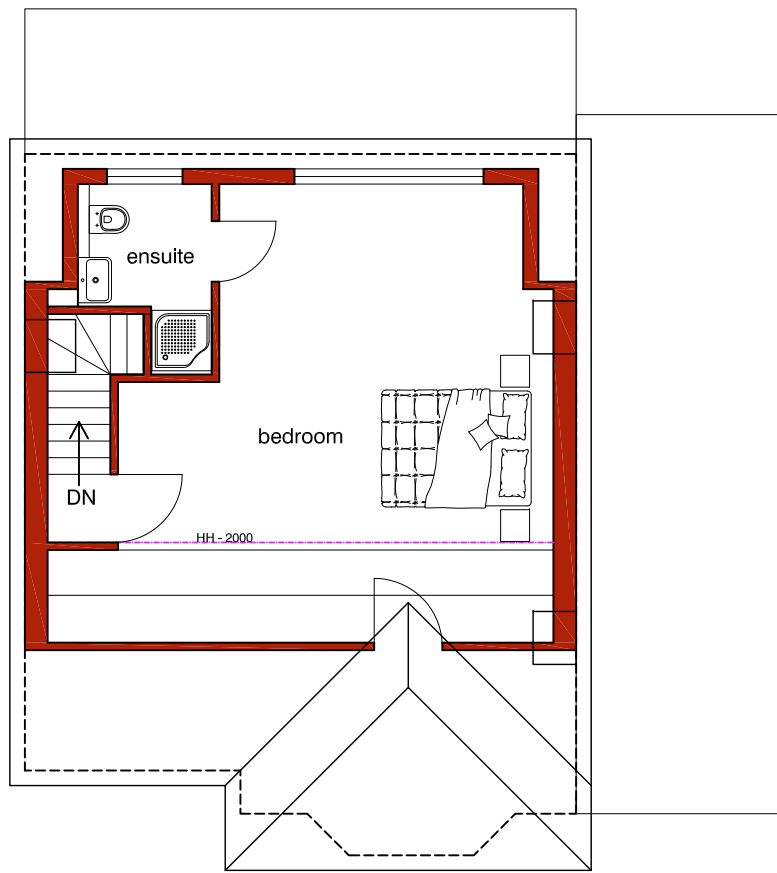


PROPOSED LOFT FLOOR PLAN
1:100



LOCATION PLAN 1:1250

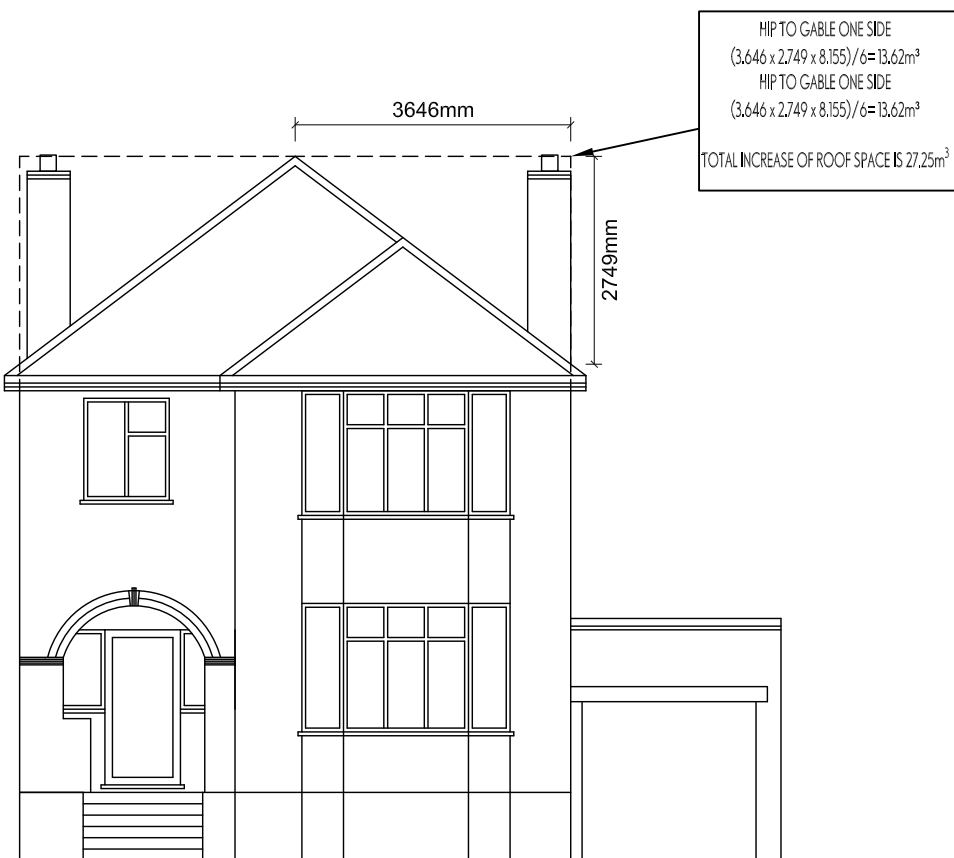


EXISTING FRONT ELEVATION
1:100

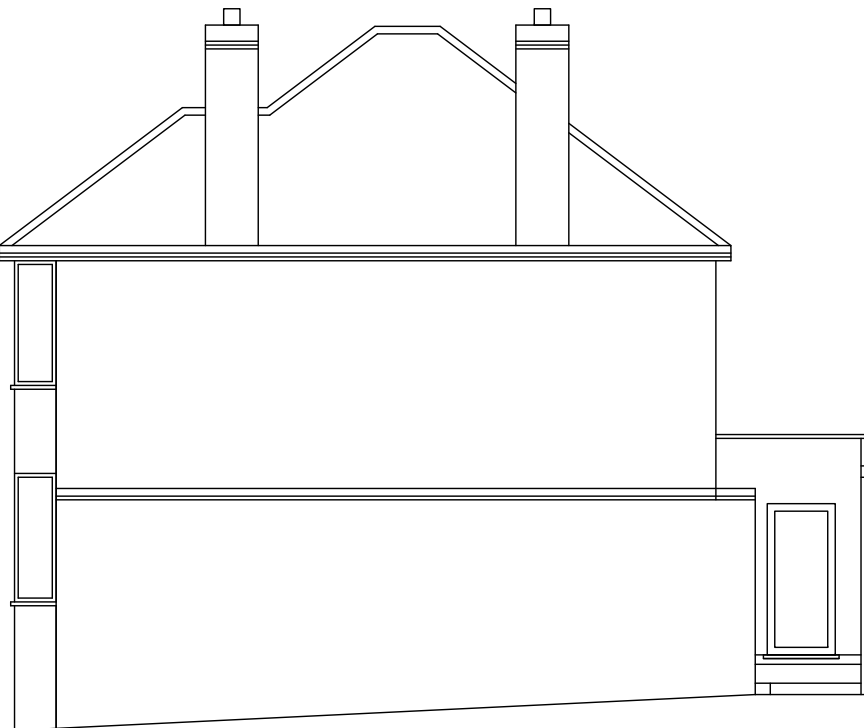

EXISTING SIDE ELEVATION
1:100




EXISTING REAR ELEVATION
1:100

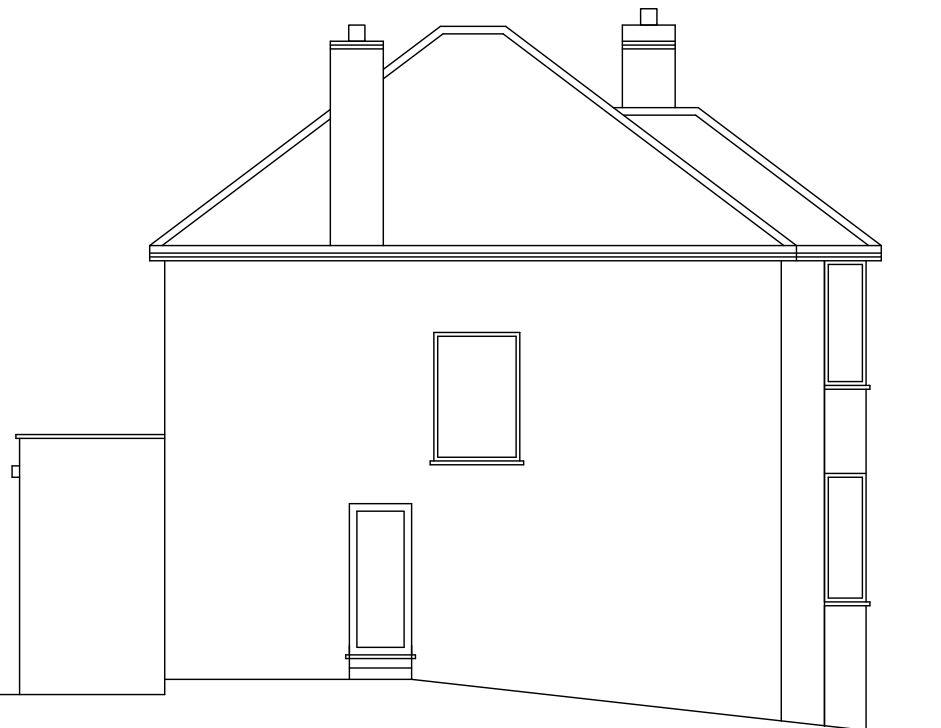

EXISTING SIDE ELEVATION
1:100




PROPOSED FRONT ELEVATION
1:100

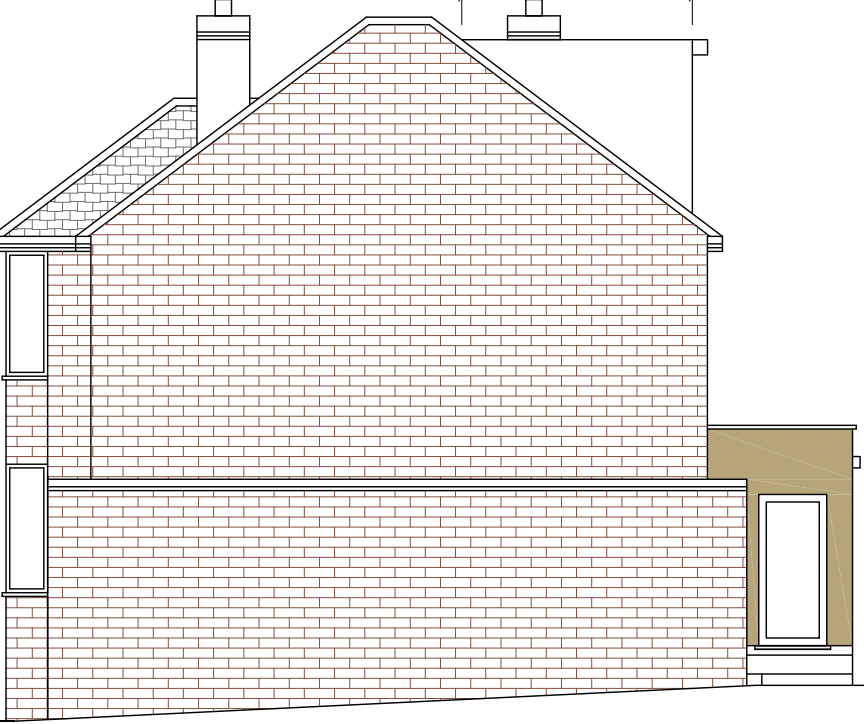

PROPOSED SIDE ELEVATION
1:100



PROPOSED REAR ELEVATION
1:100

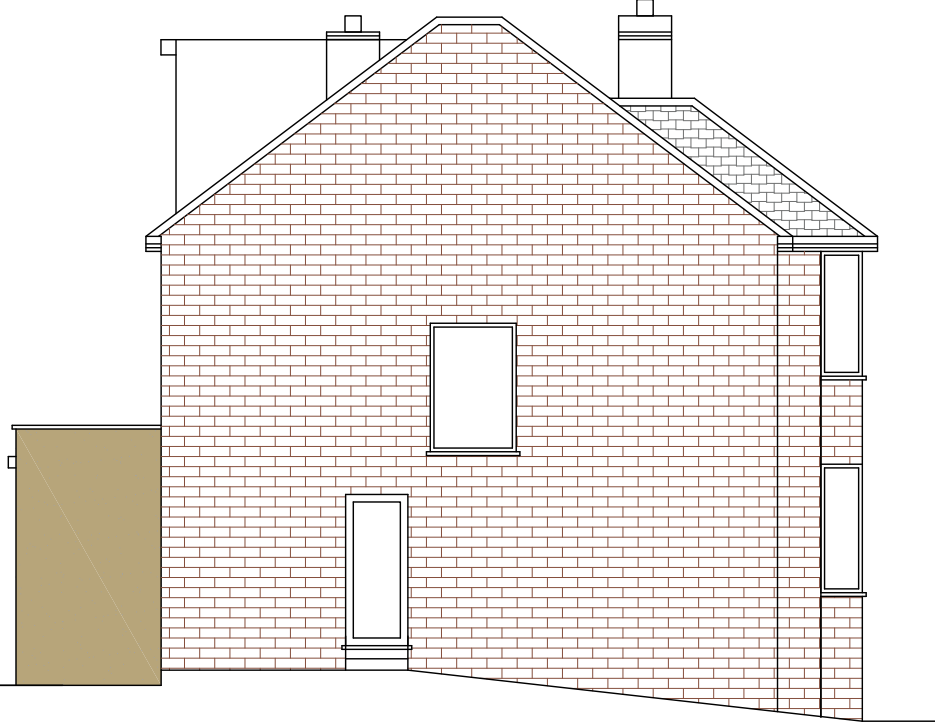

PROPOSED SIDE ELEVATION
1:100



SITE PLAN 1:500

MATERIALS
1.Red brick to match existing
2.Windows to be double glazed
white upvc to match existing
3.Roof tiles to be large format
Marley concrete tiles to match
existing
4.New dormer walls clad with
hung tiles to match existing

SCALE BAR 1:500 0 5 10 15 20 25m

SCALE BAR 1:1250 0 10 20 30 40 50m

NOTES

1. THIS DRAWING IS TO BE READ IN CONJUNCTION WITH ALL RELEVANT ARCHITECTURAL AND ENGINEERING DWGS
2. ALL MEASUREMENTS TO BE CHECKED ON SITE AND NOT SCALED FROM THIS DRAWING. ANY DISCREPANCIES TO BE REPORTED TO ARCHITECT. PARTY WALL (ETC) ACT 1996 TO BE AGREED WITH ADJOINING NEIGHBOURS PRIOR TO ALL WORK TO THE SATISFACTION OF LOCAL AUTHORITY INSPECTOR.



DISCLAIMER:
THESE ARE THE PLANNING DRAWINGS AND SHOULD NOT BE USED FOR STRUCTURAL CALCULATIONS OR ANY ENGINEERING PURPOSE.

IMPORTANT NOTE:ALL

1. ALL GUTTERS, FOUNDATIONS AND DOWN PIPES TO REMAIN WITHIN THE BOUNDARY LINES OF THE SUBJECT PROPERTY.
2. ALL PLANS ARE SUBJECT TO FULL PLANS APPROVAL BY BUILDING CONTROL, NOT BUILDING NOTICE.

REVISION

A

DESCRIPTION

GENERALLY REVISED

DATE

14/06/19

DESCRIPTION:

REAR DORMER & CONVERSION OF LOFT TO HABITABLE SPACE INCORPORATING A HIP TO GABLE ROOF

CLIENT / JOB ADDRESS:

Mr & Mrs Sharma
131 Northwood way
Northwood
HA6 1RF

DRAWING TITLE PLANNING APPLICATION

SCALE	1:100, 1:500 & 1:1250	@ A1	STATUS	PA
DATE	04/06/2019		CHECKED	HM
JOB.NO.	131-19-01		DRAWN	SG
DWG.NO.	PA-01		REVISION	A

THIS DRAWING IS SUBJECT TO COPYRIGHT DO NOT REPRODUCE THIS DRAWING WITHOUT PRIOR PERMISSION FROM CONSILIO