




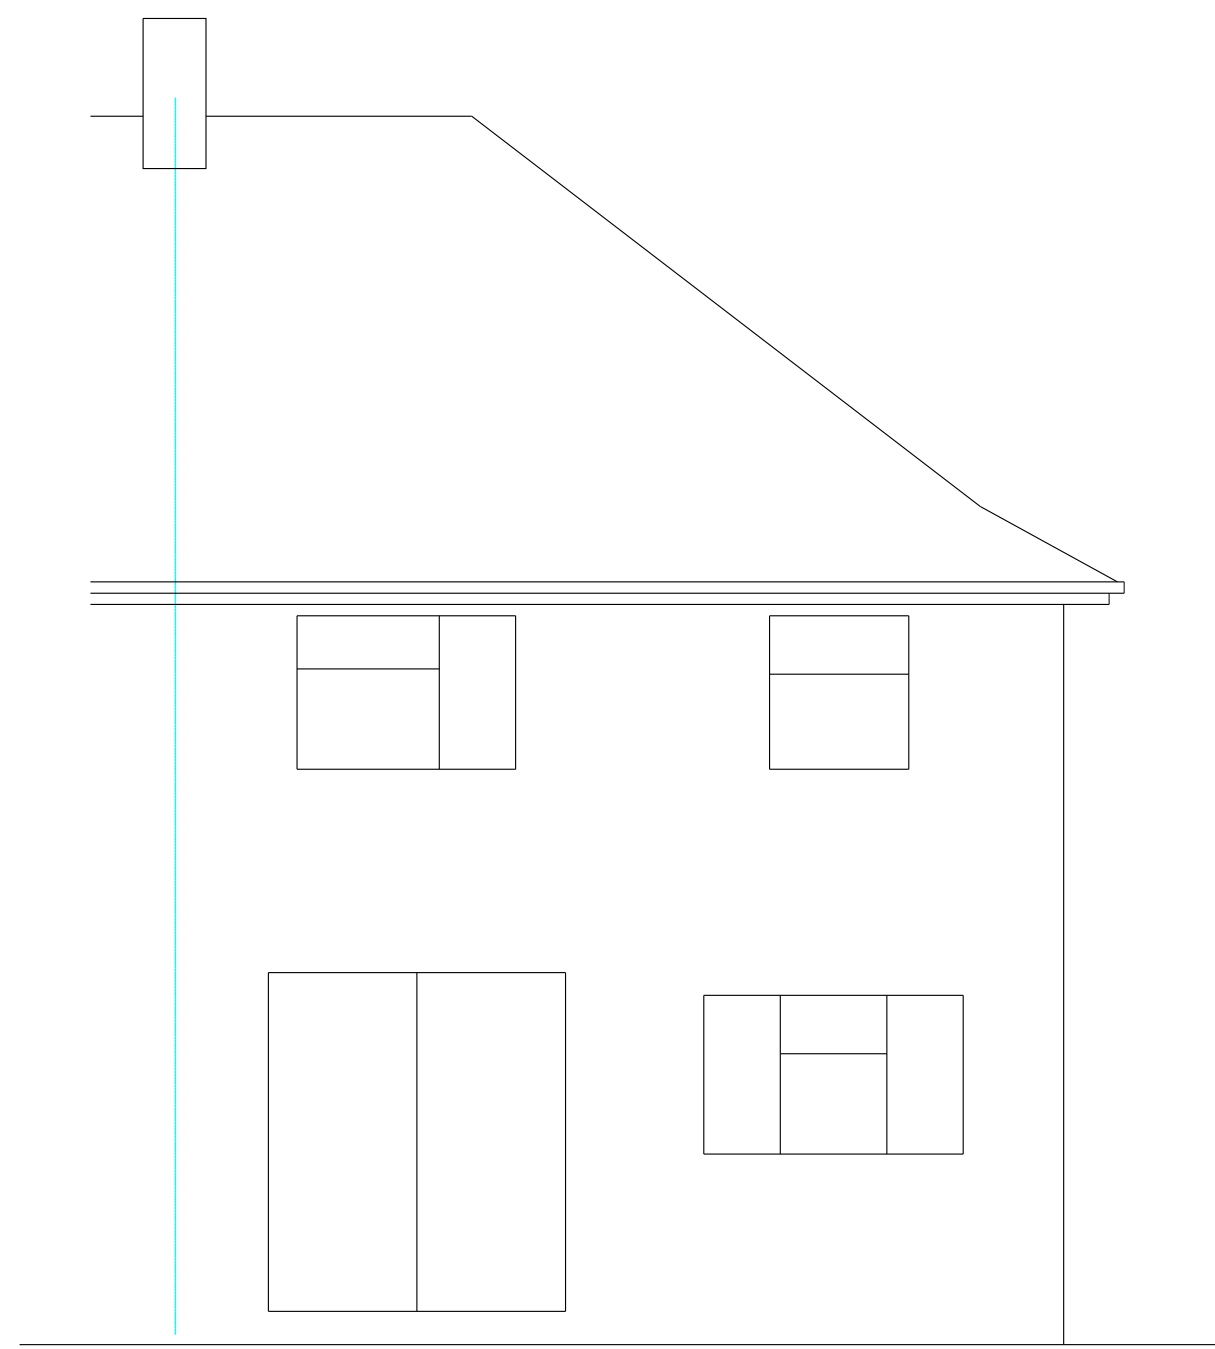


rear

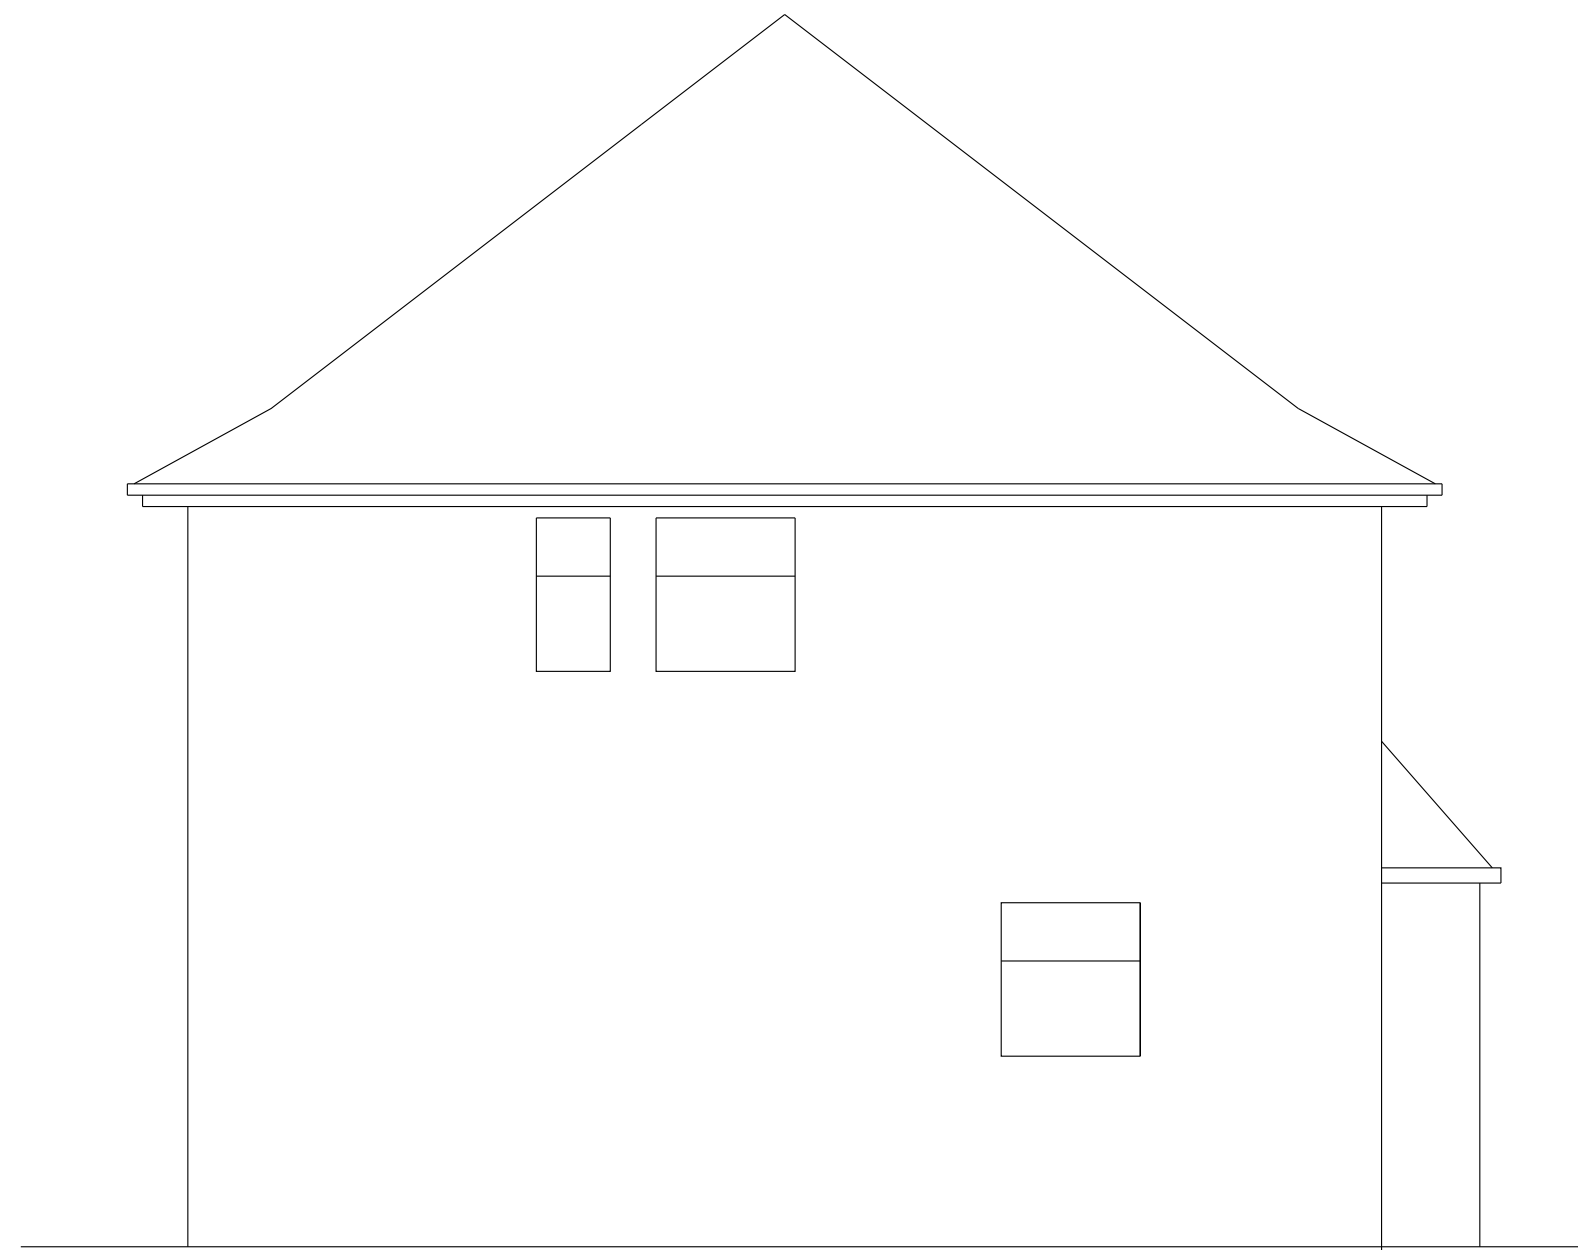



side

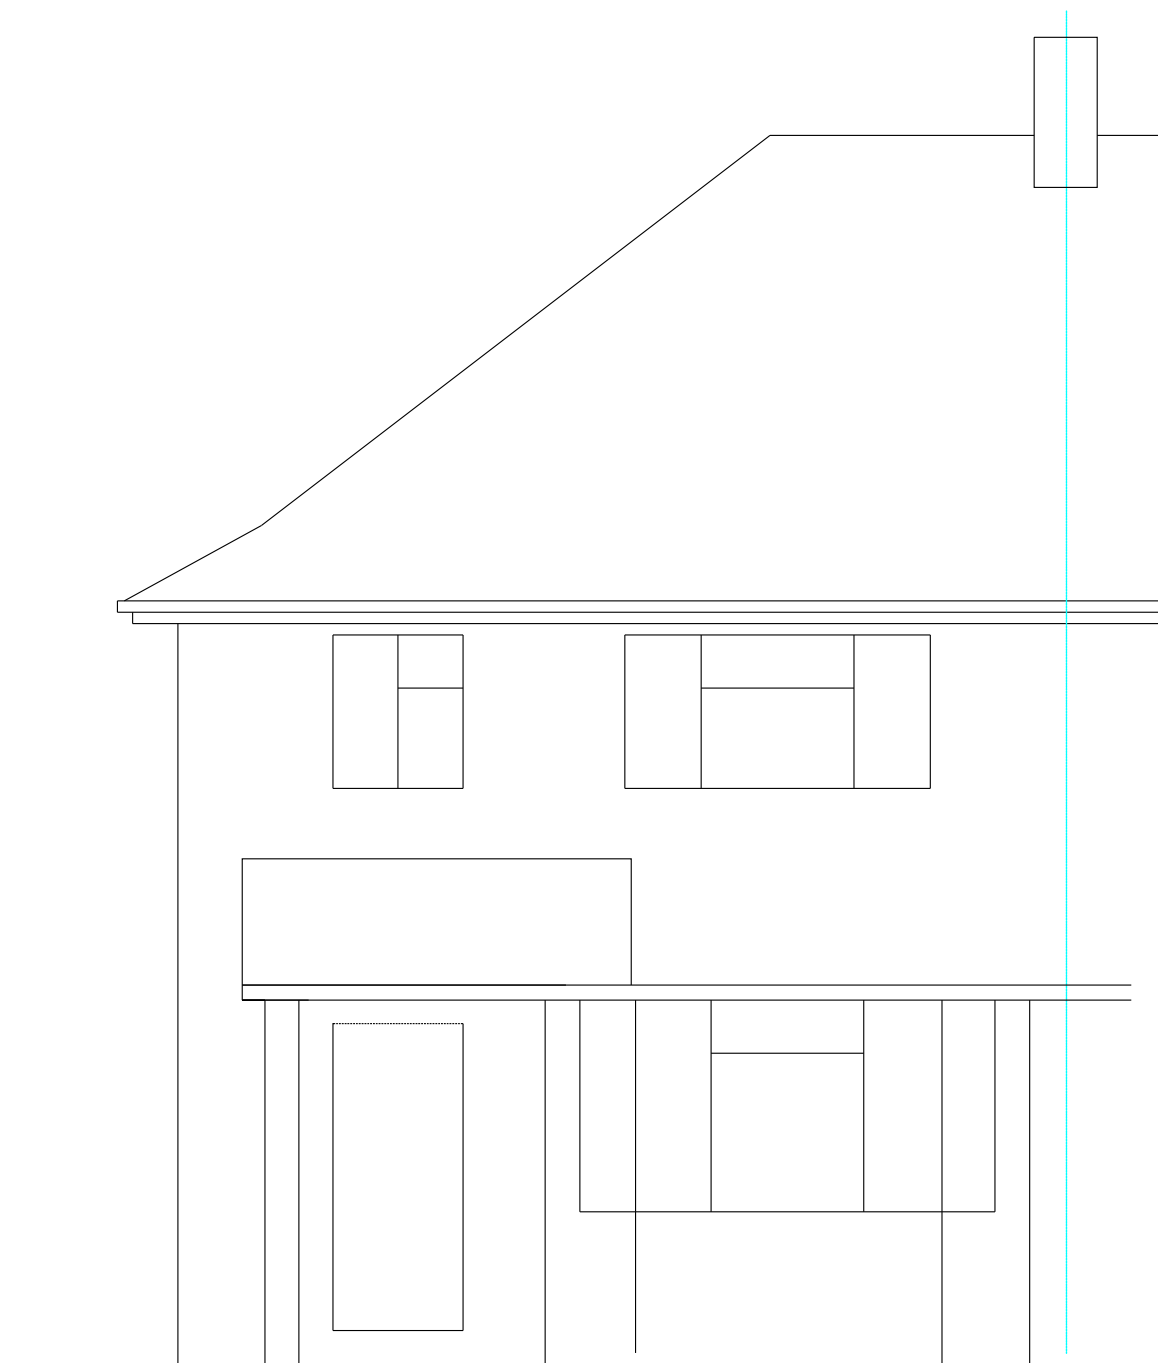


front

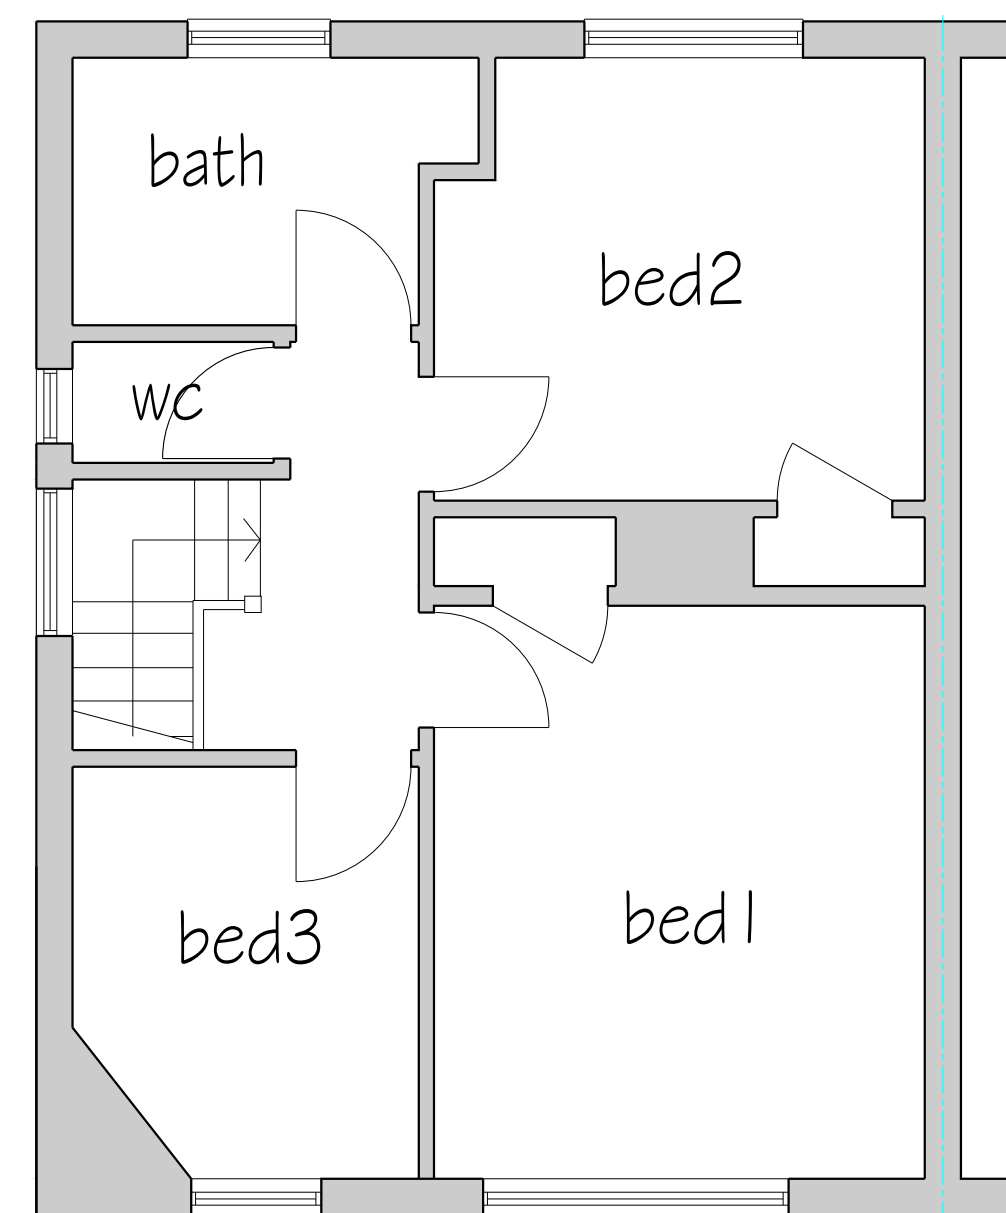

first

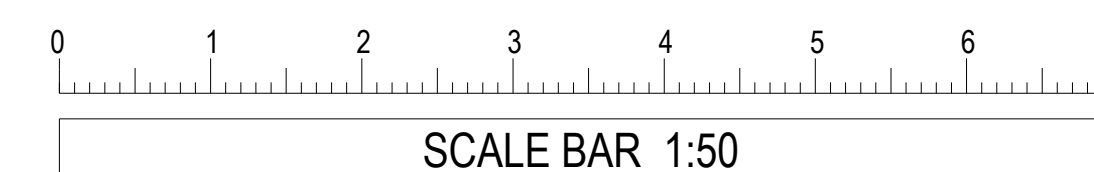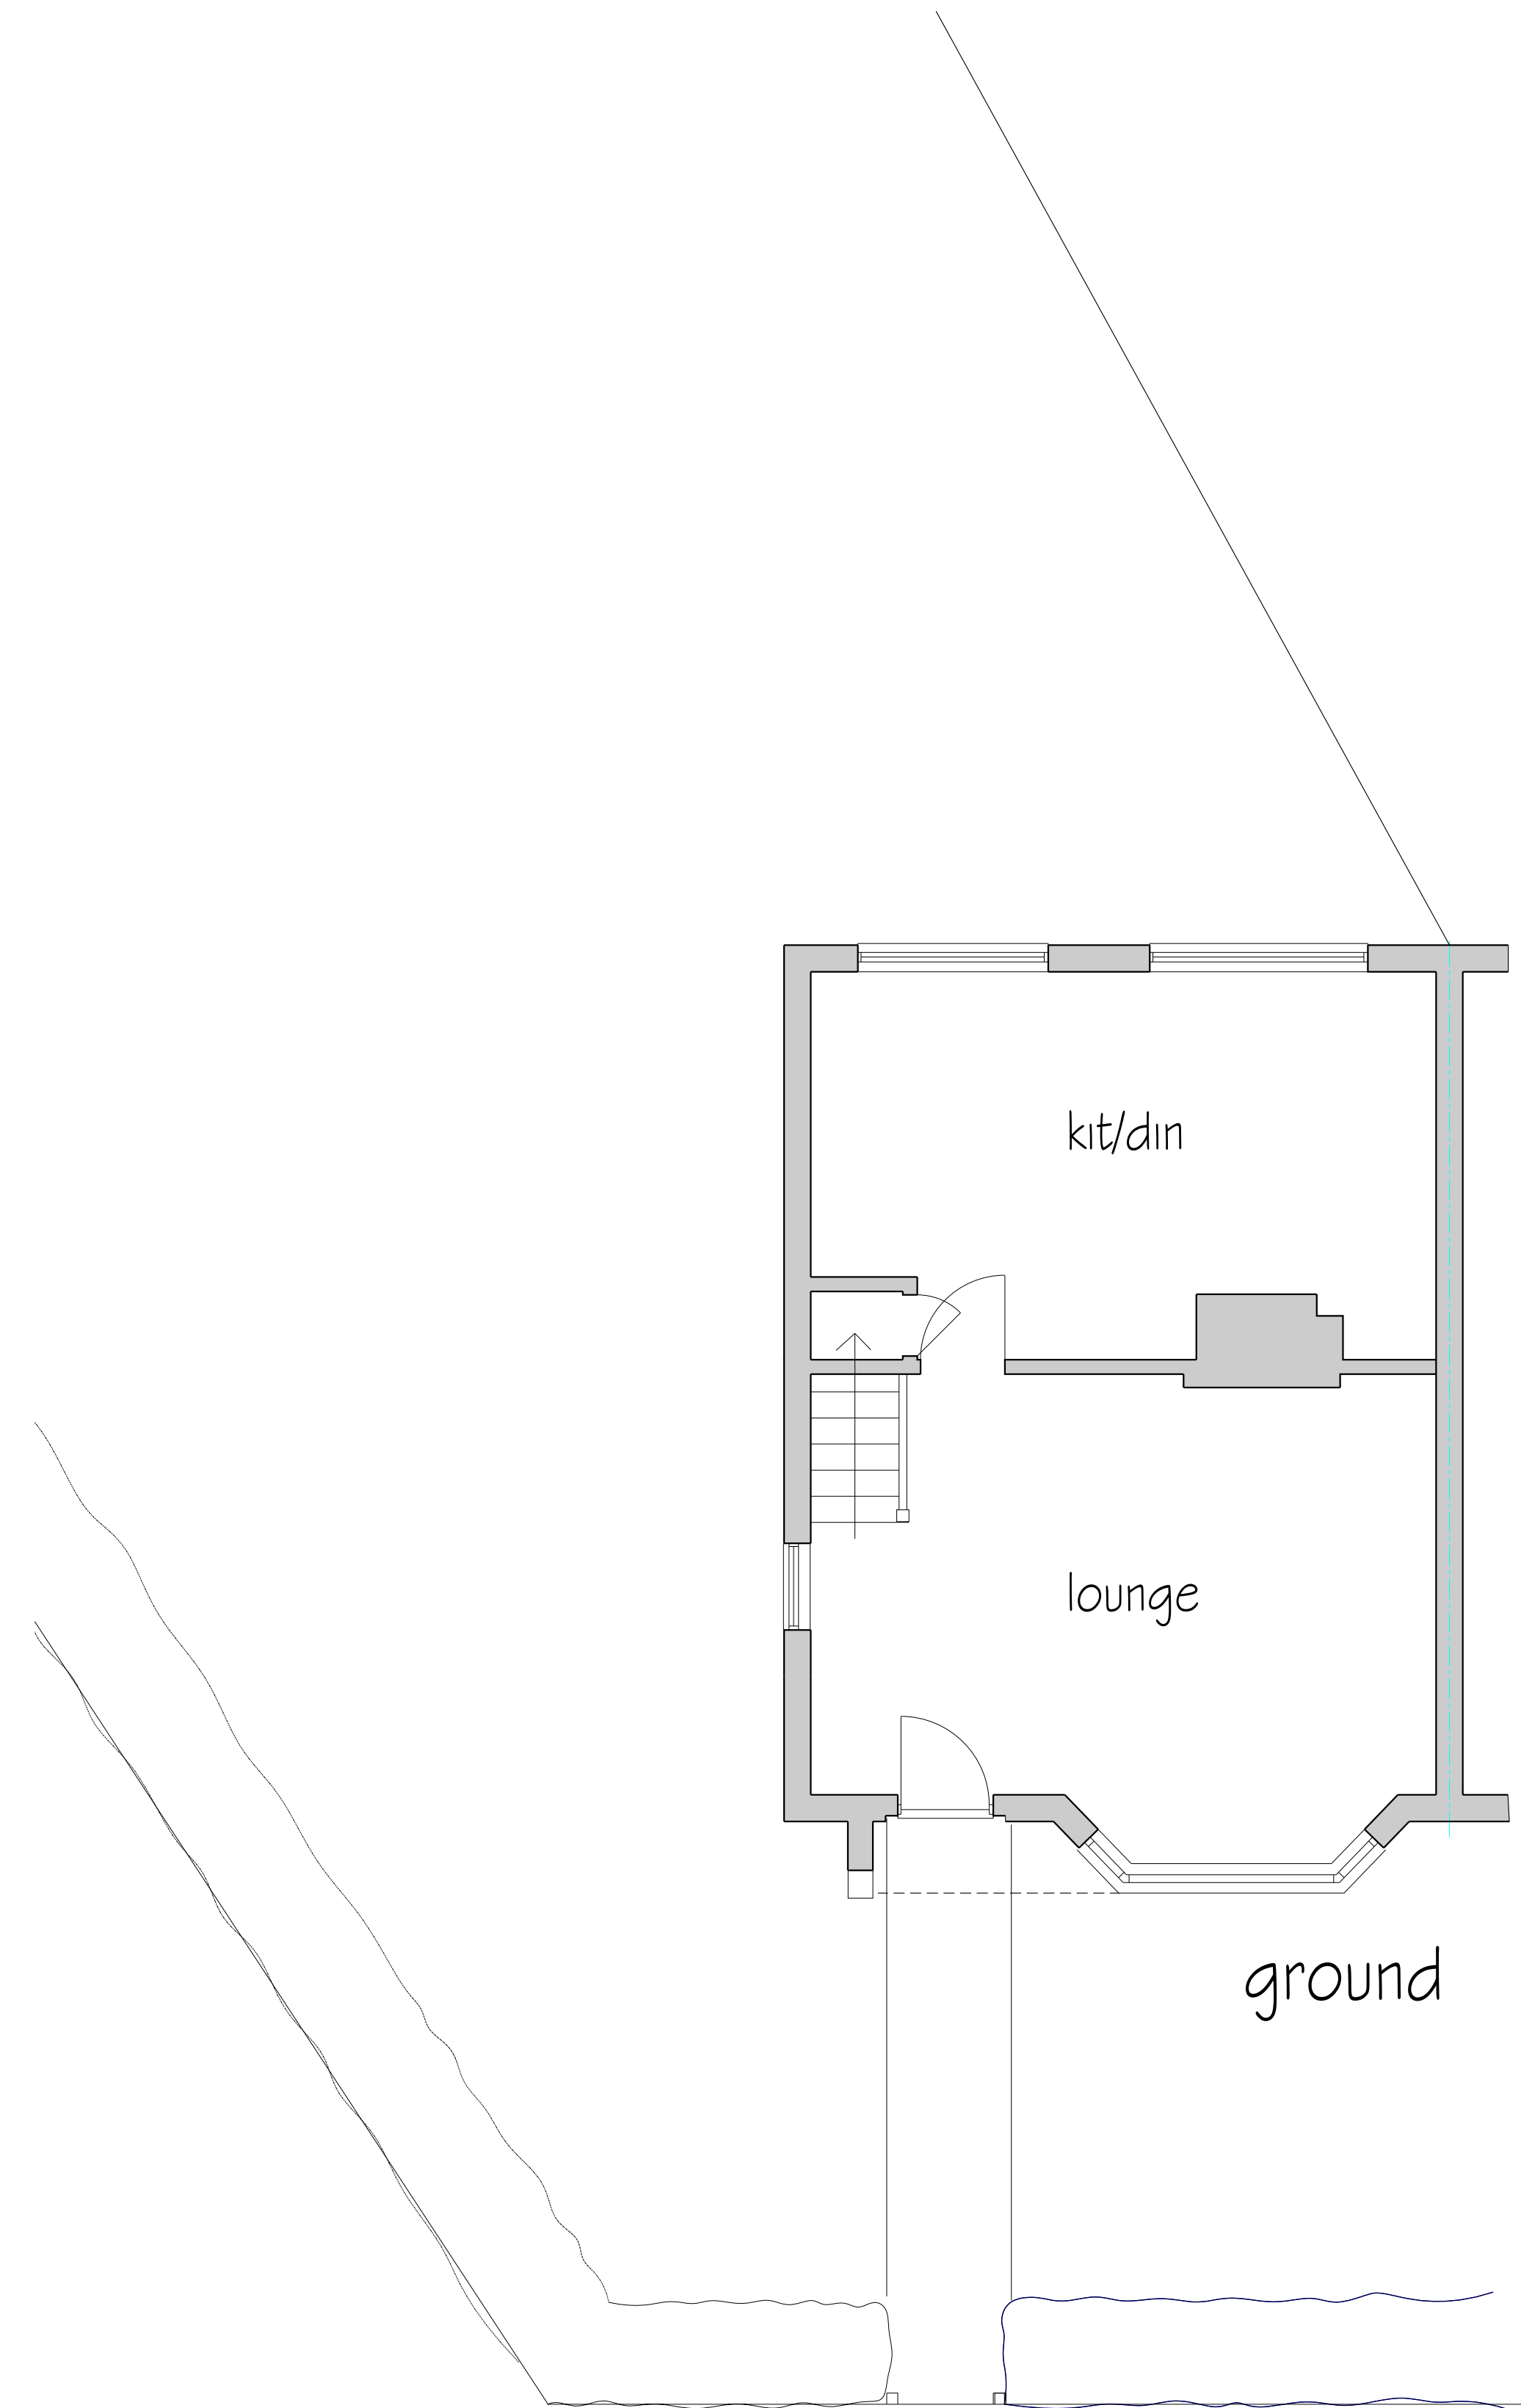

Side extension
128 Royal Lane, Uxbridge UB8 3QY
For Mr and Mrs Rahman

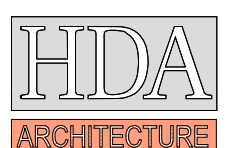

8 LANE GROVE, BLISSBROOKE
NORTHAMPTON
NN2 3DZ
TEL: 01908 822299
3 EMANUEL AVENUE
ACTON LONDON
W3 6LS
TEL: 020 3802 4198

SCALE	DATE	DRAWN
1:50 (A1)	9/03	18
DRG NO	20031/2	

Existing Layout