





rear




side




front

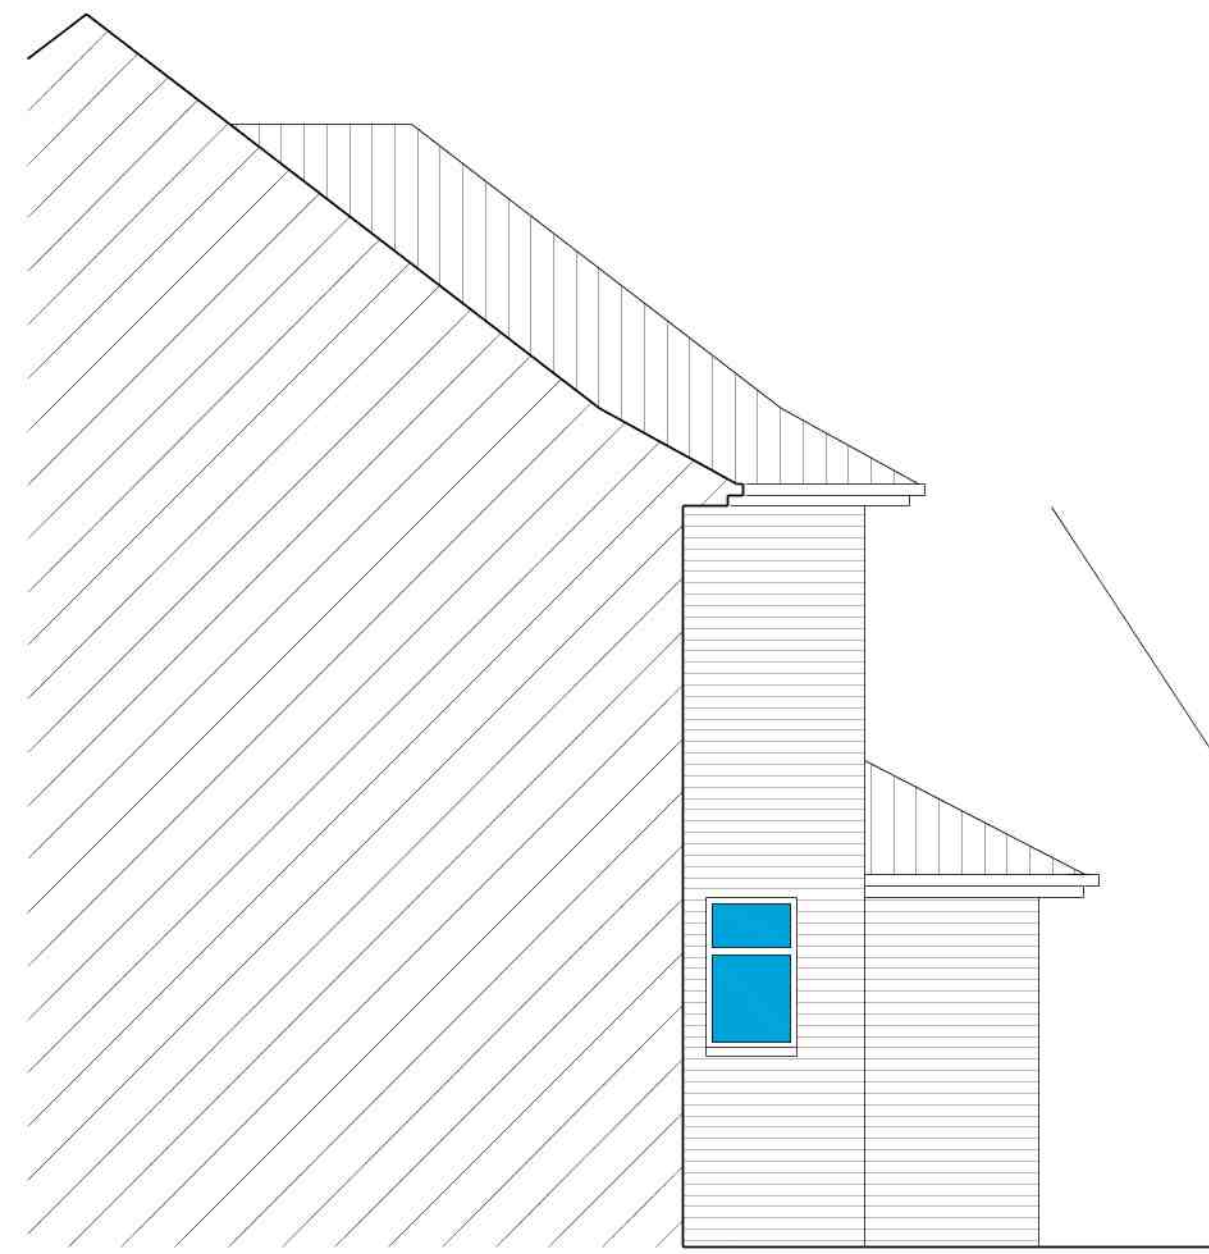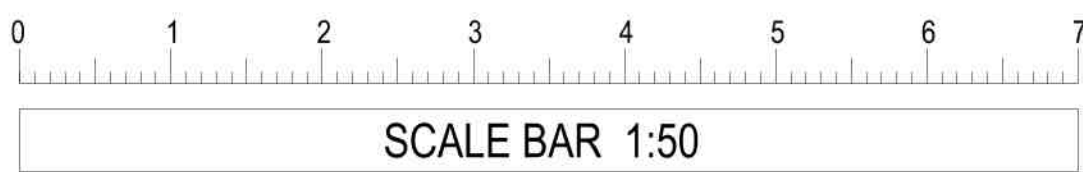

Side

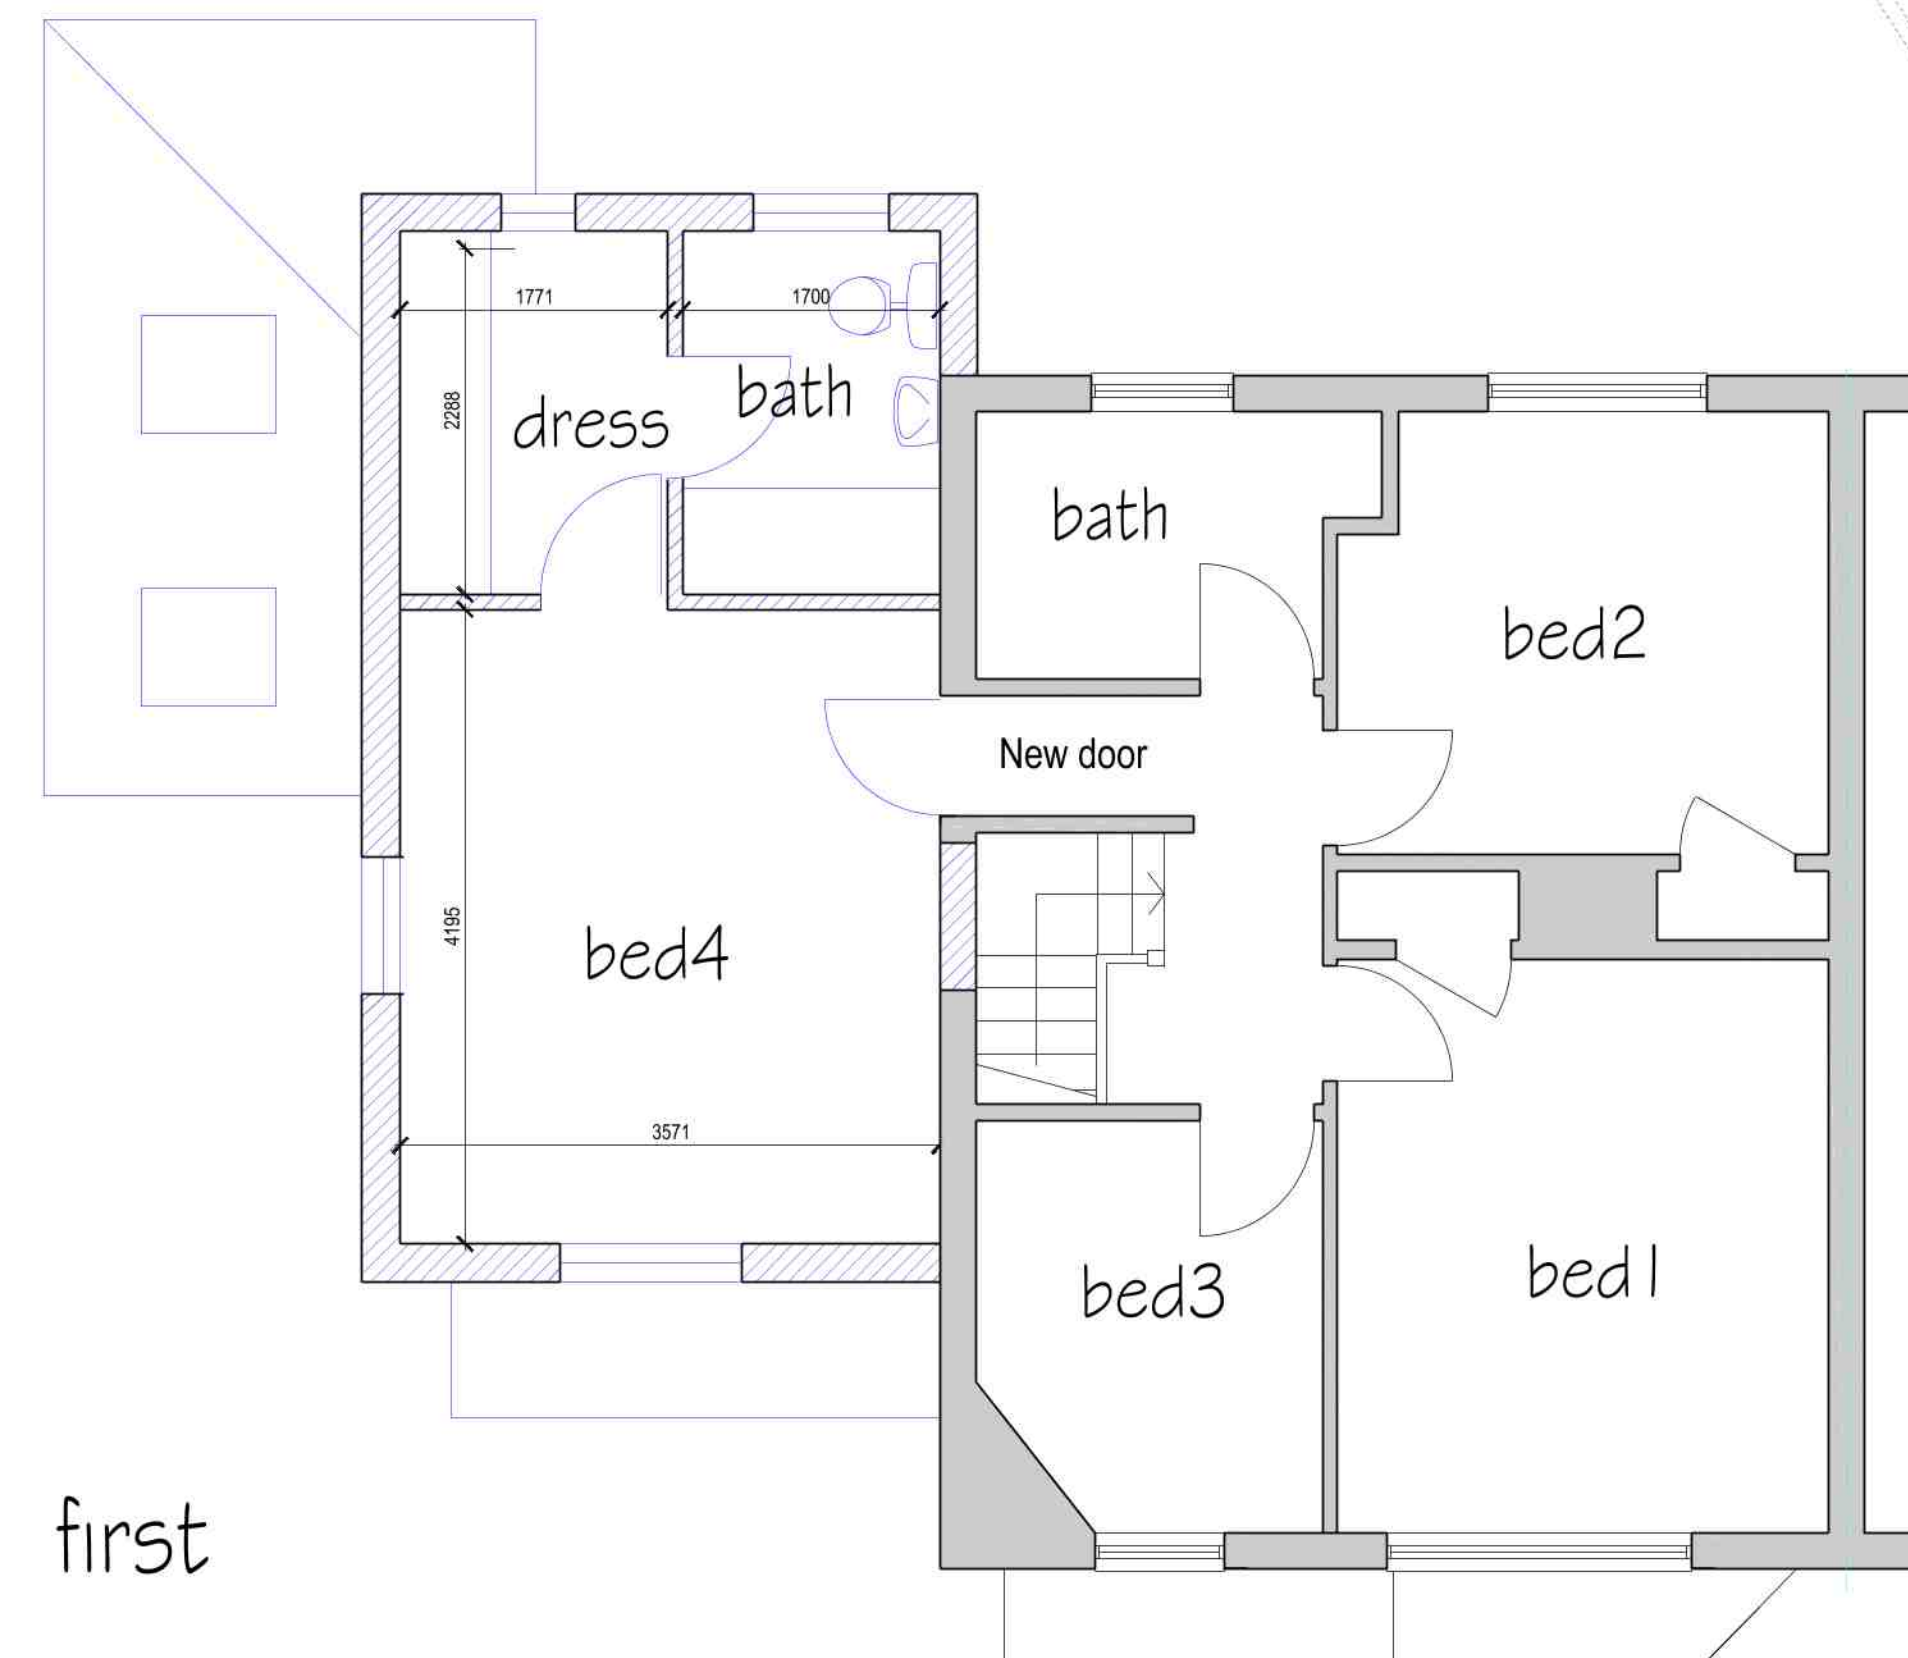

first

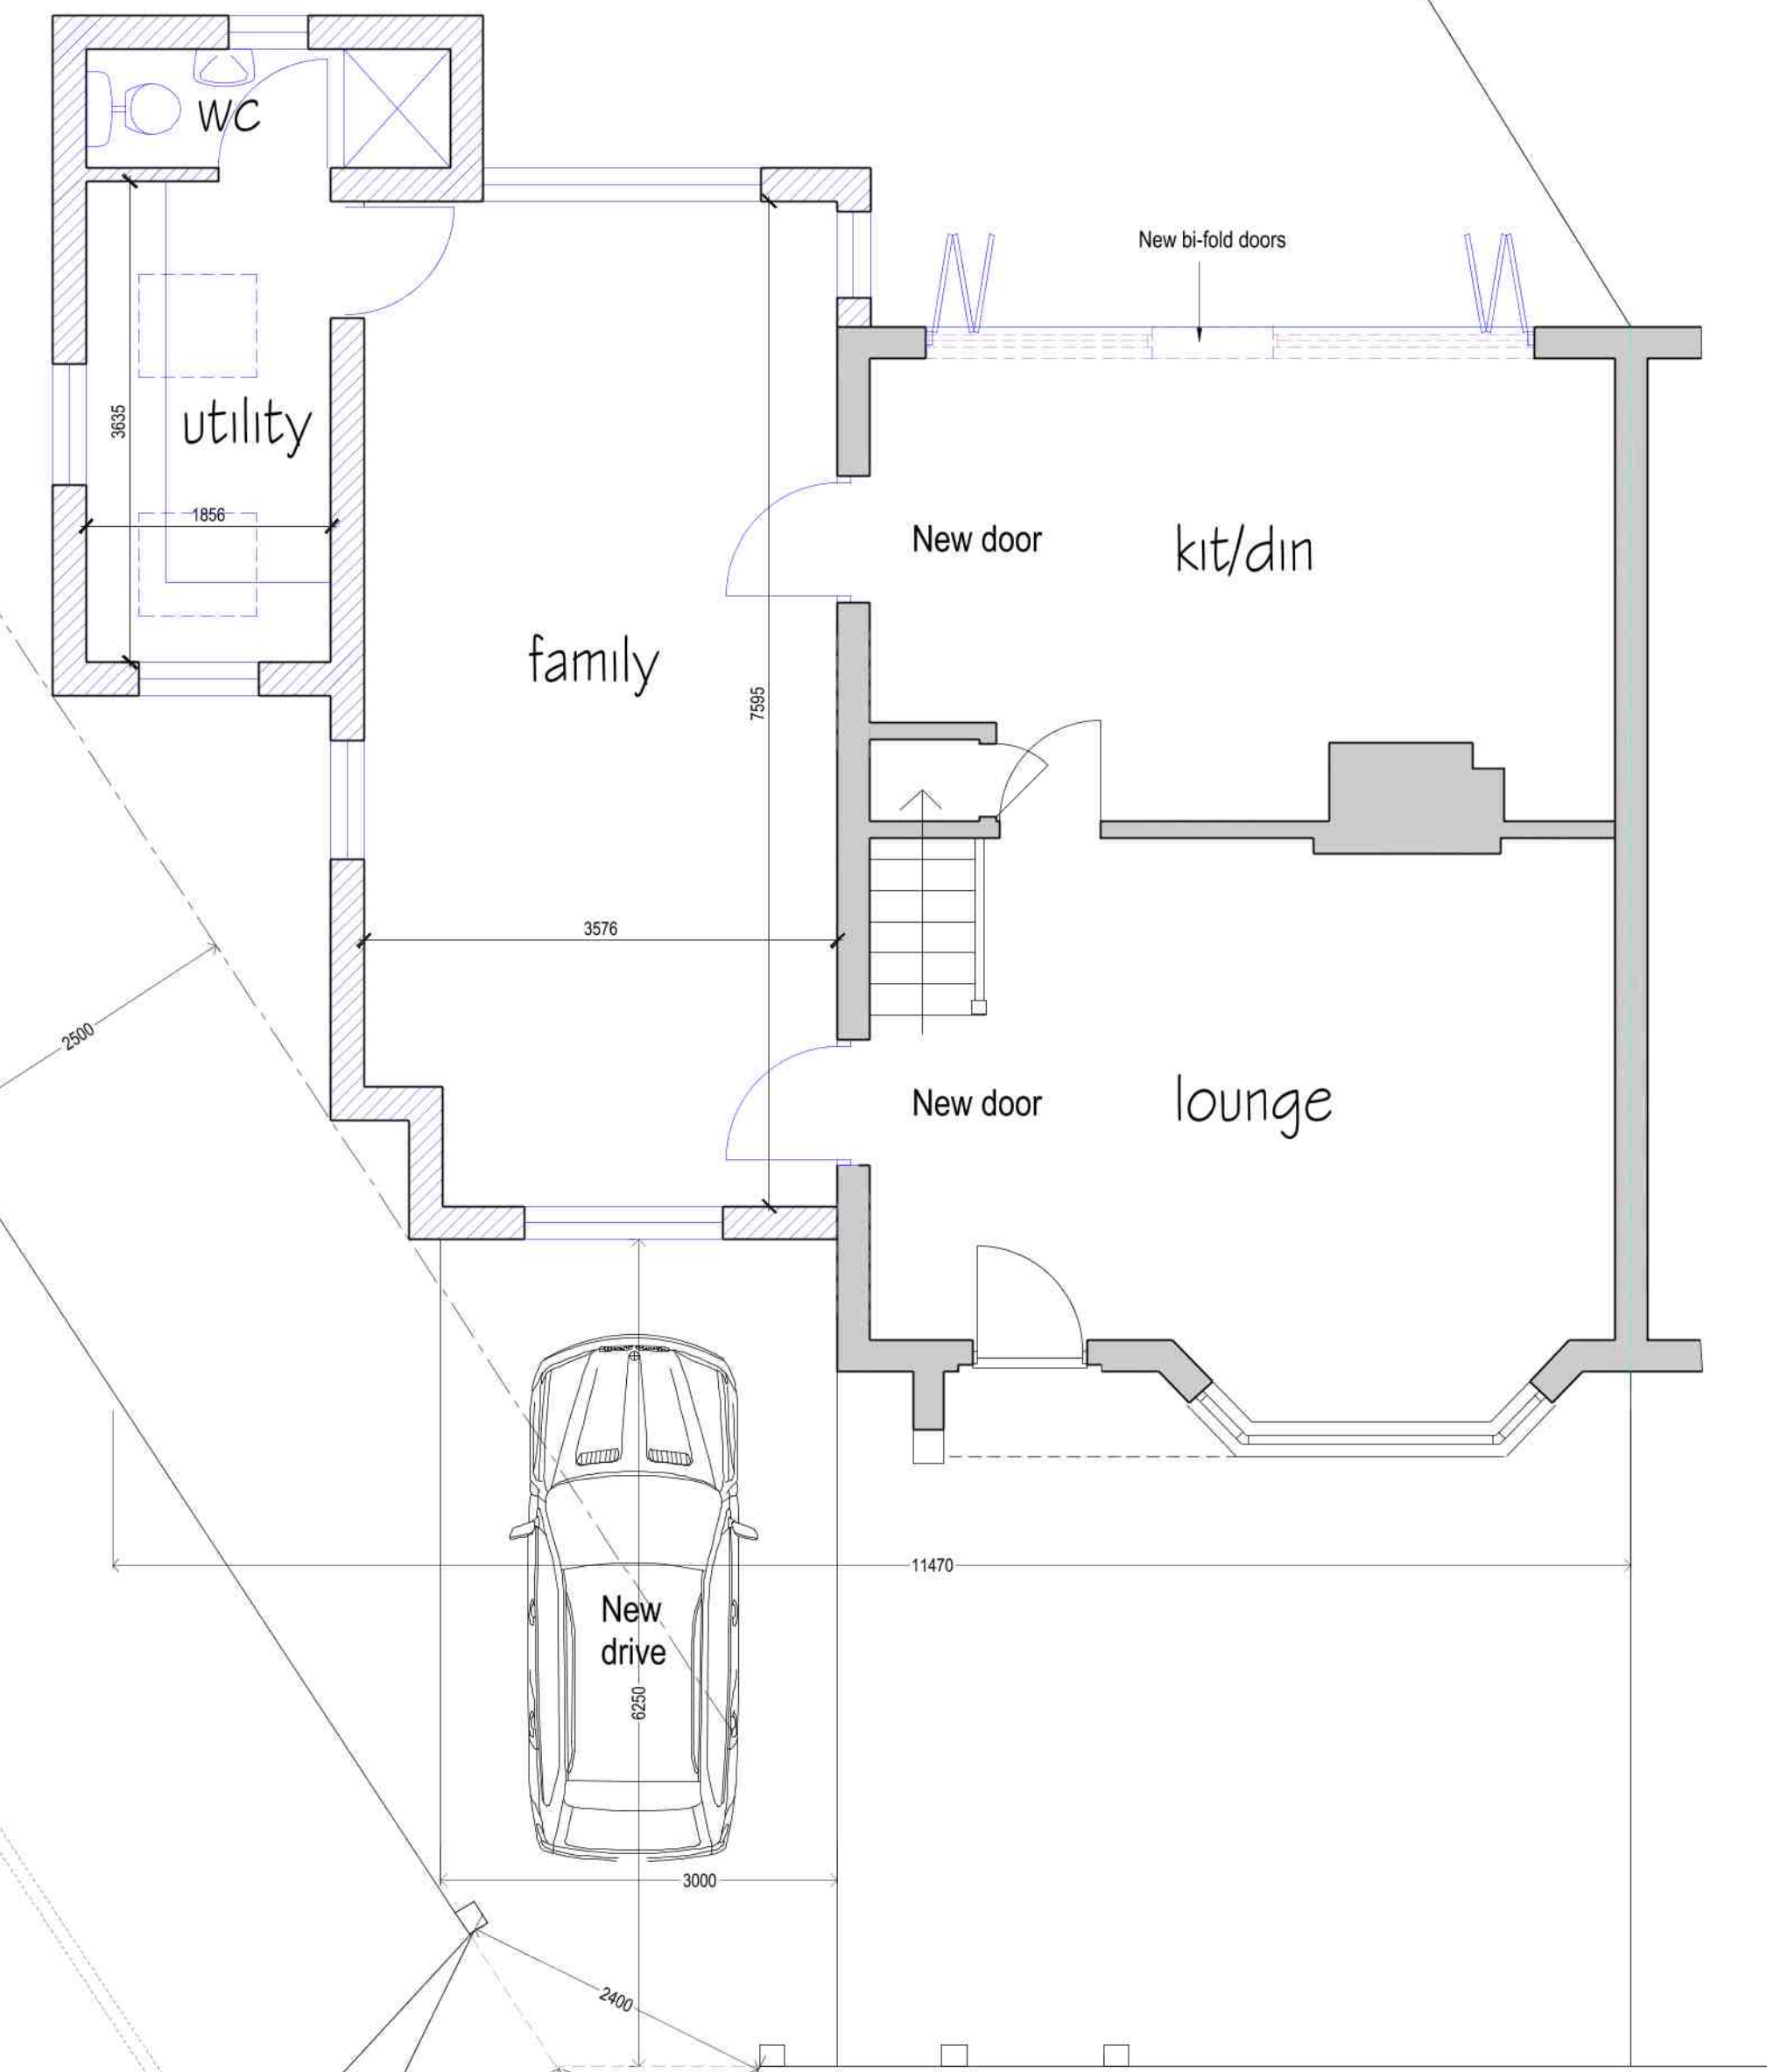

ground