




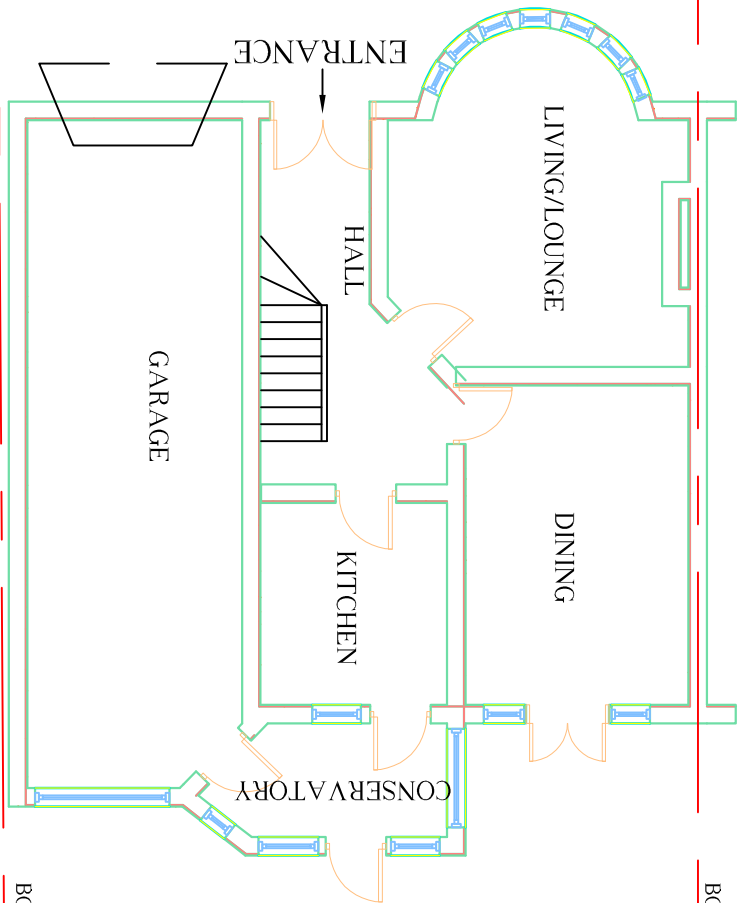


PRE-EXISTING GROUND FLOOR

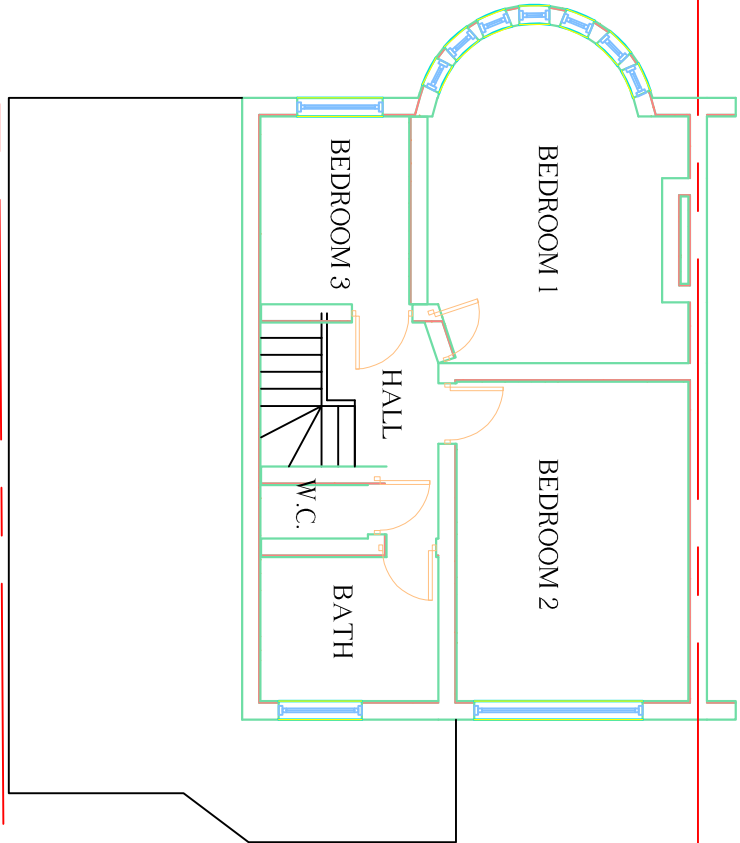


PRE-EXISTING FIRST FLOOR

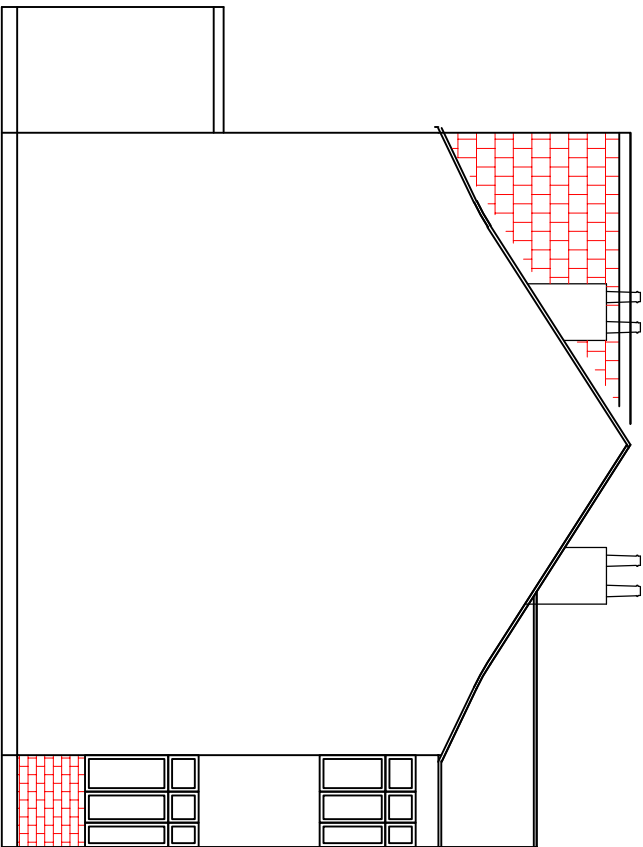


PRE-EXISTING SIDE ELEVATION (LEFT)

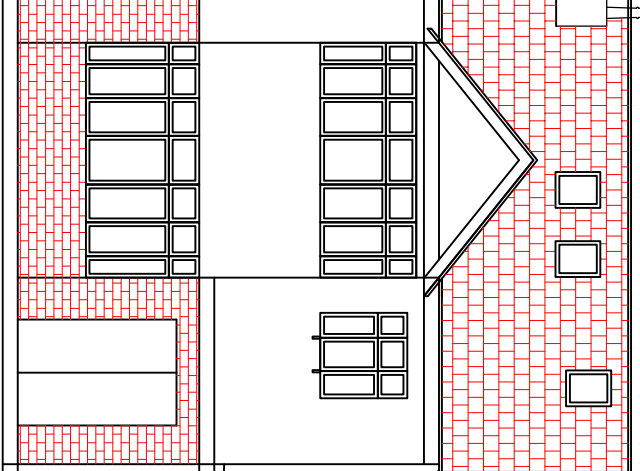

PRE-EXISTING FRONT ELEVATION

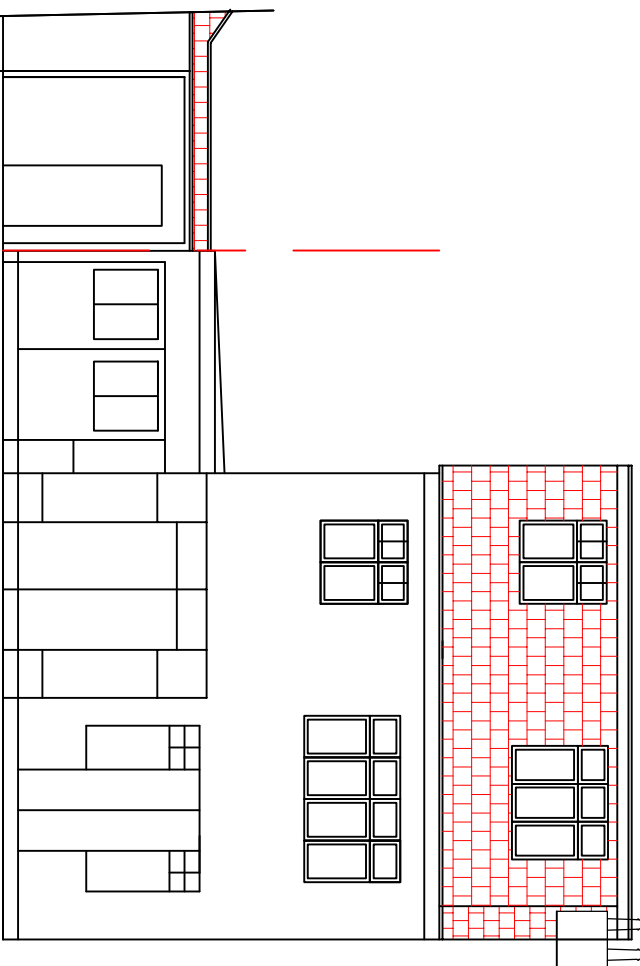

PRE-EXISTING REAR ELEVATION

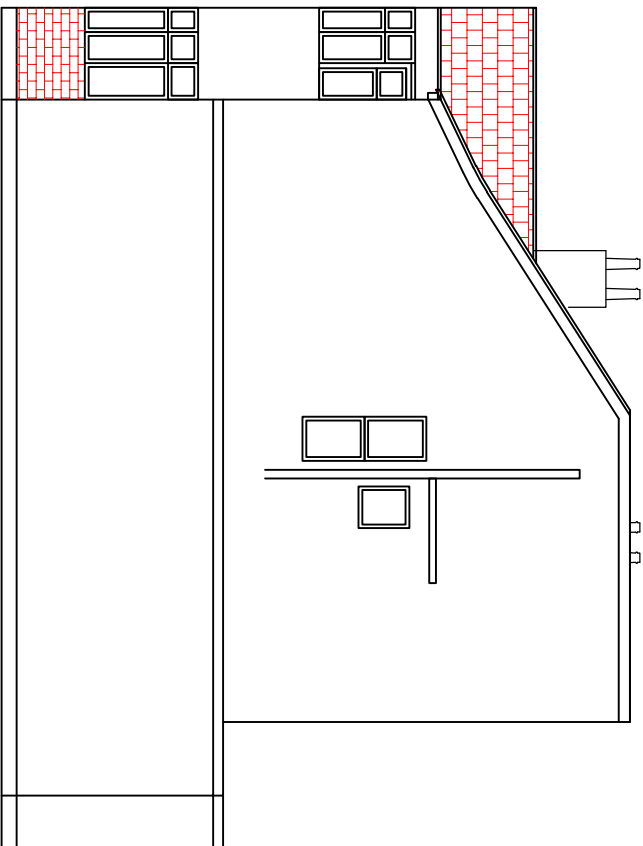

PRE-EXISTING SIDE ELEVATION (RIGHT)

Rev.	Date:	Description	DWN.	CHK.	Job Title:	Designed by:	Date:	Scale:	Rev.
					15 Rushdene Road, Pinner HA5 1SW	Angelo E	Mar. 2022	1:100@A3	
					Drawing Title: Pre-Existing Ground & First Floor & Front,	Client:	Drawing No:		
					Side & rear Elevation		1023/AJ/01		A

j e architectural design ltd

Architectural & Structural Designers

1 Lytton Close

Northolt Village, Northolt

Middlesex UB5 5BU

T: 020 8845 0795, M: 07930 557913, e:angelo9@aol.com