


MICHAEL OAKES ARCHITECTS LTD.

Michael Oakes (Director) B.A. Hons Arch, Dipl. Arch, Registered Architect


REGISTERED ARCHITECTS, DESIGNERS + ILLUSTRATORS

Telephone: 01895 235089 - E-mail: michaeloakesarchitect@googlemail.com

NOTE: WC side window now not required; New obscured glass door now shown facing side wall of neighbour which contains no windows

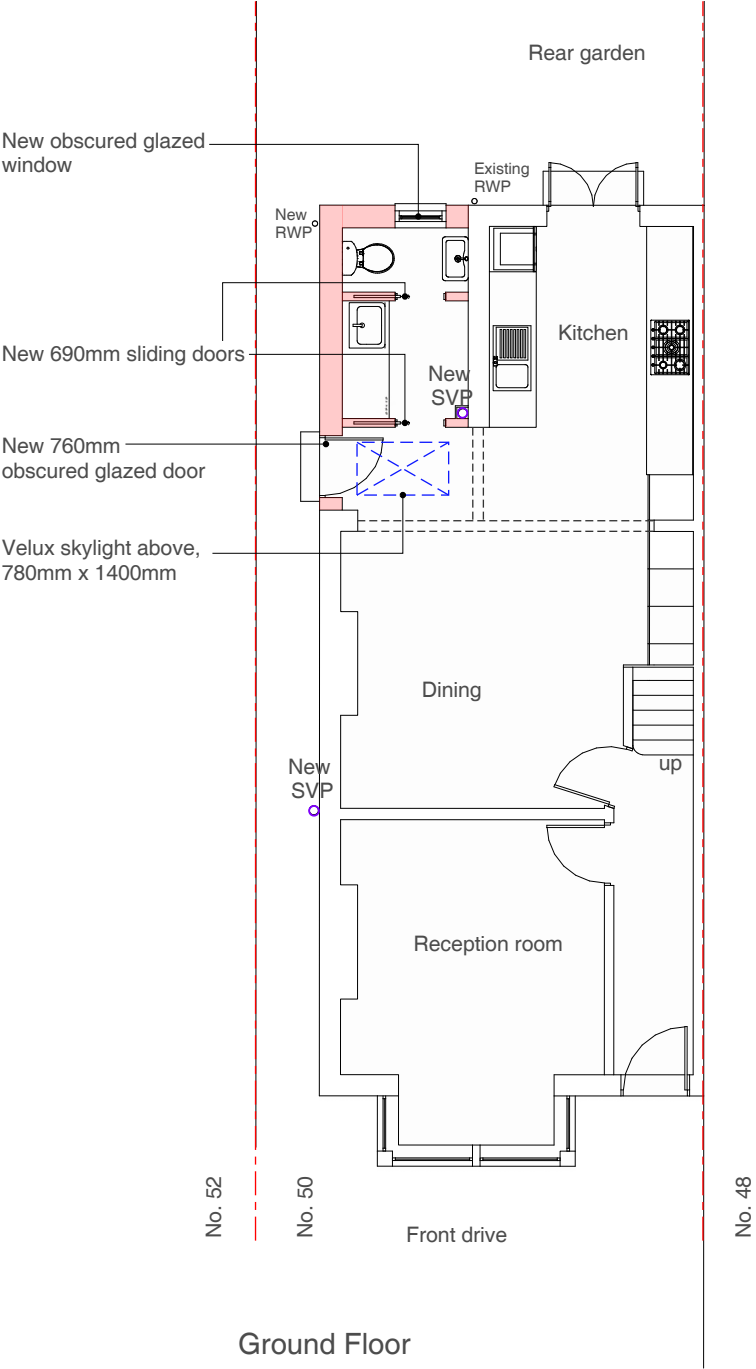

NOTE: Approved full width bi-fold doors now not required (existing French doors kept)

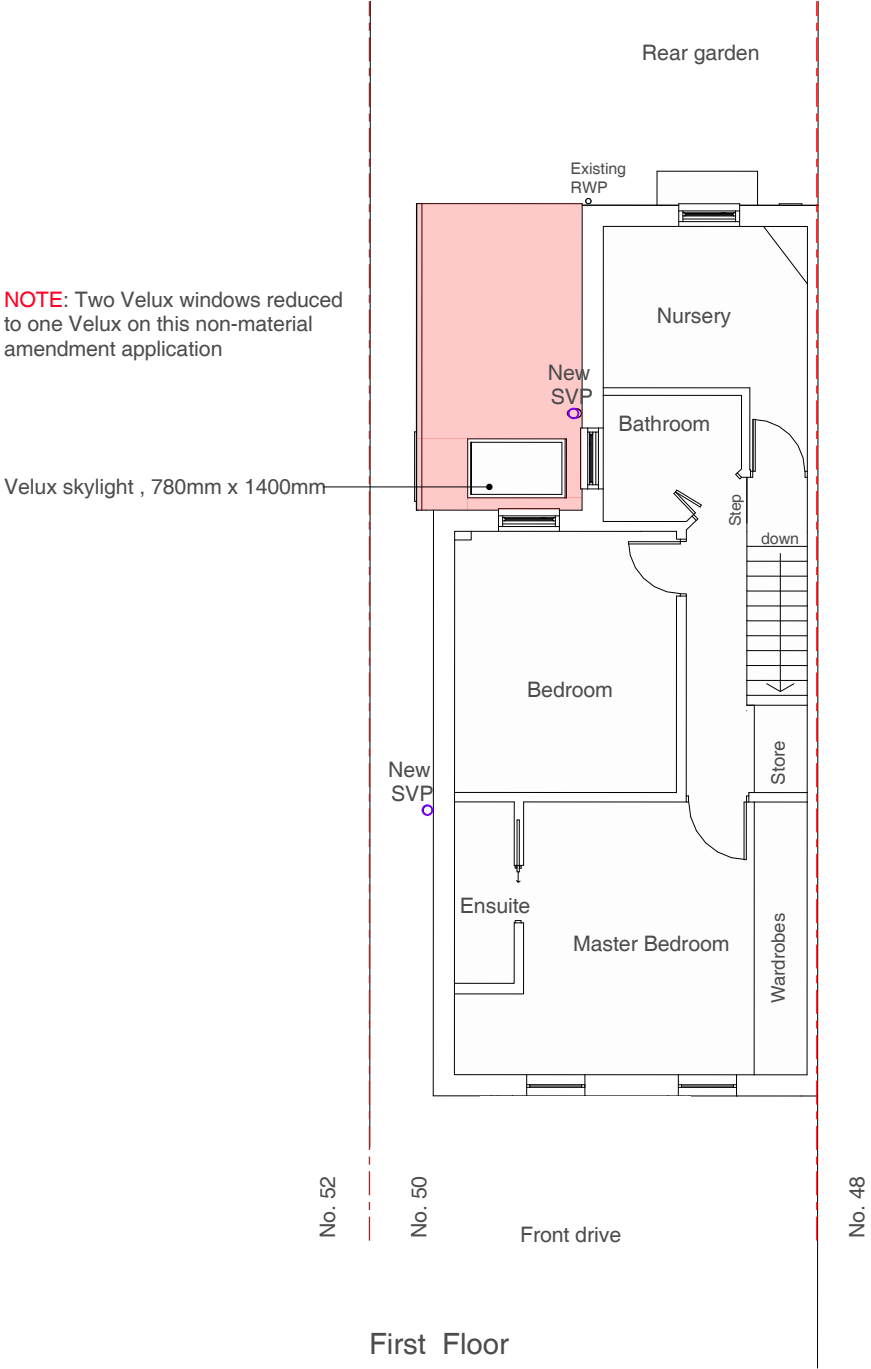

NOTE: Two Velux windows reduced to one Velux on this non-material amendment application

MICHAEL OAKES ARCHITECTS LTD.


Michael Oakes (Director) B.A. Hons Arch, Dipl. Arch, Registered Architect

REGISTERED ARCHITECTS, DESIGNERS + ILLUSTRATORS

Telephone: 01895 235089 - E-mail: michaeloakesarchitect@googlemail.com

KEY

= Obscured glazing to windows

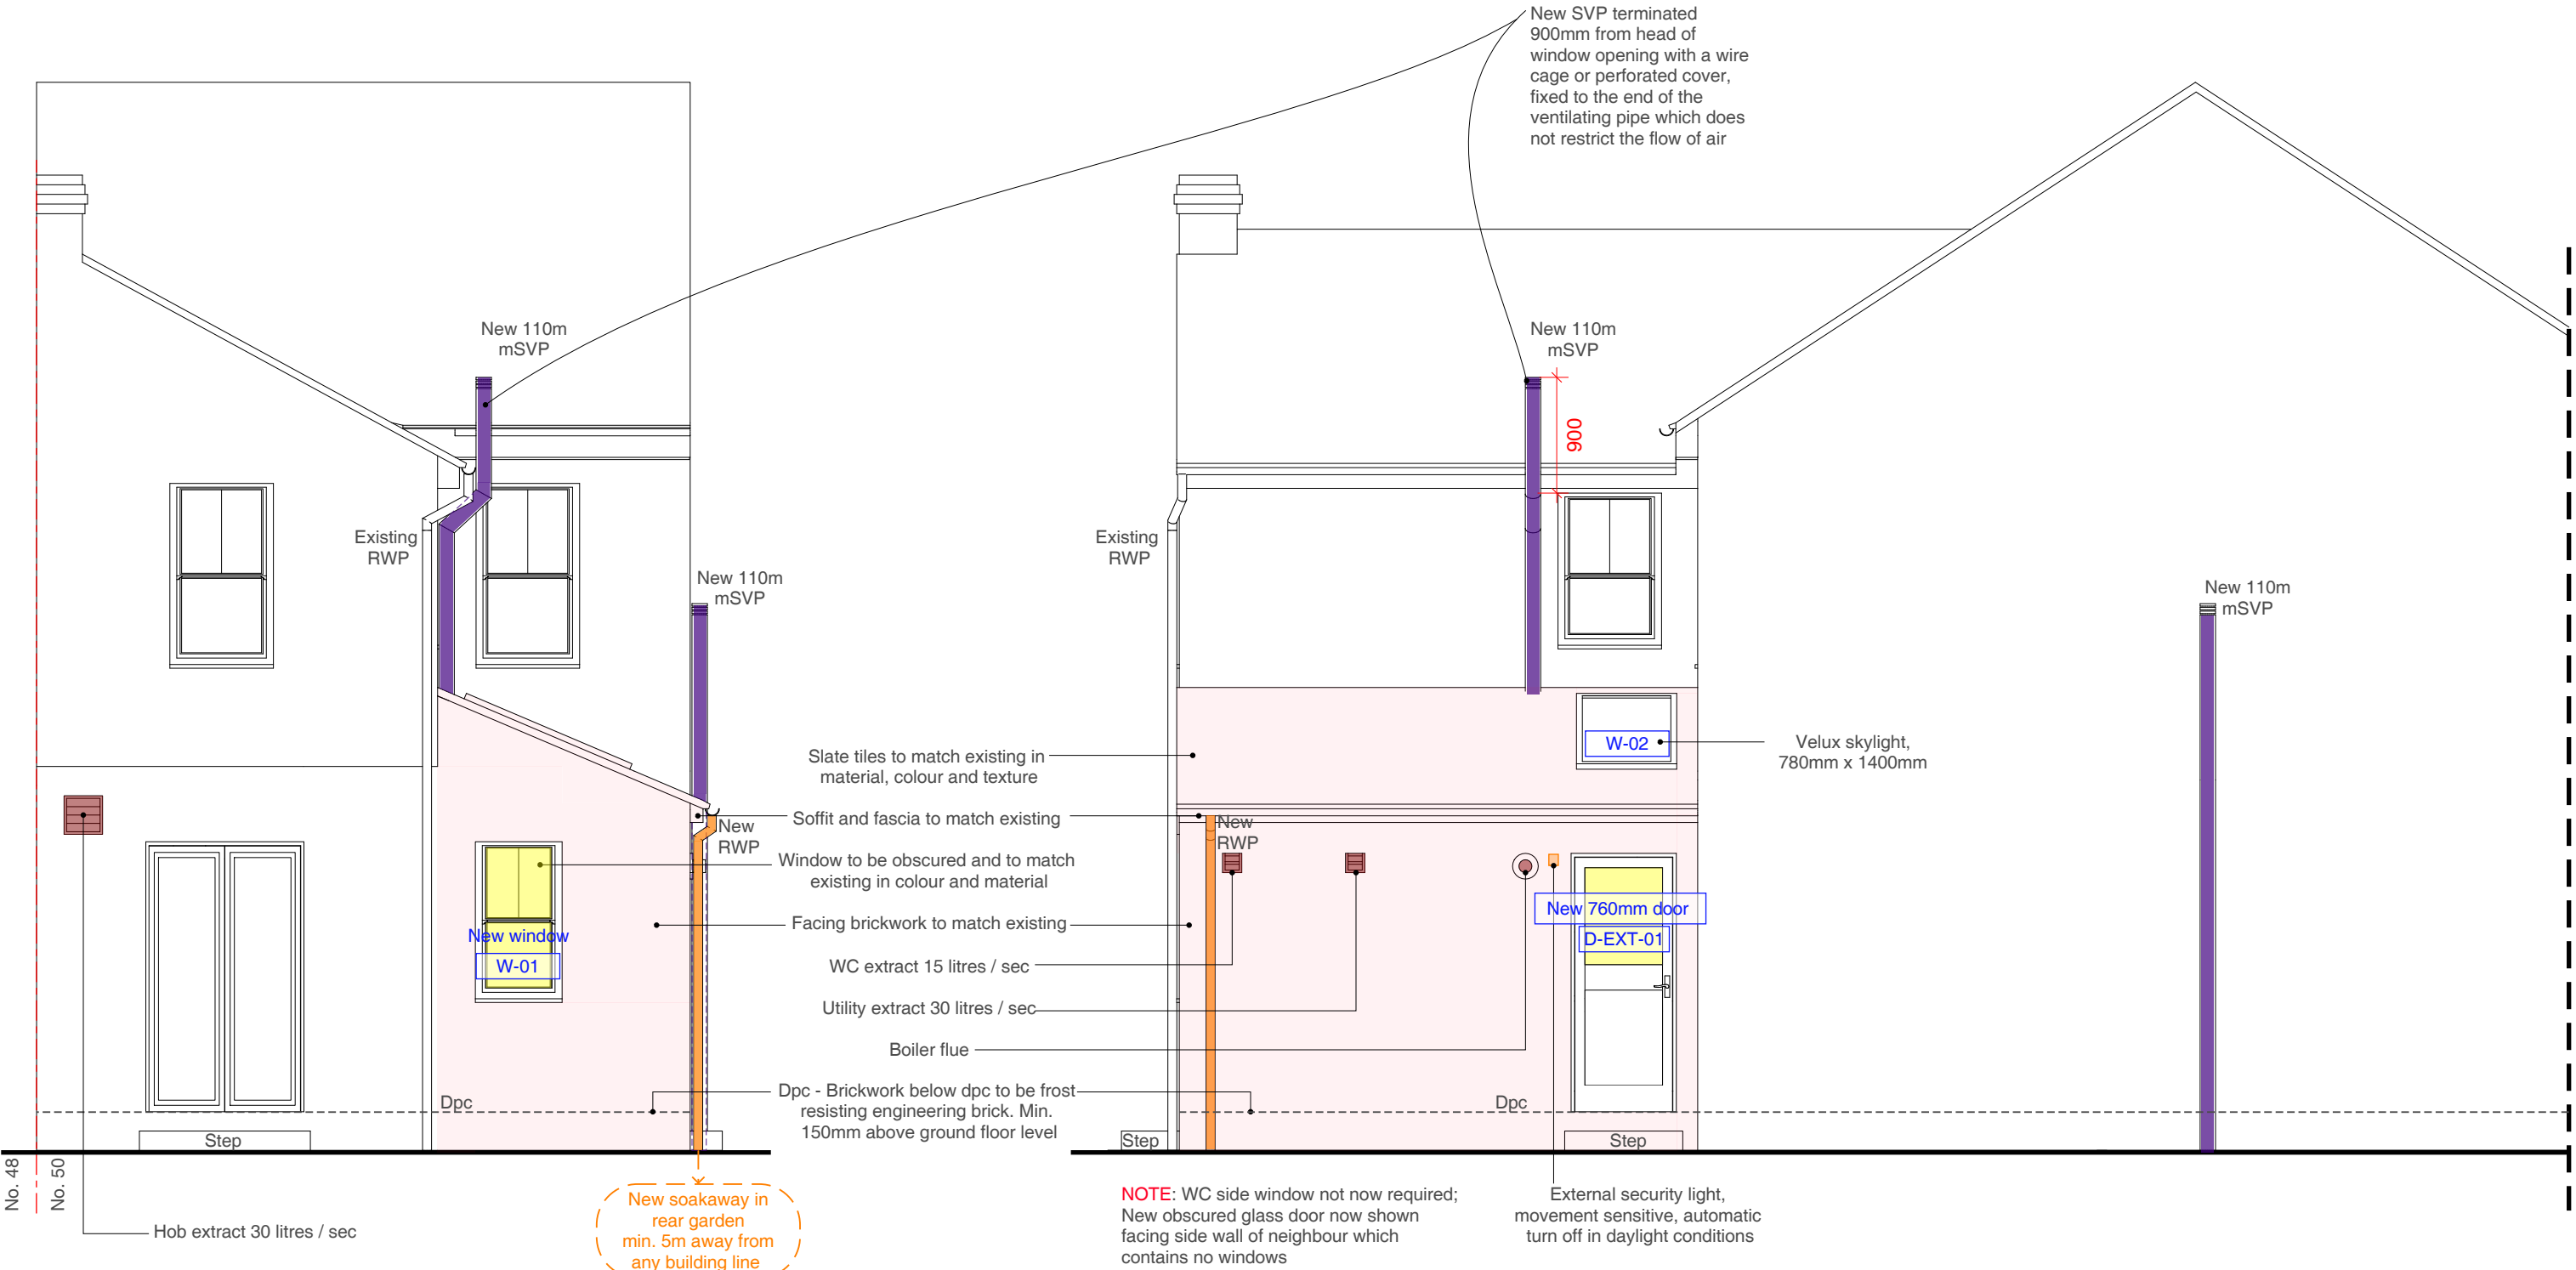

Address Client Date
50 Reginald Road, Laura de Horsey January 2020
Northwood, HA6 1EE

1:50 @ A3
0 1 2 3 4 5m

Drawing Title
As Proposed
Elevations

Project no. / Stage / Drawing no. / Revision
0280- PLA- 51_A
Revision notes: Drawn by: IR
A - First Issue

Non-Material Amendment Application