


NOTES

1. DO NOT SCALE. WORK TO FIGURED DIMENSIONS ONLY. ANY DISCREPANCIES, ERRORS OR OMISSIONS TO BE REPORTED IMMEDIATELY TO AUSTIN TRUEMAN ASSOCIATES.
2. THE INFORMATION CONTAINED ON THIS DRAWING IS PROVIDED UNDER LICENCE TO THE CLIENT. ALL INTELLECTUAL PROPERTY RIGHTS ARE RESERVED BY AUSTIN TRUEMAN ASSOCIATES.
3. PLEASE NOTE THAT THE INFORMATION SHOWN IS COPYRIGHT, CONSEQUENTLY YOU ARE INVITED TO EXTRACT ONLY THAT INFORMATION YOU REQUIRE FOR YOUR OWN PURPOSES. YOU ARE NOT PERMITTED TO ADAPT, CHANGE AND/OR COPY THIS INFORMATION WITHOUT WRITTEN PERMISSION.
4. THIS DRAWING SHOULD BE READ IN CONJUNCTION WITH ALL OTHER RELEVANT DOCUMENTS, INCLUDING A.T.A. REPORTS AND/OR SPECIFICATION WHEREVER APPROPRIATE.

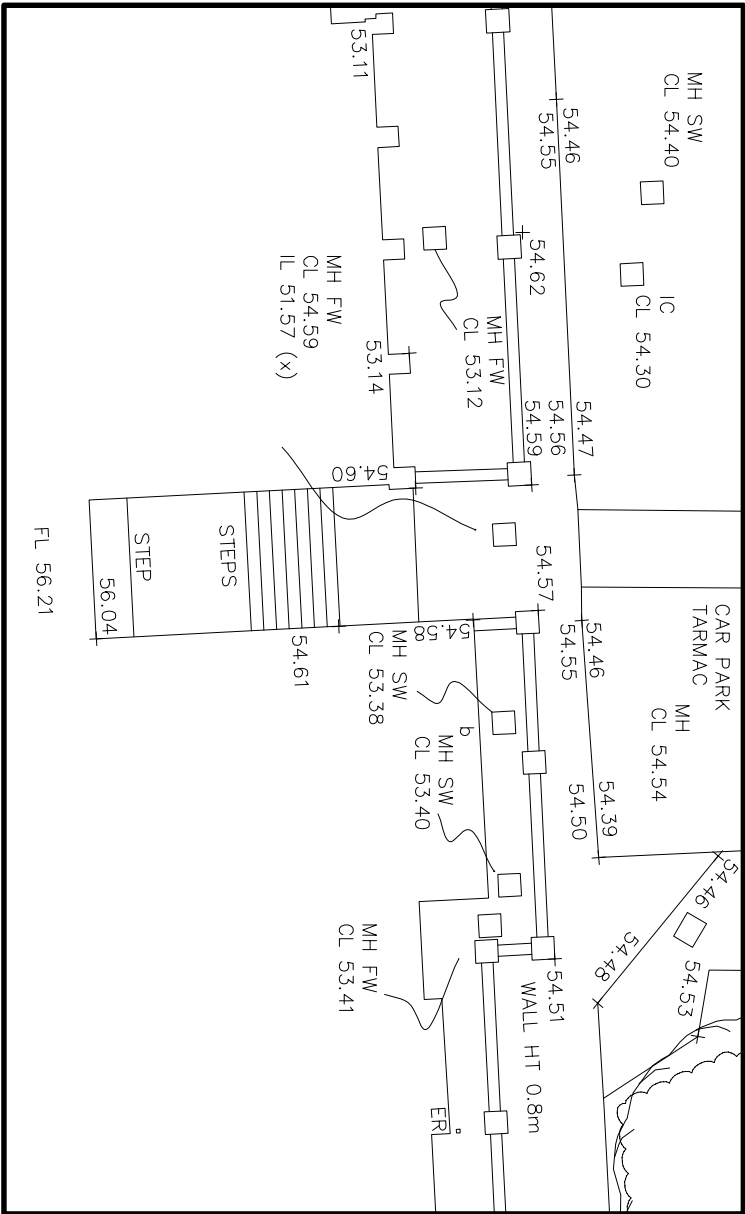

BLOCK PLAN.
EXTRACT FROM CAMPUS SURVEY PLAN.
REFER TO DRAWING 31543/S1.

- P3. LATEST SURVEY SHOWN. april2019
- P2. FOR PLANNING PURPOSES. april2019
- P1. PRELIMINARY feb2019
- Do not scale. Work to figured dimensions only. Any discrepancies should be reported immediately.

Project ACS. EXTERNAL GENERATOR HILLINGDON CAMPUS MIDDX. UB10 OBE			
Drawing Status FOR PLANNING PURPOSES This Drawing should not be used for Construction unless stated otherwise Scale 1:200 AT A3	Drawn	rogers	Job No
	Date	feb2019	31543
	Checked		01
	Passed		P3
Austin Trueman Associates			