


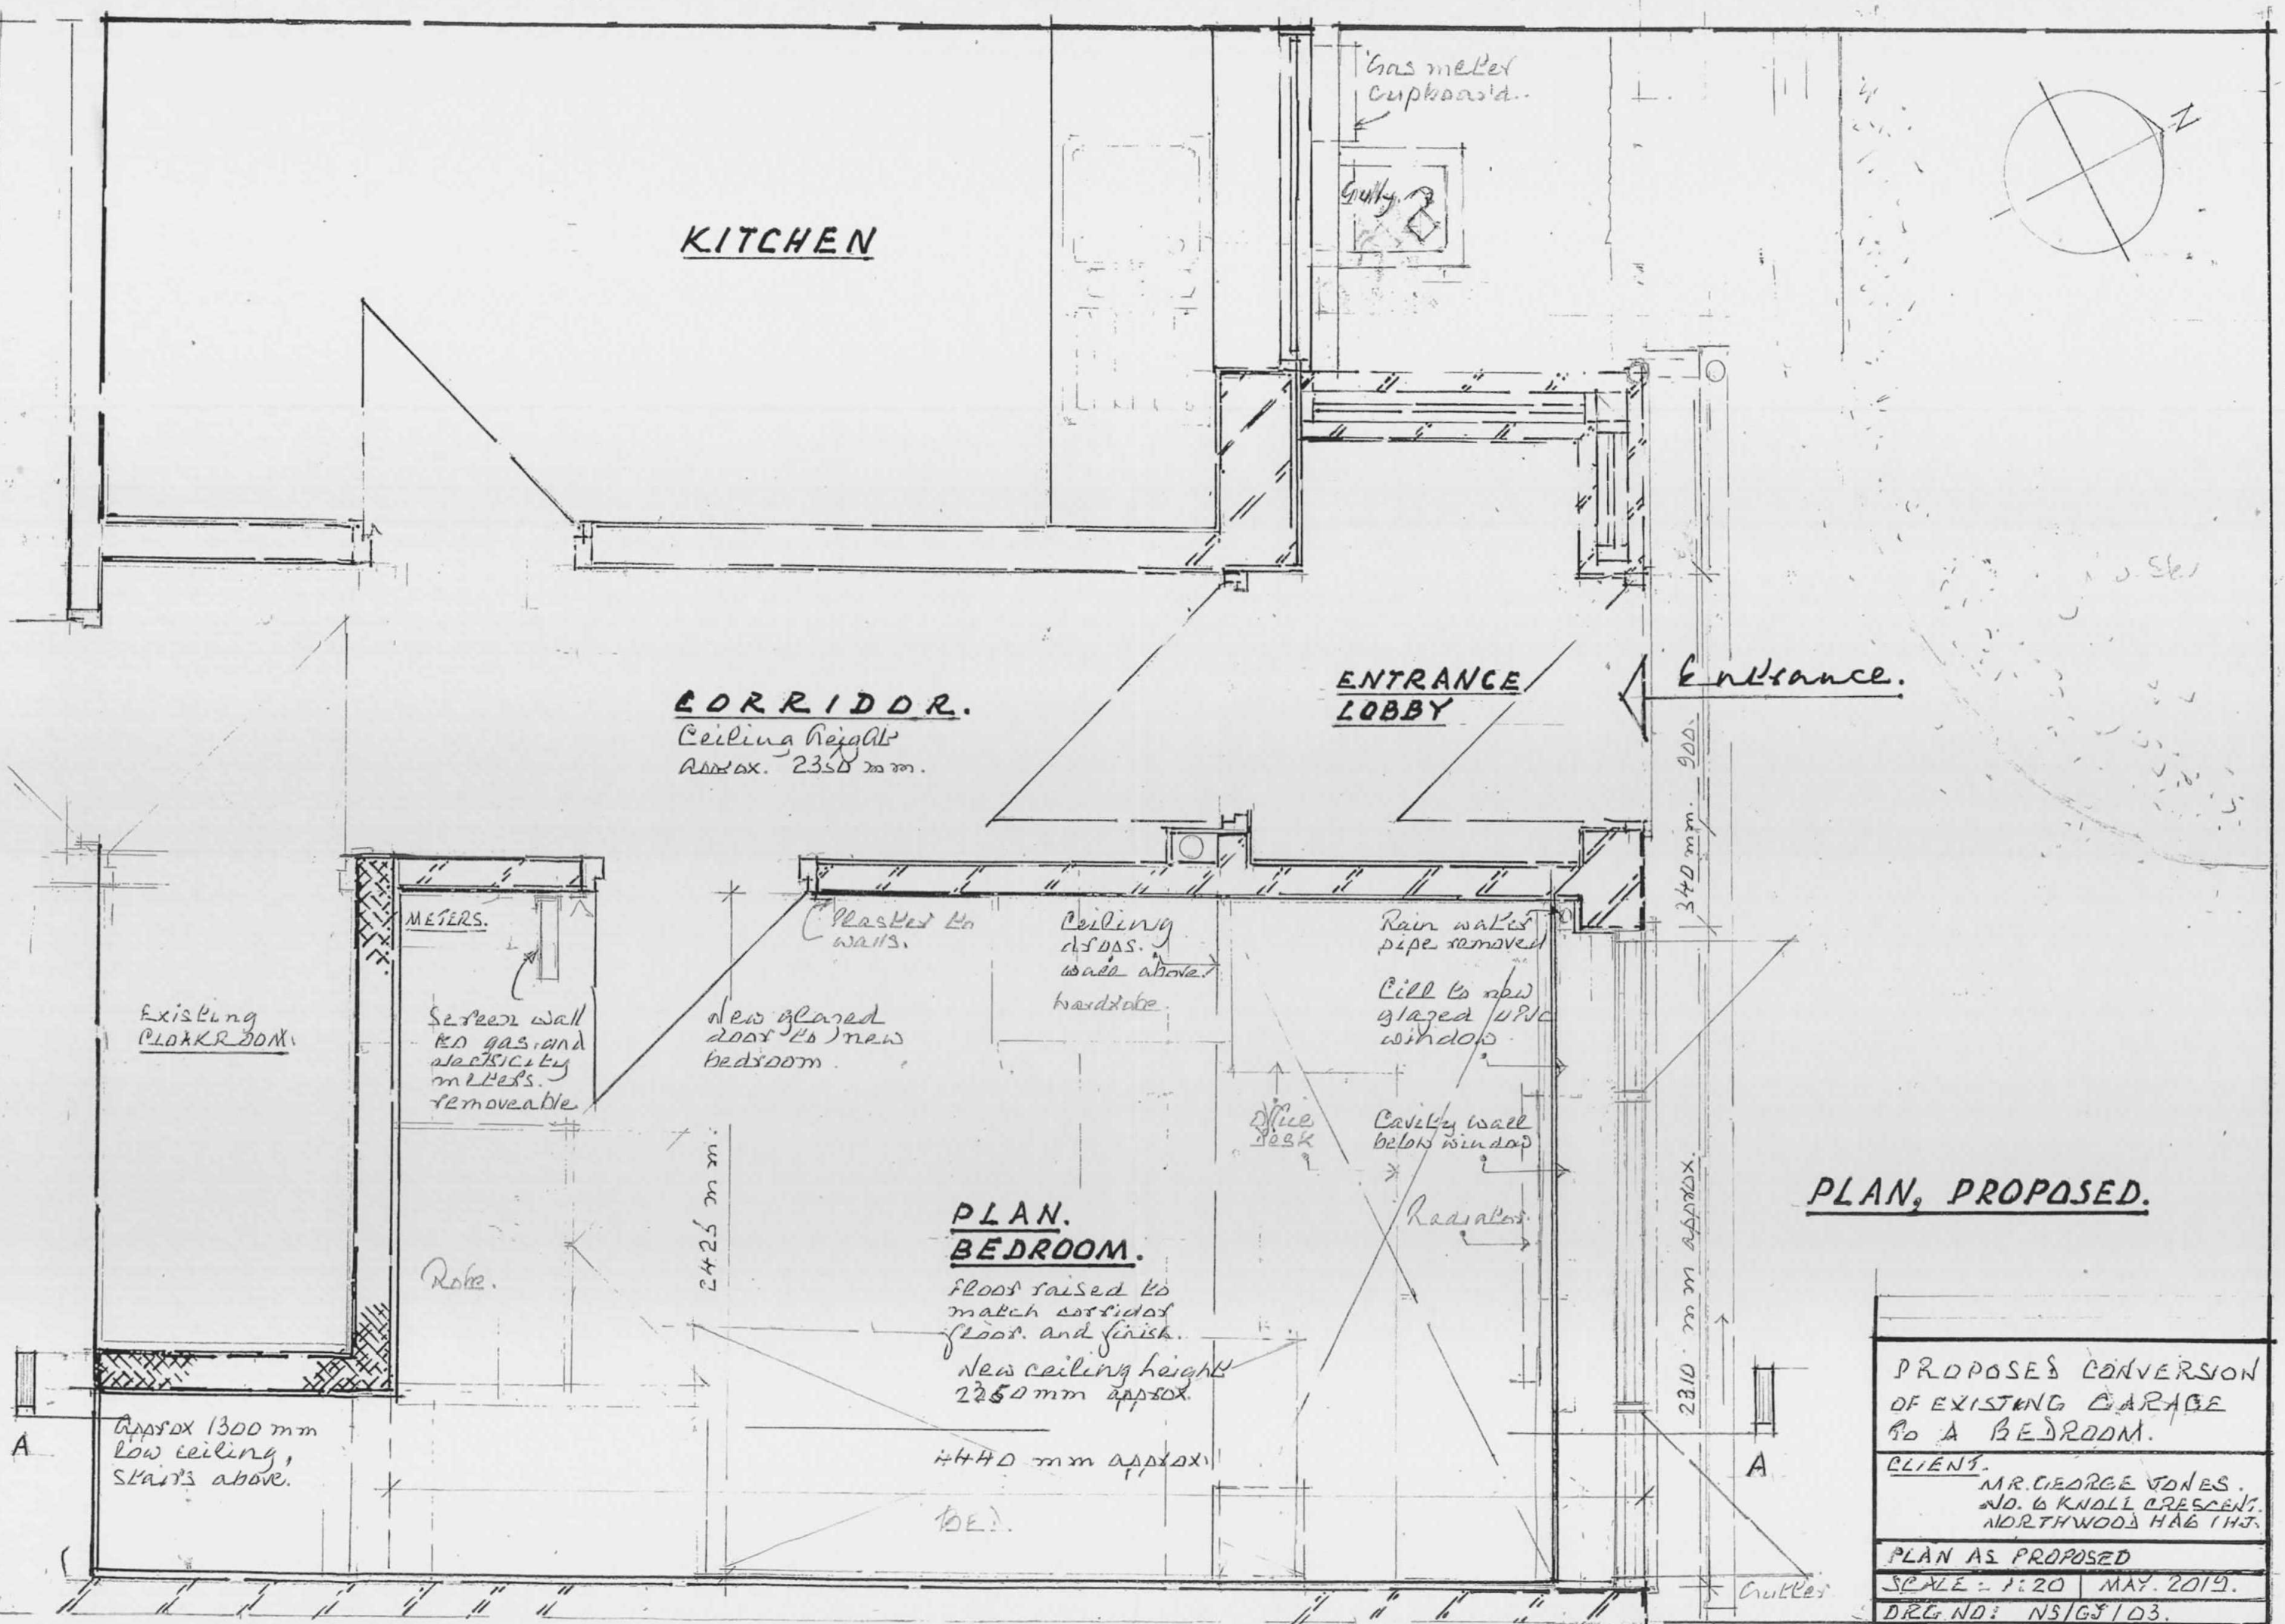

KITCHEN

ENTRANCE LOBBY

Entrance.

CORRIDOR.
Ceiling Height
Approx. 2350 mm.

PLAN. BEDROOM.

PLAN, PROPOSED.

PROPOSES CONVERSION
OF EXISTING GARAGE
TO A BEDROOM.

CLIENT
MR. GEORGE JONES.
NO. 6 KNOLL CRESCENT.
NORTHWOODS HAVEN.

PLAN AS PROPOSED
SCALE: 1:20 MAY. 2019.
DRG NO: NS/GJ/03.

Gas meter
cupboard.

Gully.

Rain water
pipe removed

Cill to new
glazed UPVC
window

Cavity wall
below window

Radiators

Ceiling
boards
wall above
hardcore

Plastered to
walls.

New glazed
door to new
bedroom.

Floor raised to
match corridor
floor and finish.
New ceiling height
2250 mm approx.

4440 mm approx.

METERS.

Screen wall
to gas and
electricity
meters.
removable

Robe.

Existing
cloakroom.

Approx 1300 mm
low ceiling,
stairs above.