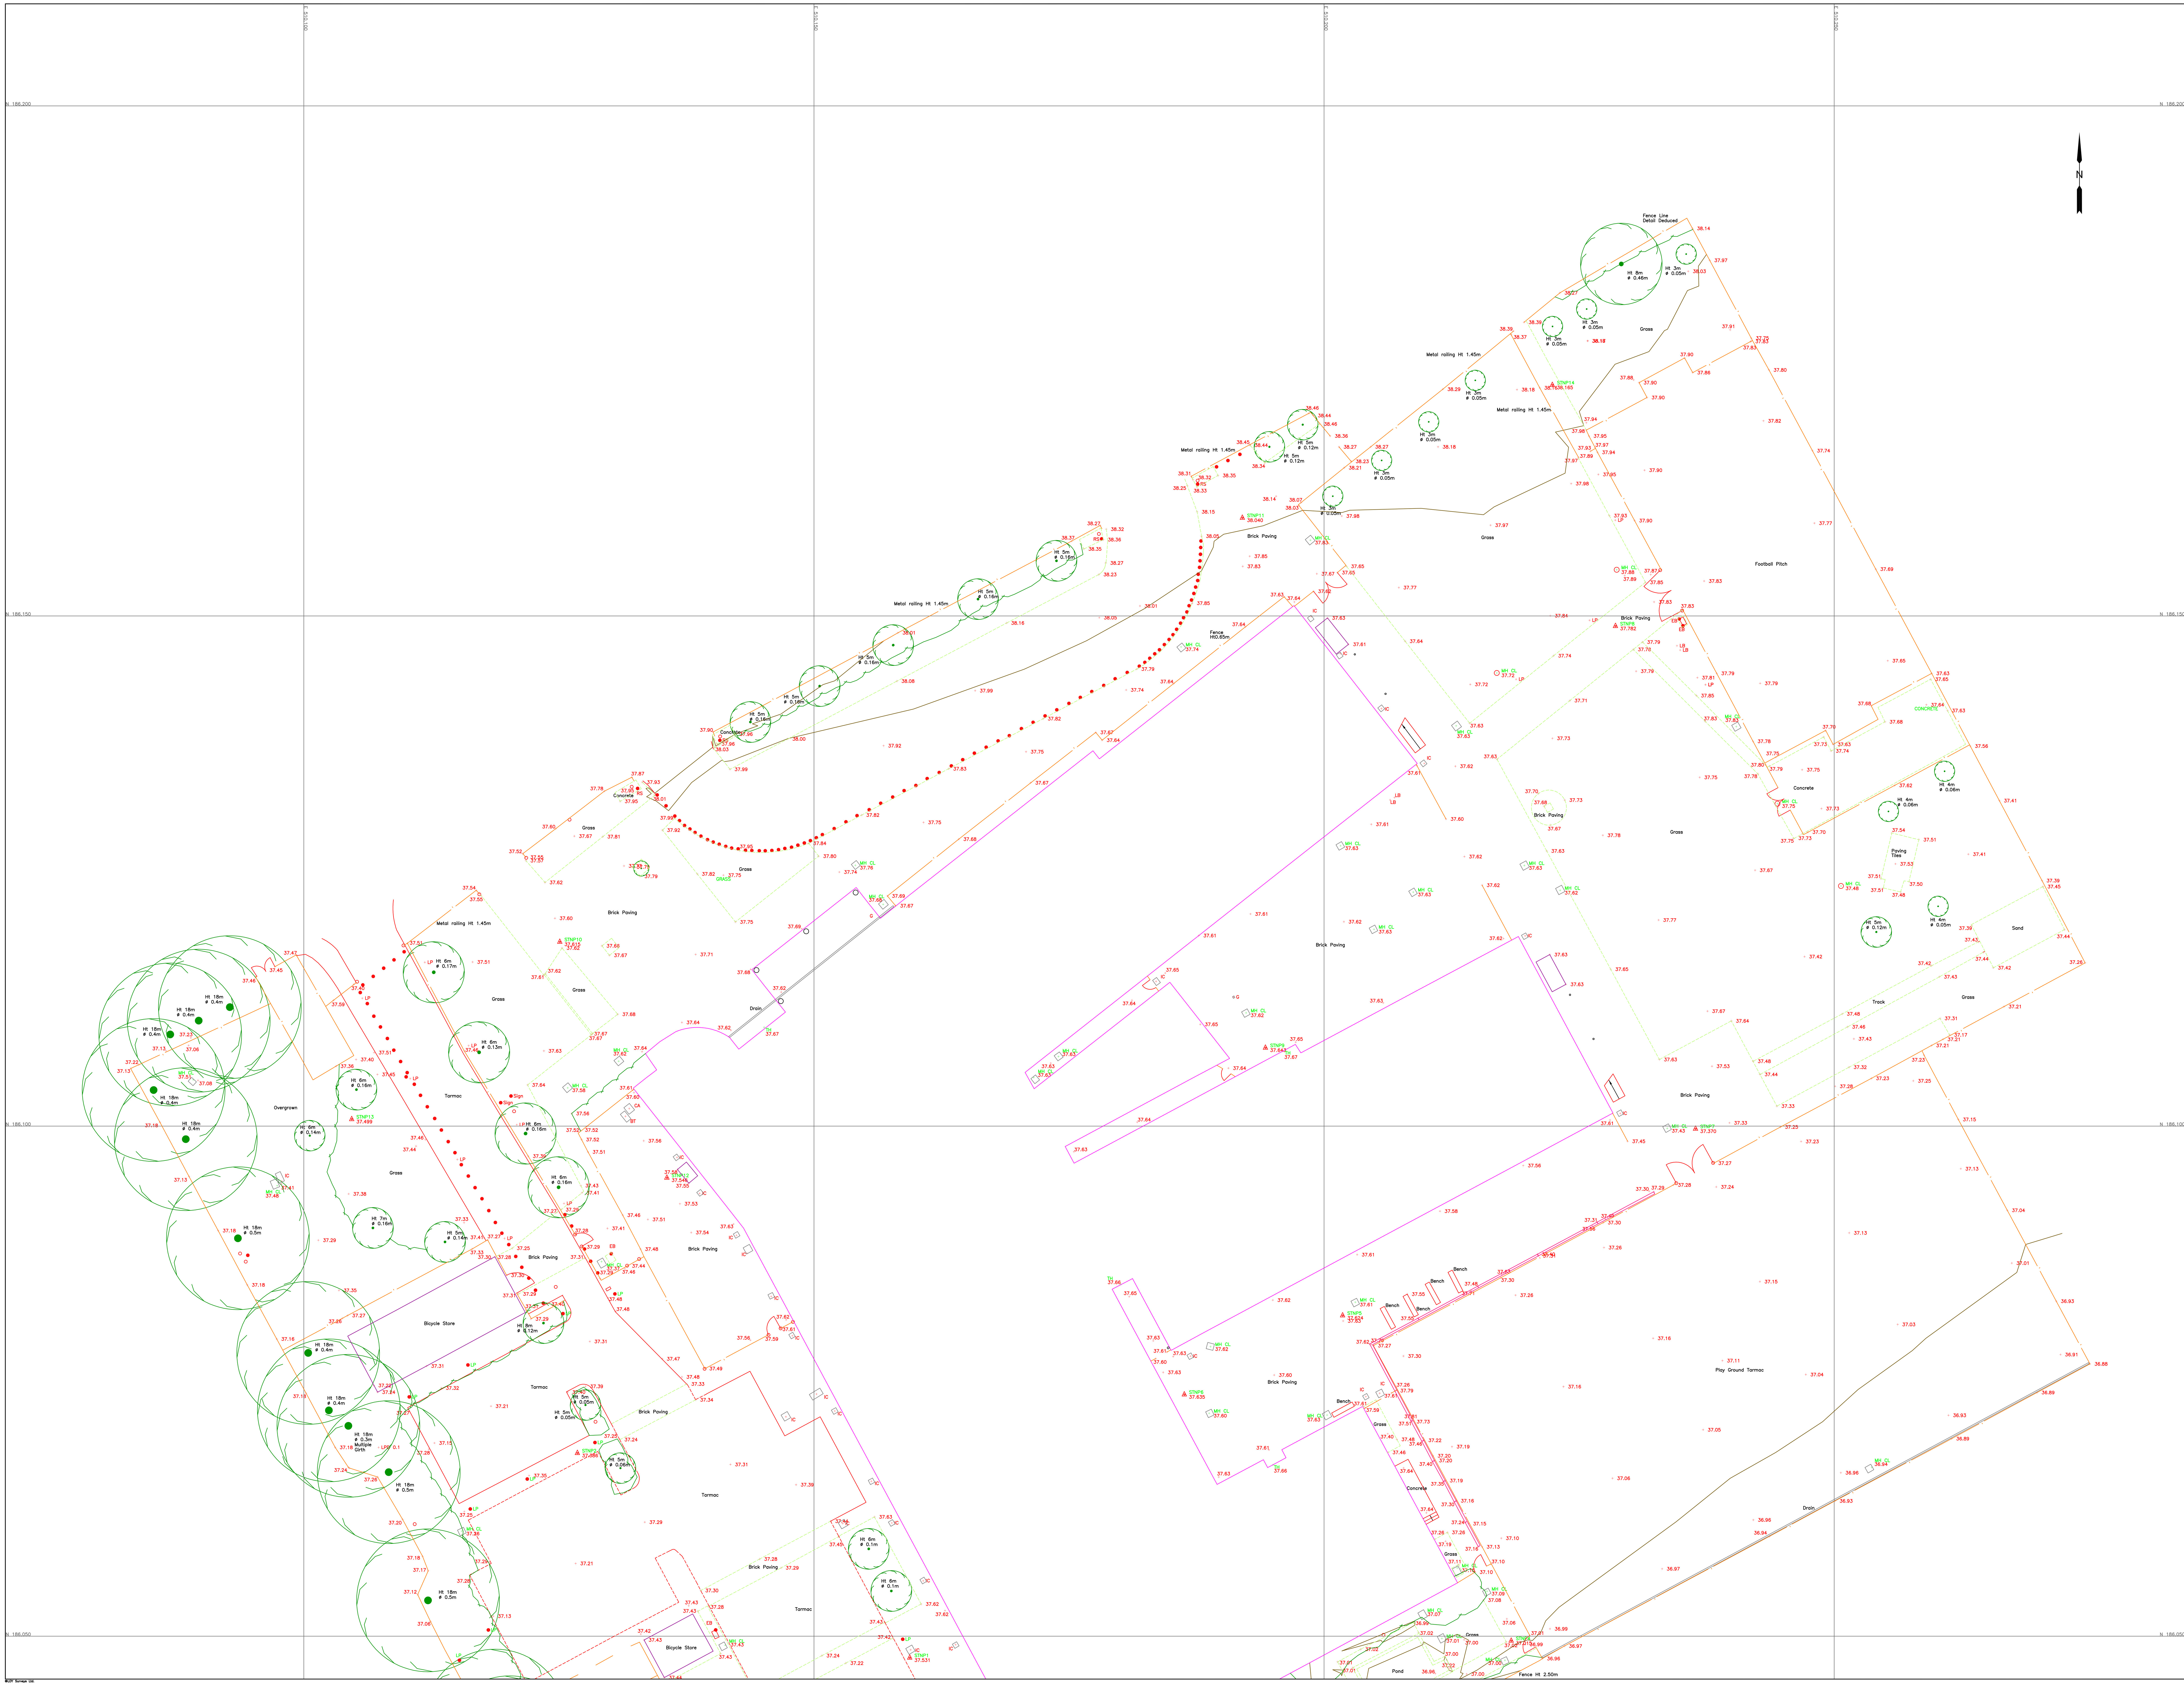

Road
Kerb
Drop Kerb
Surface
Fence
Wall
Verge
Terrain Break
Waterline
Ditch
Pipe
Open Drain
Railway
Overhead Electric
Overhead Telecom
Boundary

Building
Open Sided Building
Minor Building
Roofline
Foundations

Contours

NOTE: All contours marked as dashed are indicative only.

FOLIAGE

Bush
Individual Deciduous Tree Trunk Diameter Greater Than 0.3m
Individual Coniferous Tree Trunk Diameter Greater Than 0.3m
Stump
Foliage Line
Hedge
Group of Trees or Saplings.

SYMBOLS

Control Station
Spot Level
Threshold Level
Borehole
Water Level
Invert Level
Bed Level
Trial Pit
Eave Level
Ridge Level

DRAINAGE

Buchan Trap
Down Pipe
Gulley
Kerb Outlet

SERVICES

Air Valve
Air Conditioning Unit
British Telecom
Close Circuit Television
Earthing Rod
Electricity Box
Electricity Pole
Fire Hydrant
Gas Valve
Inspection Cover
Marker
Metal Cover
Manhole Cover Level
Rodding Eye
Stop Cock
Stop Valve
Telegraph Pole
Vent
Water Meter
Cable Television

STREET FURNITURE

Bollard
Bus Stop
Junction Box
Lamp Post
Lighting
Lit Bollard
Litter Bin
Parking Meter
Mooring Ring
Post Box
Post / Gate Post
Reflector Post
Road Sign
Sign (Misc.)
Stay
Tap
Telephone Call Box
Traffic Light

Accuracy commensurate with scale of drawing.

Control Table

Point	Easting	Northing	Elevation
P1	510159.401	186047.890	37.531
P2	510126.822	186067.948	37.385
P3	510178.360	186026.916	36.985
P4	510218.351	186049.552	37.015
P5	510201.825	186081.435	37.624
P6	510186.312	186073.690	37.635
P7	510236.418	186099.731	37.370
P8	510228.570	186149.008	37.782
P9	510194.262	186107.676	37.643
P10	510125.101	186118.054	37.615
P11	510192.001	186159.621	38.040
P12	510135.597	186094.933	37.546
P13	510104.704	186100.676	37.499
P14	510222.384	186172.634	38.165

NOTE : 1. Grid based on OS National Grid, derived from OSTN-02.
2. Levels are relative to OS Datum, derived from OSGM-02.

Revision	Description	Date

Contract Title

Ruislip High School
Sidmouth Drive, Ruislip
Middlesex, HA4 0BY

Plot Title

Topographic Survey
(Sheet 1 of 2)

Surveyor	Checked by	Contract No.	Scale	Date
PB	GQ	32185	1:200	29/06/2015

London Borough of Hillingdon
Civic Centre, 4N/05
High Street, Uxbridge
London UB8 1UW
01895277933

Loy Surveys
Chartered Land Surveyors
1 Paisley Road Renfrew PA4 8JH
(T)0800 833 312
(F)0800 838 214 (E)survey@loy.co.uk (W)www.loy.co.uk

©Loy Surveys Ltd.