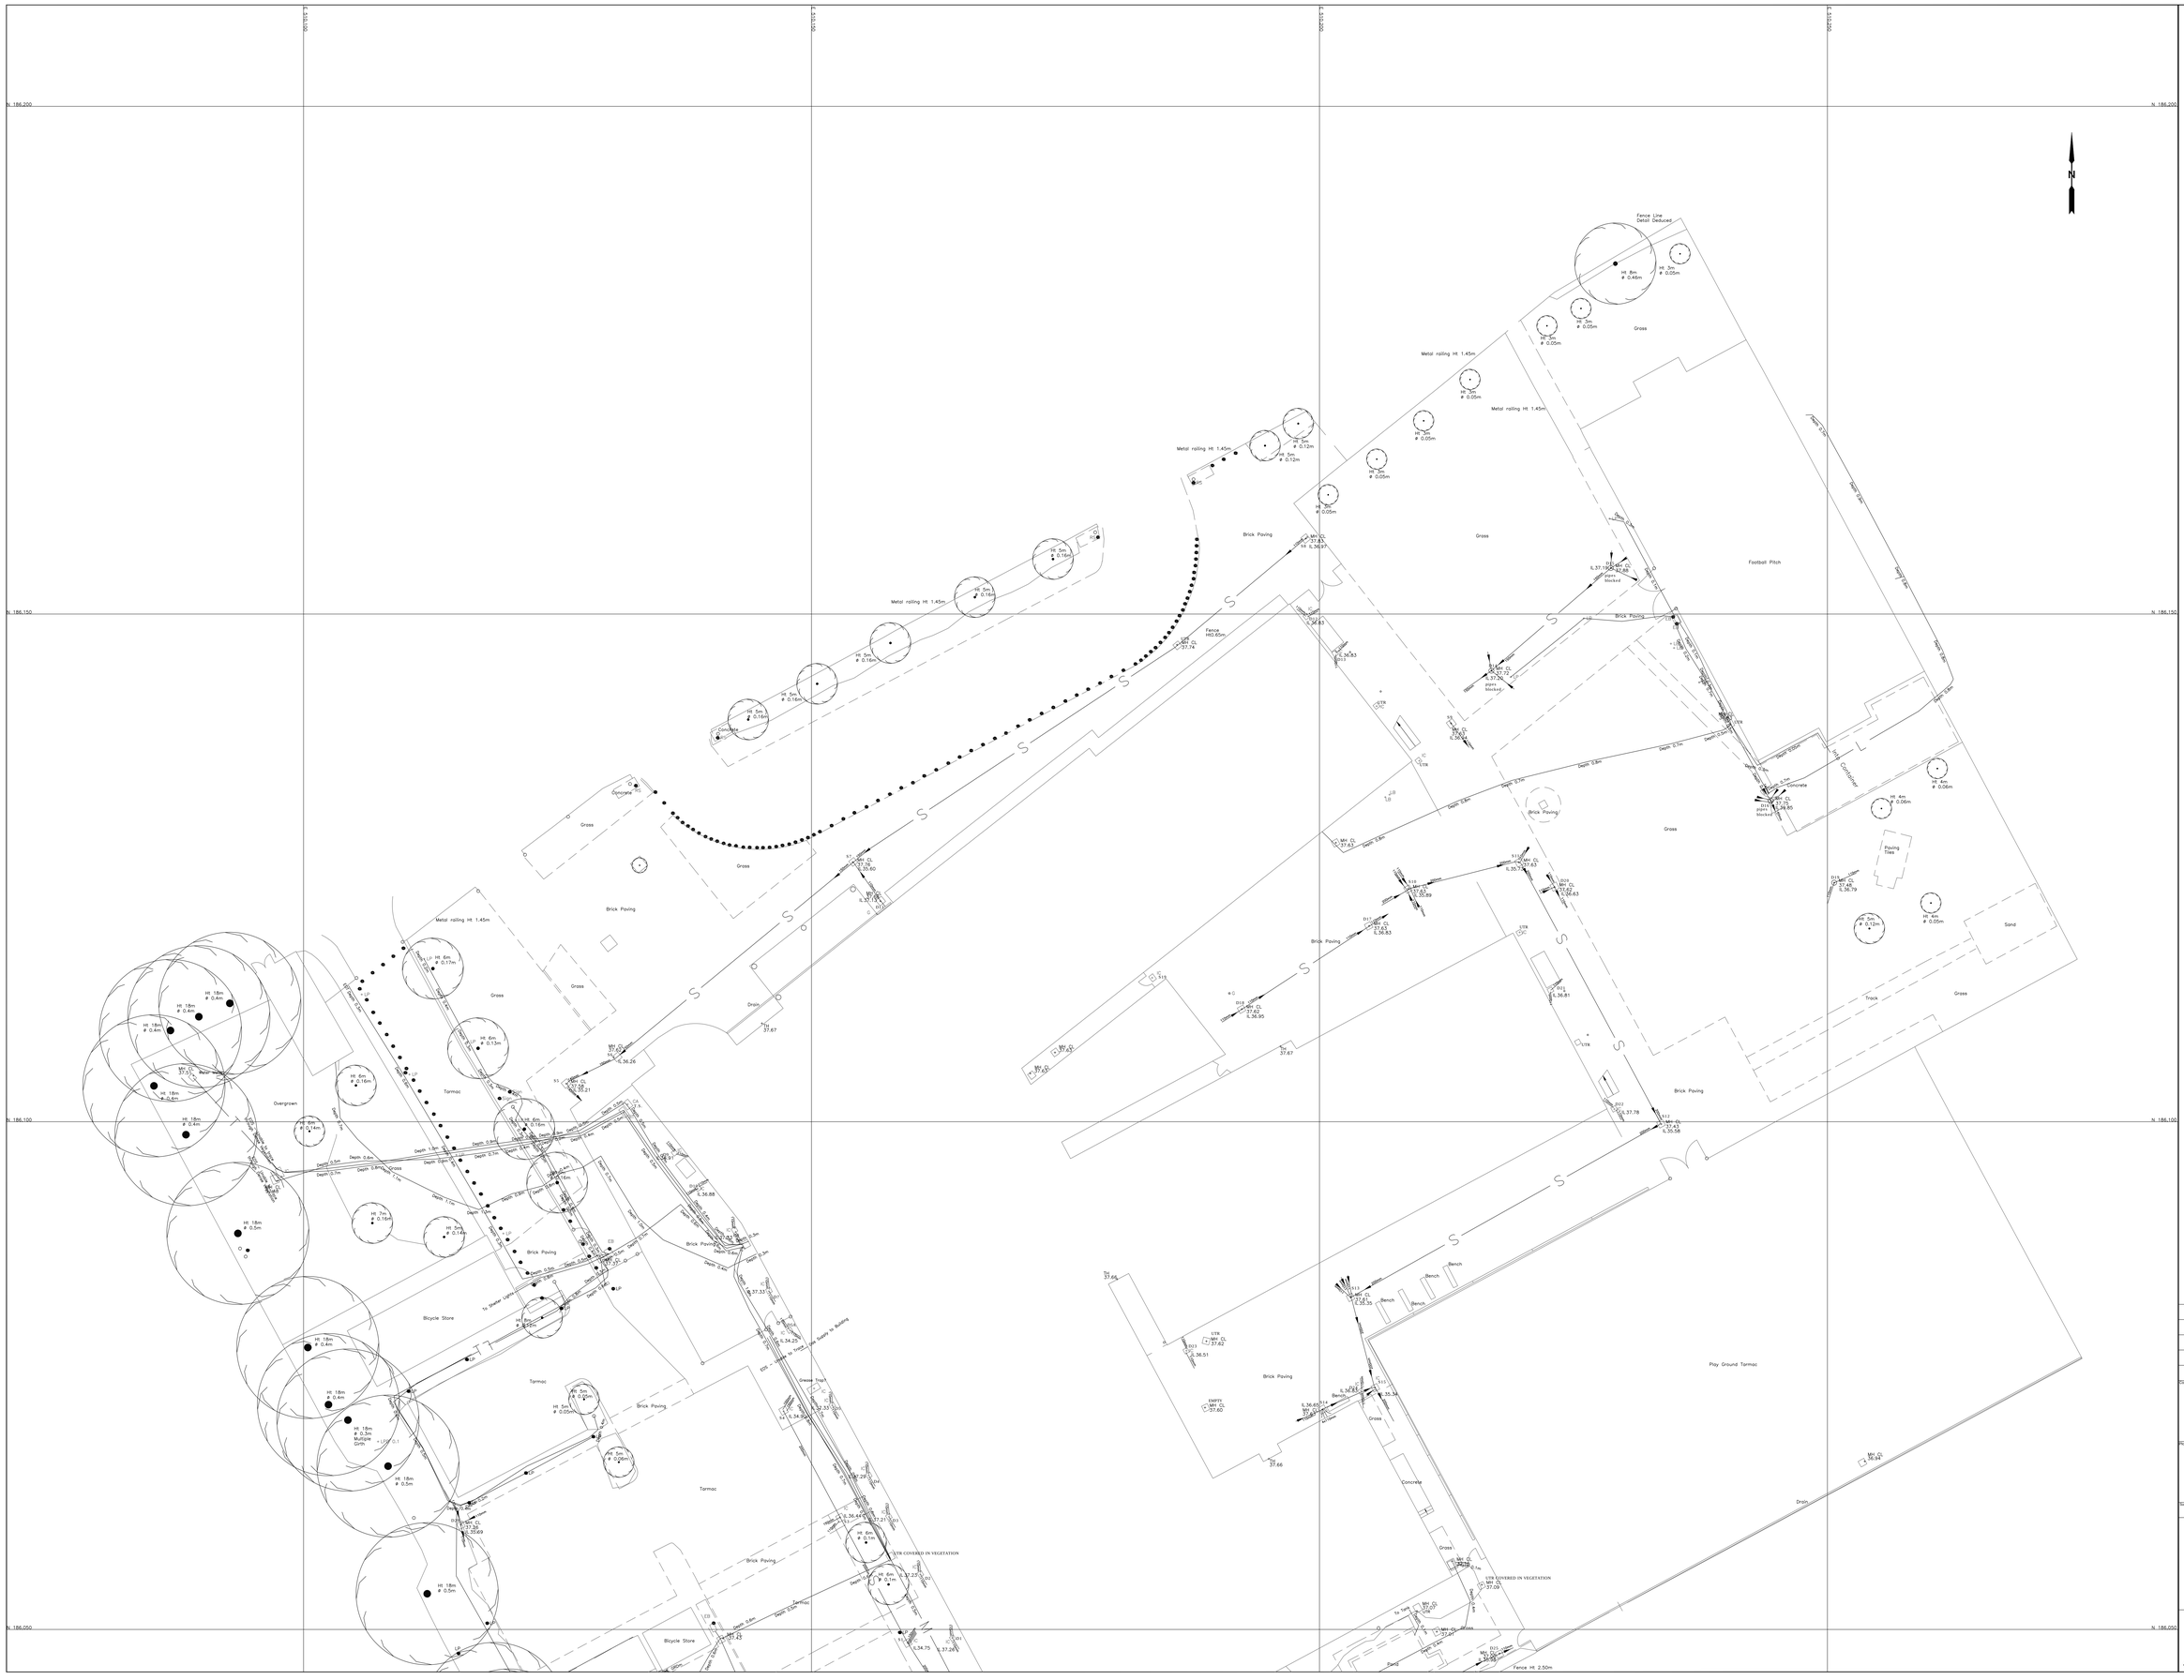

Road
Kerb
Drop Kerb
Surface
Fence
Wall
Verge
Terrain Break
Waterline
Ditch
Pipe
Open Drain
Railway
Overhead Electric
Overhead Telecom
Boundary
Building
Open Sided Building
Minor Building
Roofline
Foundations

Contours

NOTE: All contours marked as dashed are indicative only.

FOLIAGE

Bush
Individual Deciduous Tree Trunk Diameter Greater Than 0.3m
Individual Coniferous Tree Trunk Diameter Greater Than 0.3m
Stump
Foliage Line
Hedge
Group of Trees or Saplings.

SYMBOLS

Stn 10 10.00	Control Station	Inv 10.00	Invert Level
10.00	Spot Level	B.Lev 10.00	Bed Level
Th 10.00	Threshold Level	T.Pit	Trial Pit
B.Hole 10.00	Borehole	E.Lev 10.00	Eave Level
W.Lev 10.00	Water Level	Ridge 10.00	Ridge Level

DRAINAGE

Buc	Buchan Trap	G	Gulley
DP	Down Pipe	KD	Kerb Outlet

SERVICES

AV	Air Valve	MK	Marker
A/C	Air Conditioning Unit		Metal Cover
BT	British Telecom	Mkt CL 10.00	Manhole Cover Level
CCTV	Close Circuit Television	RE	Rodding Eye
ER	Earthing Rod	SC	Stop Cock
EB	Electricity Box	SV	Stop Valve
EP	Electricity Pole	TP	Telegraph Pole
FH	Fire Hydrant	Vent	Vent
GV	Gas Valve	WM	Water Meter
IC	Inspection Cover	CA	Cable Television

STREET FURNITURE

	Bollard	PB	Post Box
BS	Bus Stop		Post / Gate Post
JB	Junction Box	RP	Reflector Post
LP	Lamp Post	RS	Road Sign
L	Lighting	Sign	Sign (Misc.)
	Lit Bollard	Stay	Stay
LB	Litter Bin	Tap	Tap
PM	Parking Meter	TCB	Telephone Call Box
MR	Mooring Ring	TL	Traffic Light

Accuracy commensurate with scale of drawing.

Control Table

Point	Easting	Northing	Elevation
P1	510159.401	186047.890	37.531
P2	510126.822	186067.948	37.385
P3	510178.360	186026.916	36.985
P4	510218.351	186049.552	37.015
P5	510201.825	186081.435	37.624
P6	510186.312	186073.690	37.635
P7	510236.418	186099.731	37.370
P8	510228.570	186149.008	37.782
P9	510194.262	186107.676	37.643
P10	510125.101	186118.054	37.615
P11	510192.001	186159.621	38.040
P12	510135.597	186094.933	37.546
P13	510104.704	186100.676	37.499
P14	510222.384	186172.634	38.165

NOTE : 1. Grid based on OS National Grid, derived from OSTN-02.
2. Levels are relative to OS Datum, derived from OSGM-02.

Revision	Description	Date

Contract Title

Ruislip High School
Sidmouth Drive, Ruislip
Middlesex, HA4 0BY

Plot Title

Underground Services Survey
(Sheet 1 of 2)

Surveyor	Checked by	Contract No.	Scale	Date
NC	GC	32247	1:200	Aug 2015

London Borough of Hillingdon
Civic Centre, 4N/05
High Street, Uxbridge
London UB8 1UW
01895277933

Loy Surveys
Chartered Land Surveyors
1 Paisley Road Renfrew PA4 8JH
(T)0800 833 312
(F)0800 838 214 (E)survey@loy.co.uk (W)www.loy.co.uk