




1 South West (Colour)
1:200



2 North East (Colour)
1:200



3 Section 3-3 (Colour)
1:200

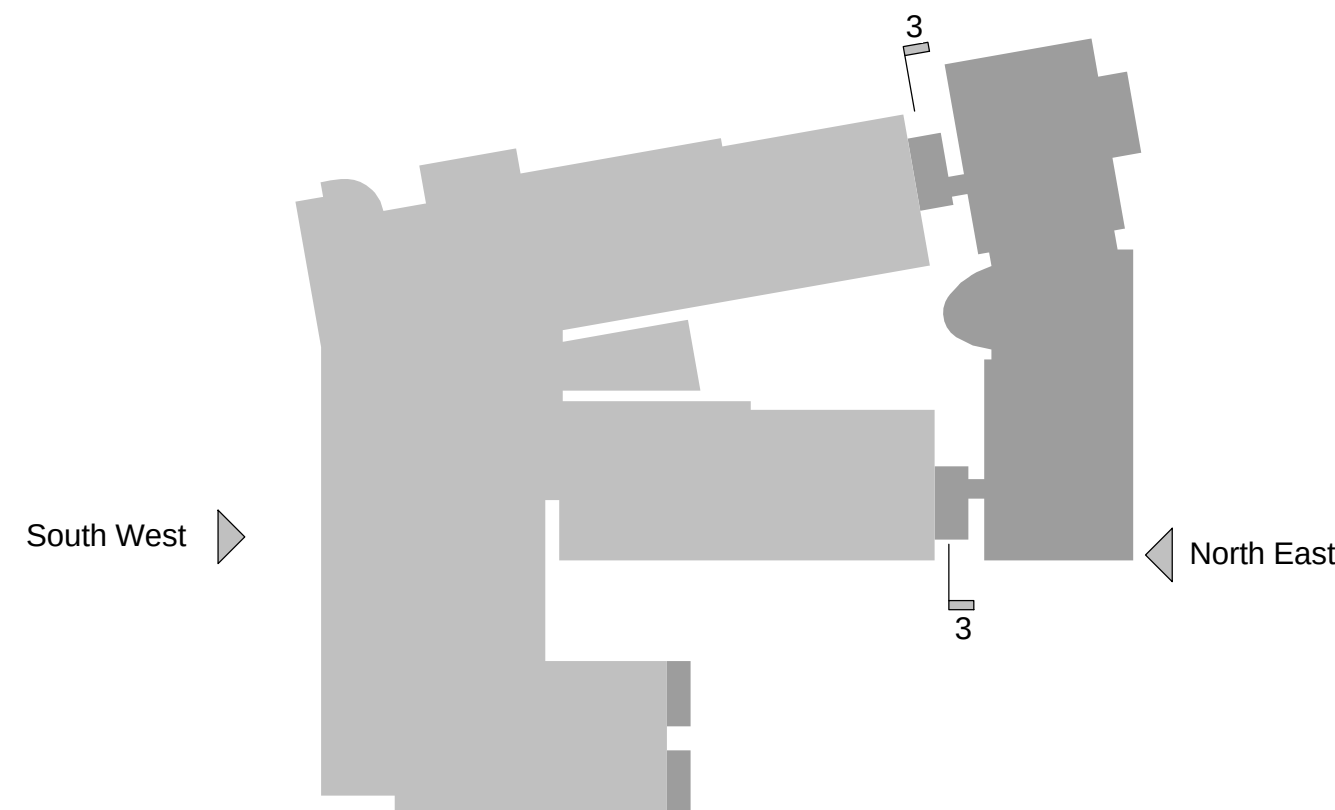

GENERAL NOTES

All rights reserved.

All drawings and written material appearing here, constitute original and unpublished work of the Architect and may not be duplicated, used or disclosed without written consent of the Architect.

Notes and material designations are typical for similar conditions unless otherwise indicated.

Do not scale from this drawing.

LEGEND - Materials & Components

01 Engineering brickwork, Staffordshire Blue (below DPC)
02 Brickwork
03 Insulated colour-through render, colour: White (Trespa or similar approved)
04 Insulated compact laminate cladding panels (Alucobond A2 core)
05 Insulated aluminium composite panel (Alucobond A2 core)
06 Metal mesh cladding (External stairs)
07 Metal framed windows, PPC (Vellac or similar approved)
08 Metal framed clearstory window, PPC
09 Curtain wall glazing, PPC (Kawneer or similar approved)
10 Glazed metal doors, PPC
11 Solid panel metal doors, PPC
12 Metal louvre doors
13 Metal vertical louvres, PPC colour to match
14 Dormer style roof light
15 Metal coping, PPC
16 Metal fascia, PPC
17 Signage (illuminated)
18 Windcatcher (Monodraught or similar approved)
19 Photovoltaic panels
20 Polycarbonate sheet panels (Semi-translucent)
21 Glazed screen (above parapet wall)
22 Roof edge protection metal railing

C	31/08/2017	Planning Submission
B	04/08/2017	Draft Planning Issue 2
A	14/07/2017	Draft Planning Issue 1
REV NO.	DATE	DESCRIPTION

KEY PLAN

PROJECT

Ruislip High School

CLIENT

London Borough of Hillingdon



CALLISORTKL
A DESIGN CONSULTANCY OF ARCADIS
CallisonRTKL, 25 Farringdon Street, 10th Floor, London, EC4A 4AB,
T: +44(0)20 7306 0404

SHEET IDENTIFICATION

TITLE

PROPOSED ELEVATIONS (COLOUR)

STATUS

Planning

PROJECT NUMBER	DATE DRAWN:	12/07/17
050-160089	SCALE @ A1:	1:200
	DRAWN BY:	WA
	CHECKED BY:	RD

DRAWING NUMBER	REVISION
R-A-20106	C

© 2016 CallisonRTKL UK Ltd

30/08/2017 18:09:56