

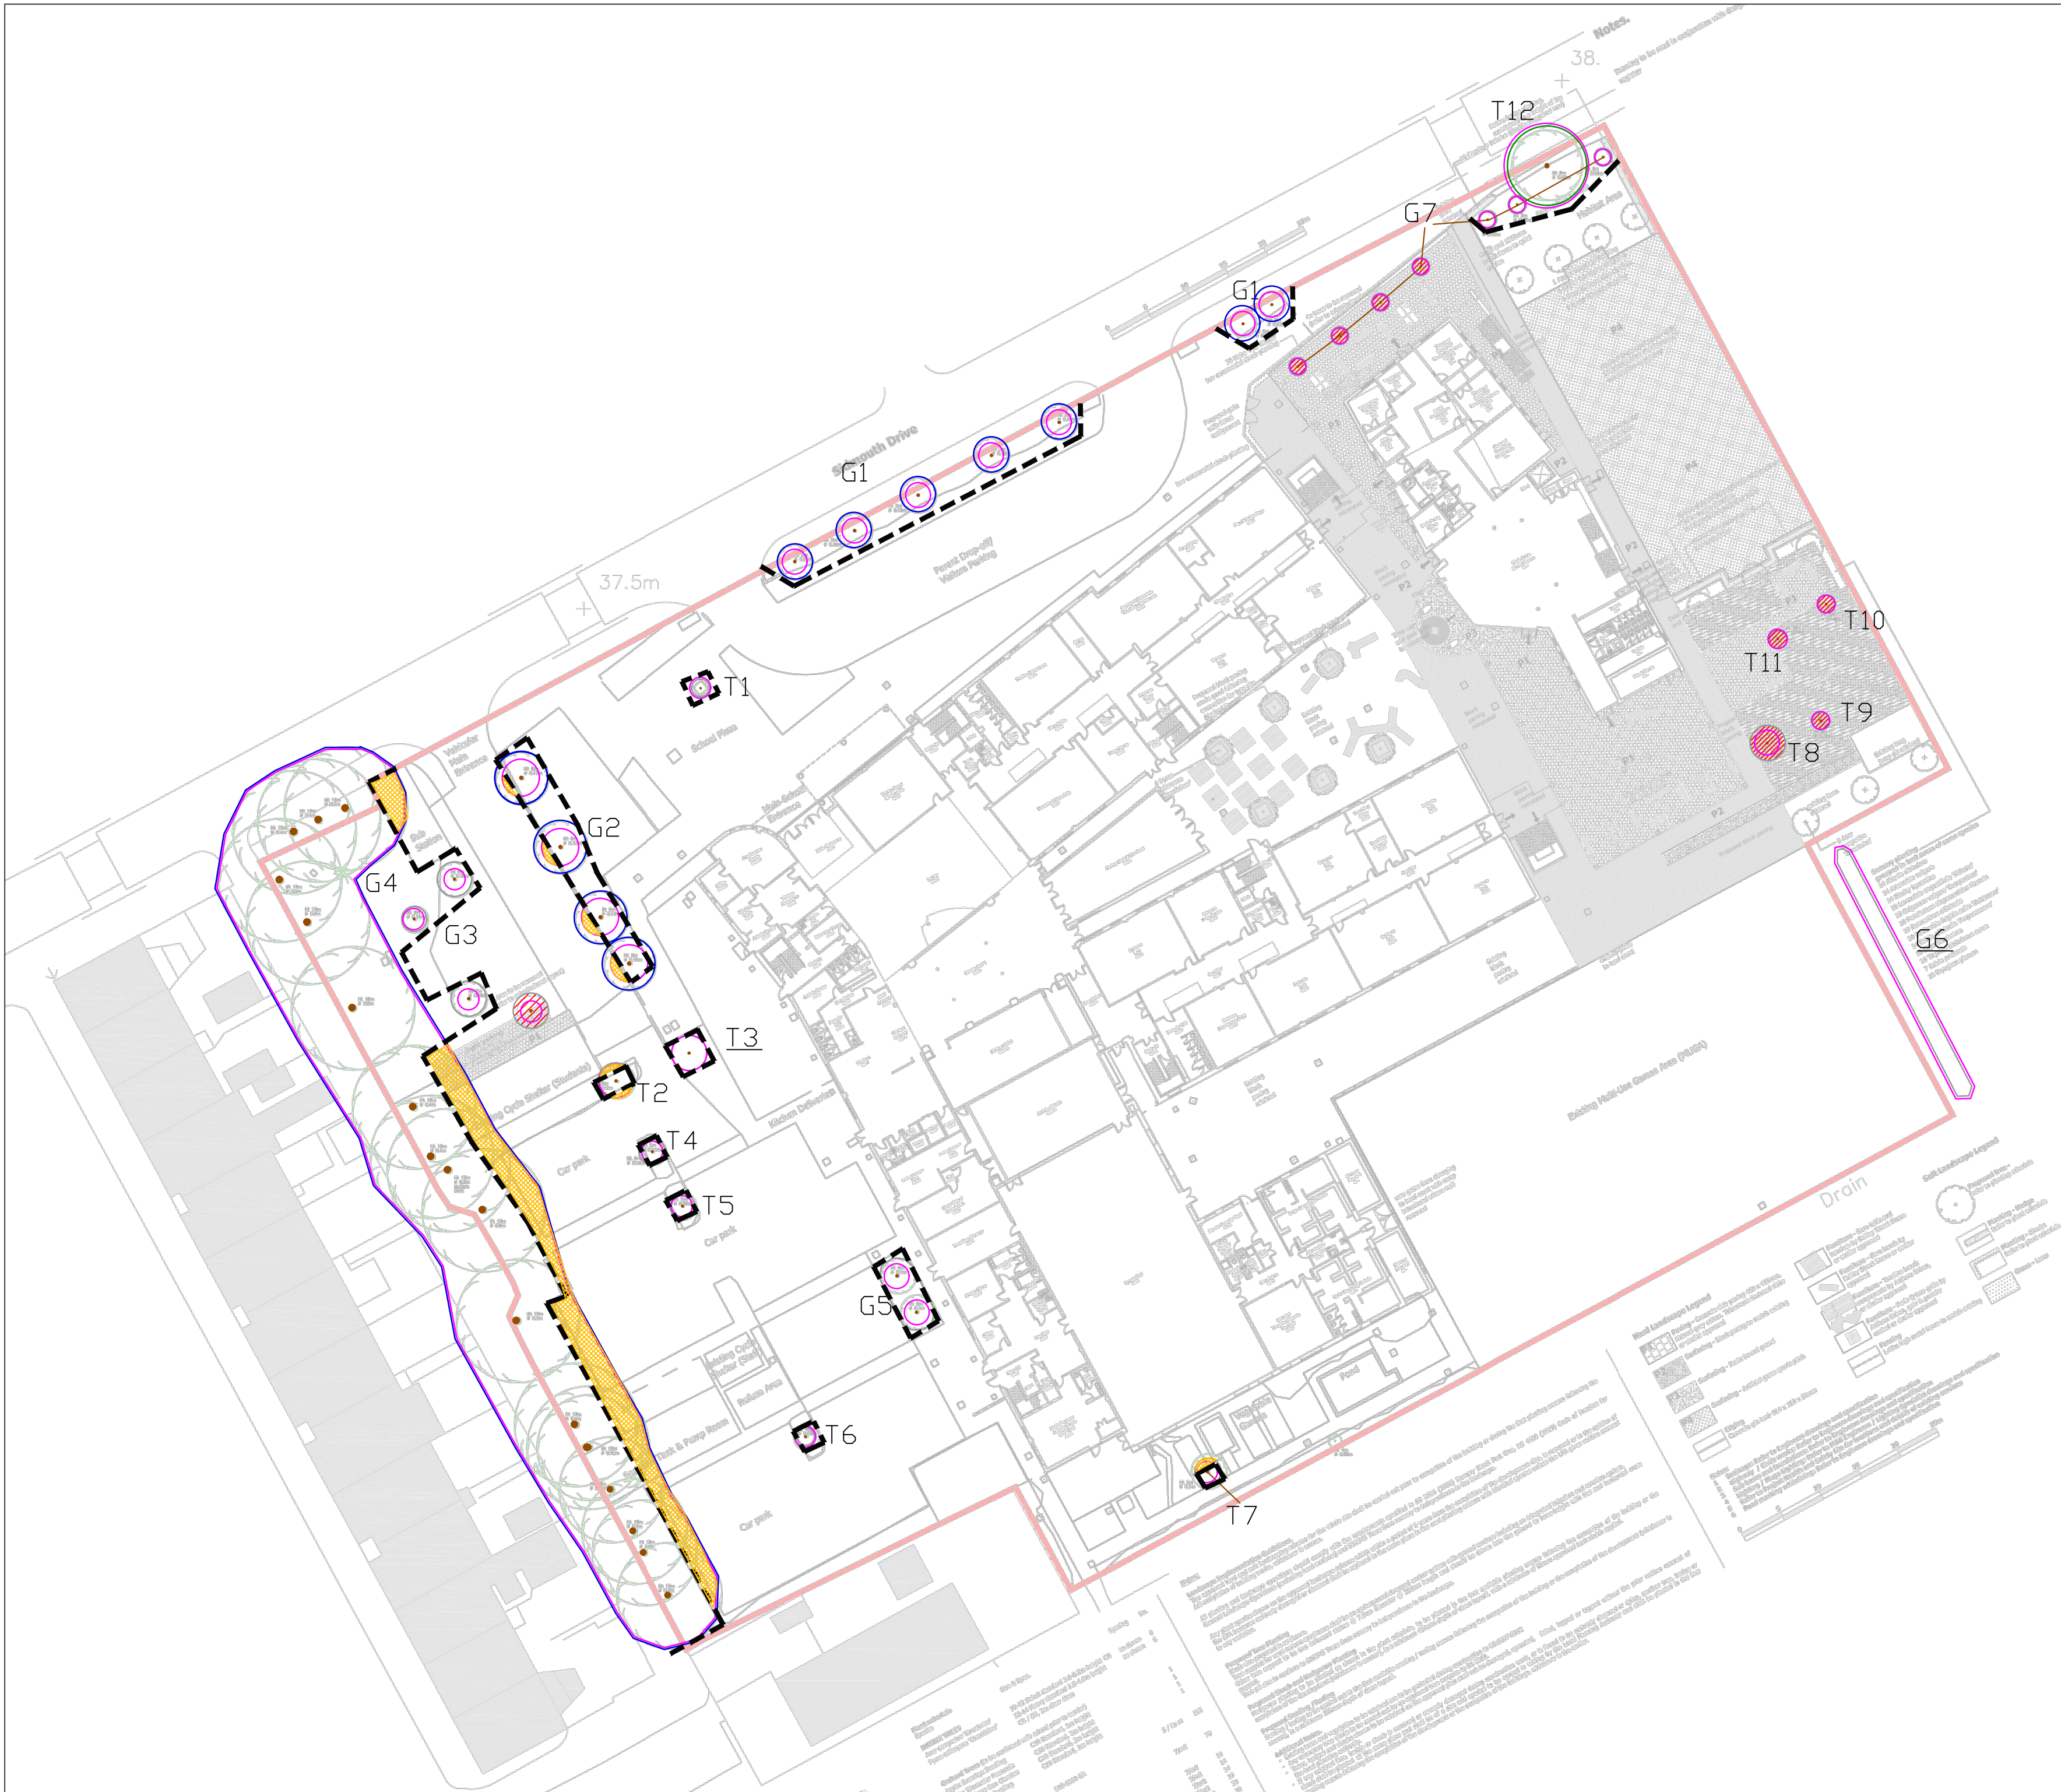
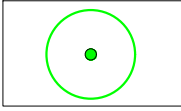
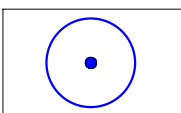
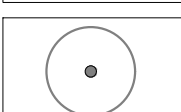
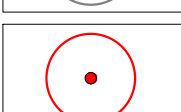
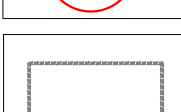
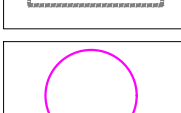


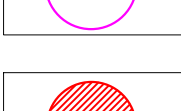

Key

-  Category A - trees of high quality and value
-  Category B - trees of moderate quality and value
-  Category C - trees of low quality and value
-  Category U - trees of unsuitable for retention
-  Group of trees / hedgerows
-  Root protection area
-  Trees to be removed
-  Tree protective barriers
-  Construction Exclusion Zone - area requiring a special consideration - refer to report

Please note that this plan is not based on a topographical survey and has been plotted by hand, therefore, the location of the trees must be checked on site. This drawing was produced in colour - a monochrome copy should not be relied upon. Contractors must check all dimensions on site. Any discrepancies must be reported to the arboricultural consultant before proceeding. SES 2017.

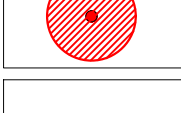

Sudbury Stables Downham,
Essex CM11 1LB
Phone: 01268 711021
Website: www.ses-eco.co.uk

Rev A	Update landscape plan received	Date 24.08.17
Site Ruislip High School		
Client LB Hillingdon		
Drawing title Tree Survey & Protection Plan		
Drawing 1	no. 1:500@A2	Date 13.06.17
Revision A	Drawn by AD	Orientation 