





KEY:


Existing Structure

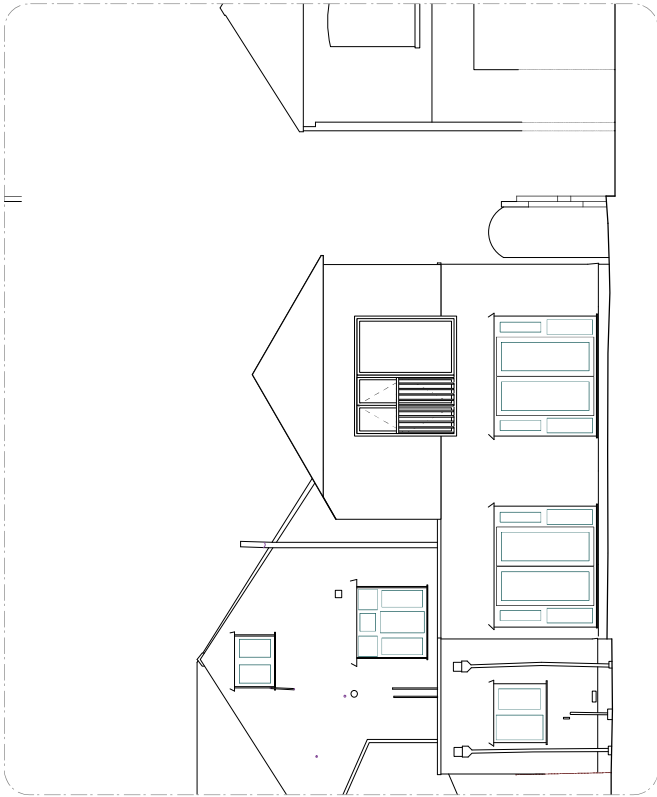

2 Rear Elevation

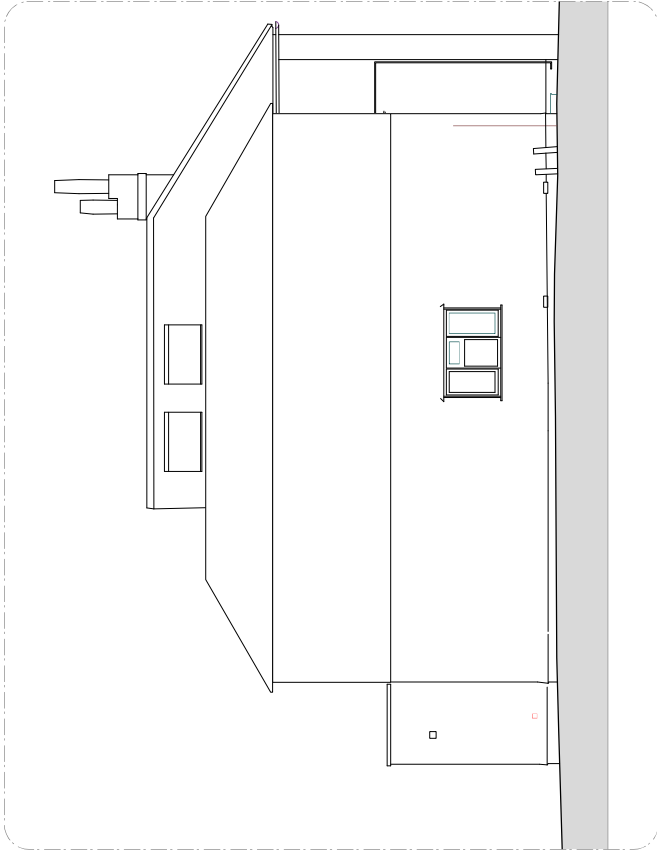

1 Side Elevation

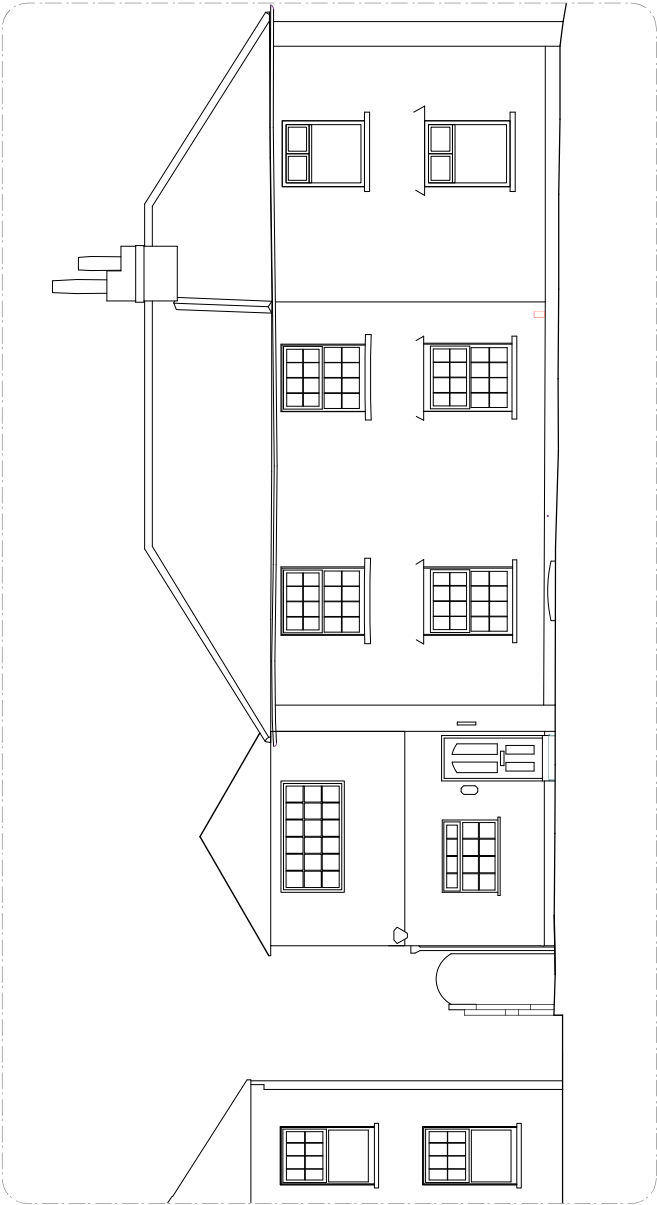

3 Front Elevation

A	09/11/2021	Planning
-	19/04/2021	Planning
Rev	Issued	Status & Description

Notes:

All dimensions to be checked on site prior to construction or installation of any structure. Dimensions to be checked on site prior to construction or installation of any structure. Dimensions to be checked on site prior to construction or installation of any structure.

This drawing is to be read in conjunction with all consultants information.

Elements of services are indicated for coordination purposes and are not intended to be used for construction purposes. Services are indicated for coordination purposes and are not intended to be used for construction purposes.

Elements of services are indicated for coordination purposes and are not intended to be used for construction purposes. Services are indicated for coordination purposes and are not intended to be used for construction purposes.

For full structural layouts refer to Structural Engineers drawings and specification.

Address
65 Harlington Road UB3HY

Status
Planning

Drawing title
Existing Elevations

Scale
1:100@A3

Drawing number
65HR_00

Revision
A