

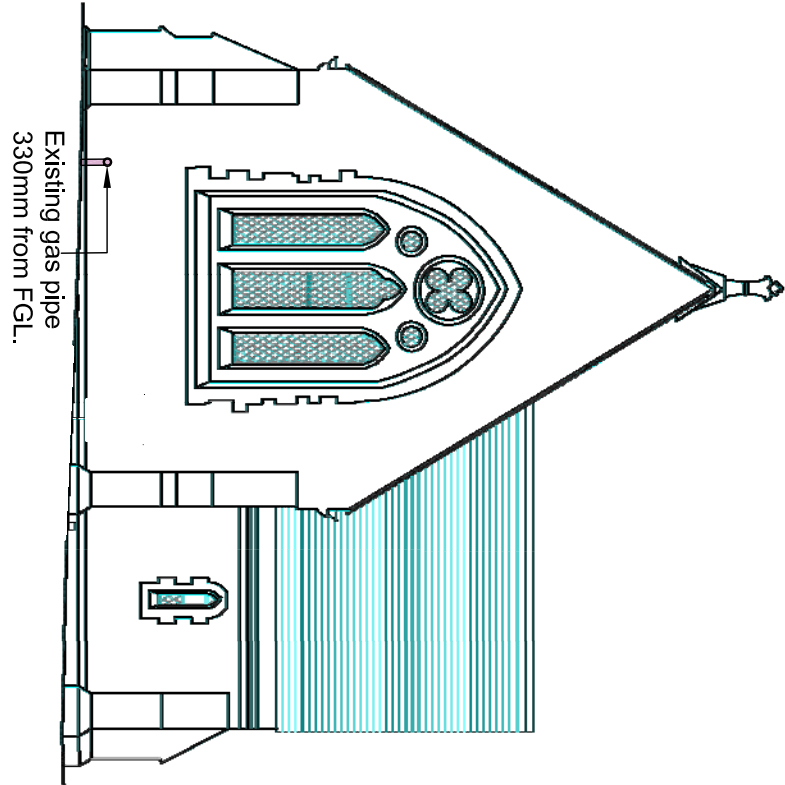


NOTES


The Contractor must verify all dimensions at the site before setting out. Any discrepancies must be reported to the Contract Administrator before proceeding.
DO NOT SCALE FROM THIS DRAWING

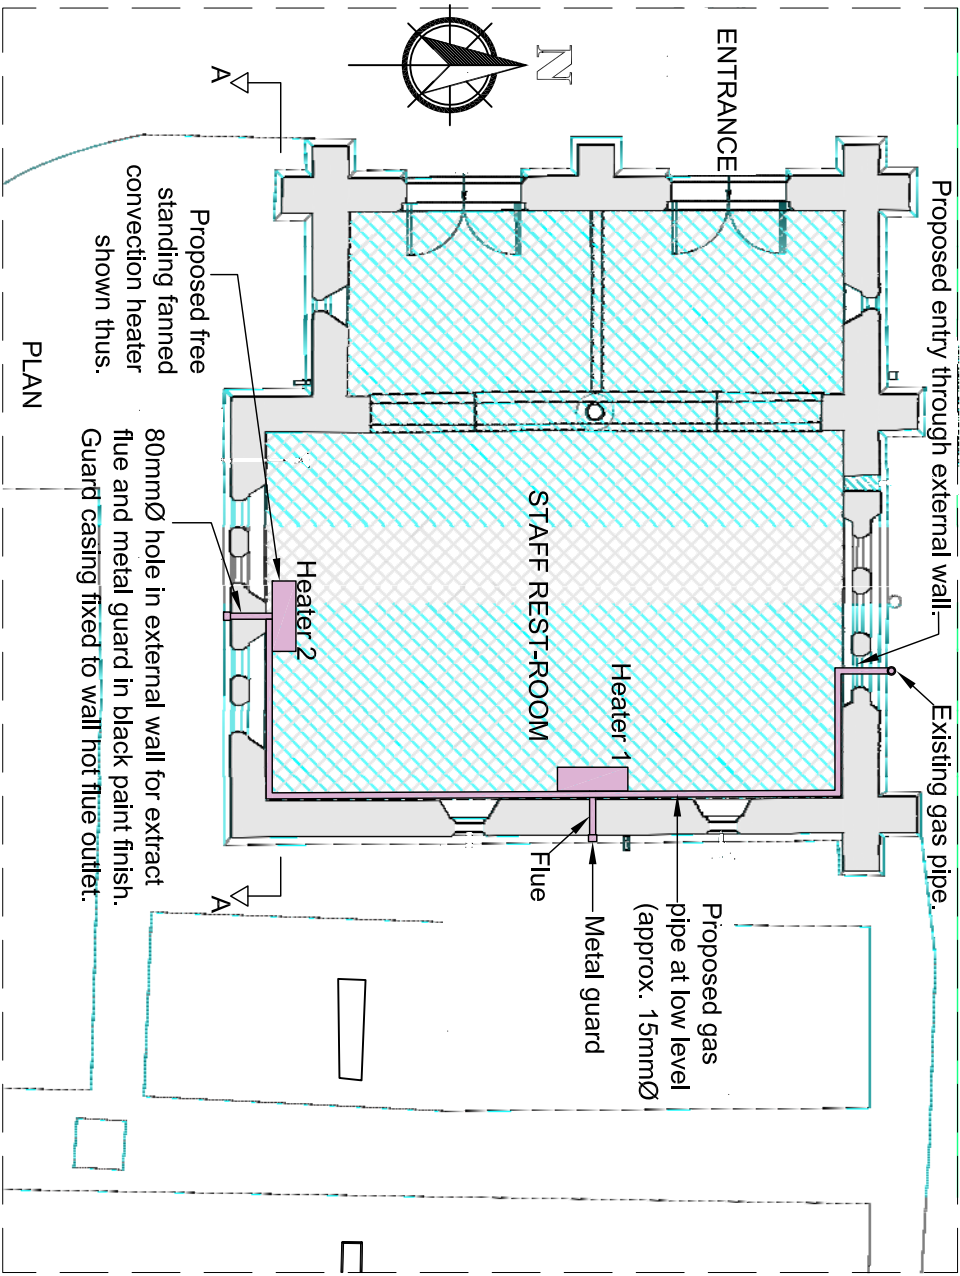


NORTH ELEVATION

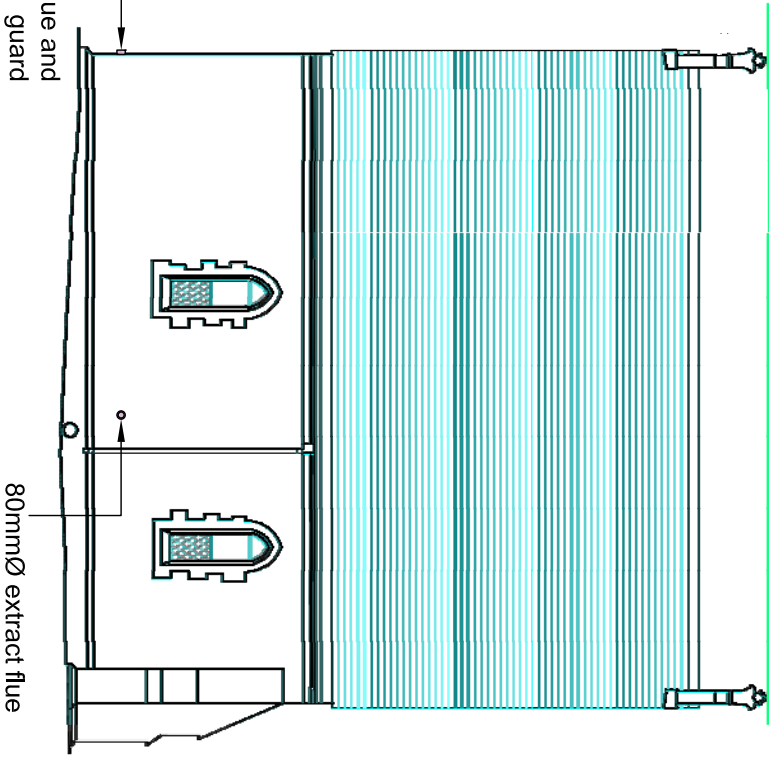


EAST ELEVATION

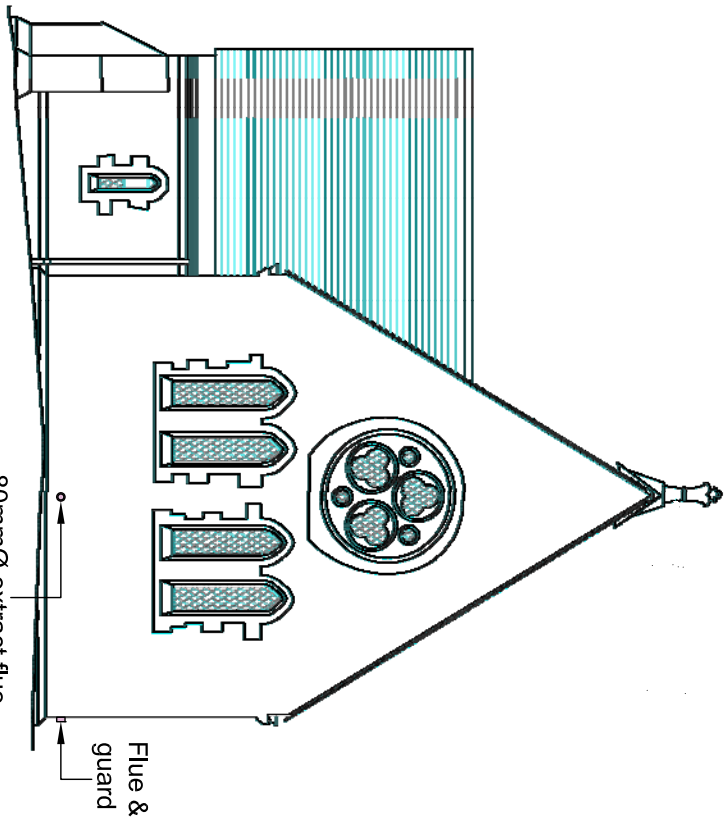


SOUTH ELEVATION

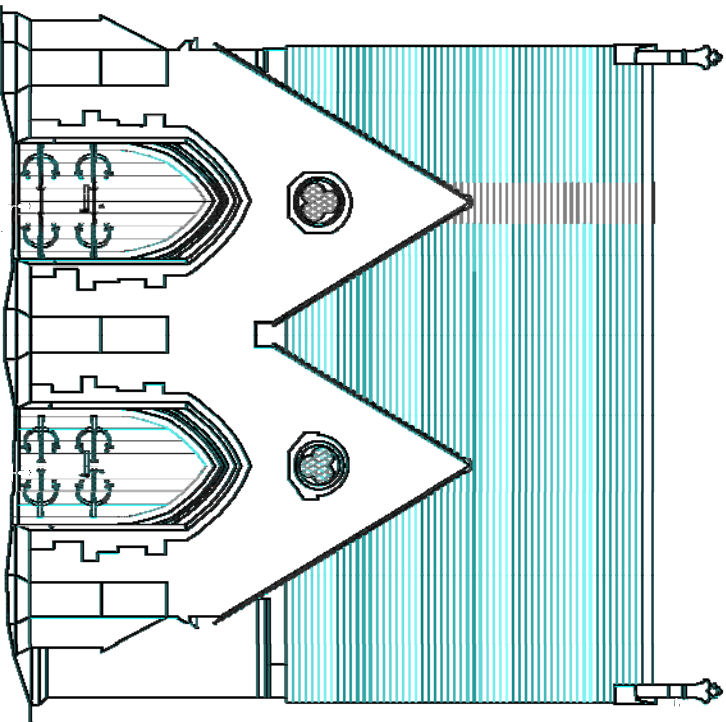

WEST ELEVATION

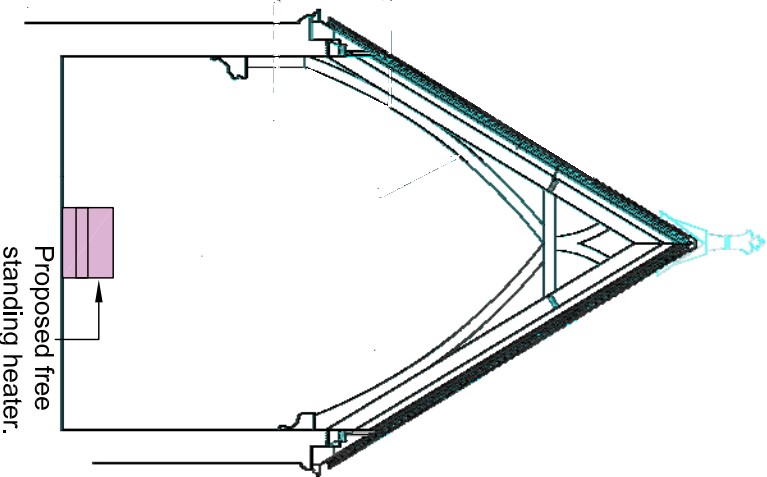

SECTION A-A

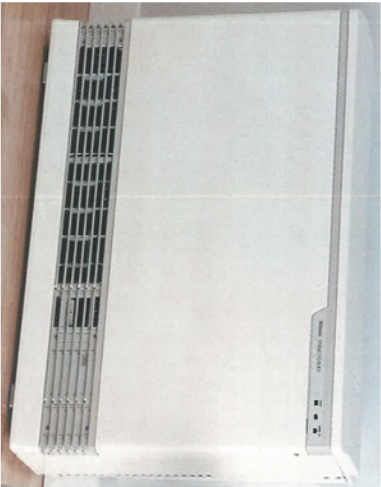

ILLUSTRATIVE VIEW OF HEATER

Rev	Revision notes	Initials	Date
-			

RESIDENTS SERVICES	
CAPITAL PROGRAMME & PLANNED WORKS	
2E/10, CIVIC CENTRE, UXBRIDGE, UB8 1UW	
Tel: 01895 250 111 Fax: 01895 277 224	

PROJECT	
HILLINGDON AND UXBRIDGE CEMETERY	
CATHOLIC CHAPEL, HILLINGDON HILL,	
UXBRIDGE, UB10 0JB	

DESCRIPTION	
EXISTING PLAN & ELEVATIONS	
SHOWING PROPOSED FREE	
STANDING HEATERS & SERVICES	

SCALE	DRAWN BY	CHECKED BY	DATE
1:100 @ A3	SAM	SV	07/11/17

DRAWING No.	REV.
2017/D233/P/02	