






PROPOSED FRONT ELEVATION

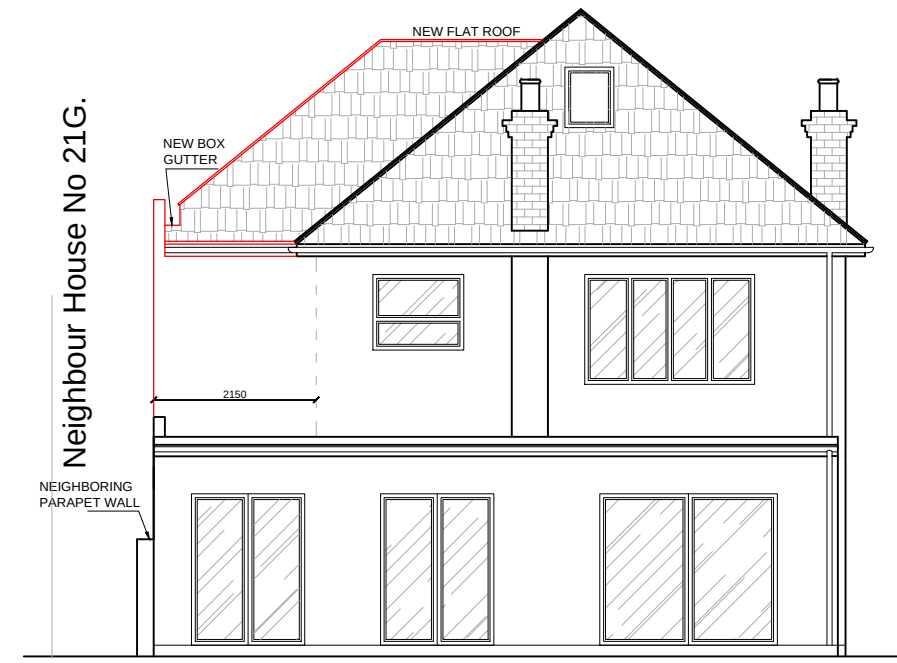


PROPOSED REAR ELEVATION

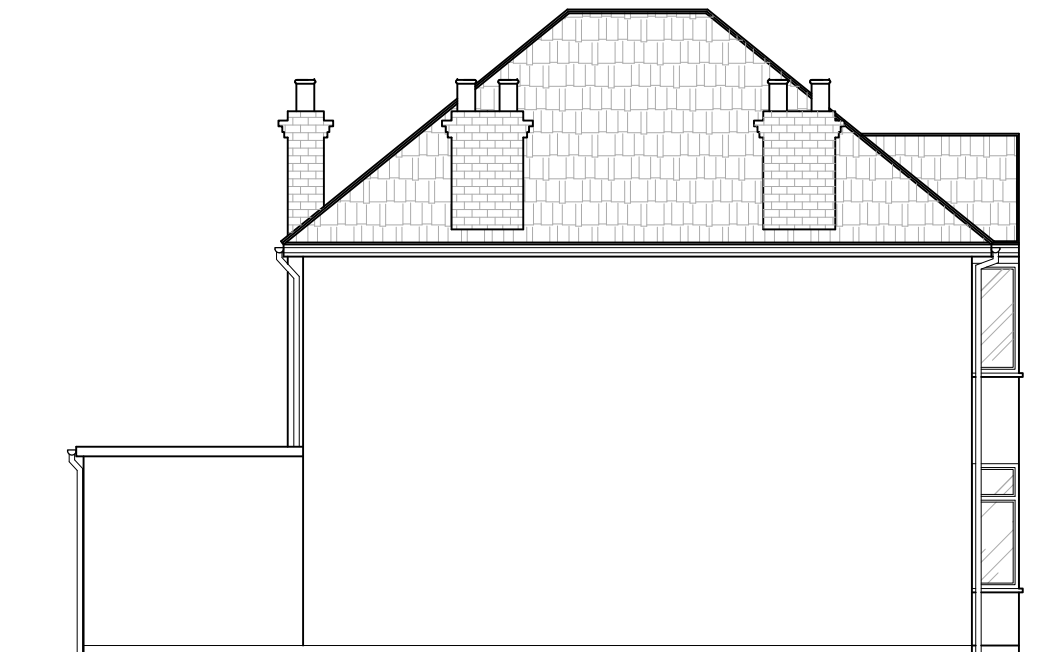

PROPOSED (LEFT) SIDE ELEVATION
UN-CHANGED

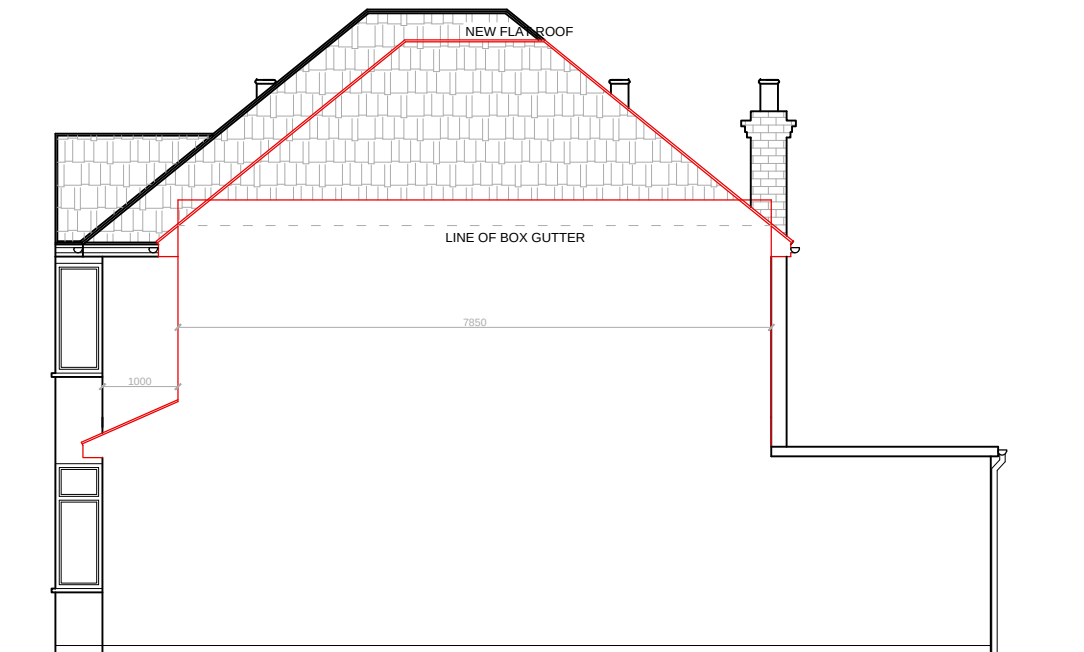

PROPOSED (RIGHT) SIDE ELEVATION

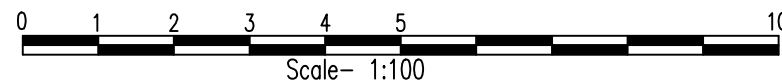

Drawn By	SS/AT/kt/sr
Drawing No	KD/EXT(FF)/PP/95/17/20/C-225.4
Date	March 2021
Scale	1:100 @ A3 Paper

Title	PROPOSED FIRST FLOOR SIDE EXTENSION
-------	-------------------------------------

Client:	Keeran Designs Ltd
Ms. Rajini Shureshkumar	Tel: (020) 8531 6000
22 Cleveland Road	Fax : (020) 8531 5444
Uxbridge	E mail : Keeran@ consultant.com
Middlesex UB8 2DR	Web :www.keerandesigns.co.uk