

NOTES

CONTRACTORS MUST VERIFY ALL DIMENSIONS ON SITE BEFORE COMMENCING ANY WORK ON SHOP DRAWINGS
DO NOT SCALE FROM THIS DRAWING

RS ATPA COPYRIGHT

Notes:

1. Do not scale this drawing





2. All dimensions to be verified on site and any discrepancy reported to the client

3. This drawing to be read in conjunction with all relevant drawings

Owners To Serve Party Wall Act Notice On Owners Of Adjacent Property And Obtain Written Agreement, Prior To Commencement Of Any Works


Client/Builder To Obtain All Planning Permission Approvals From The Relevant Authority, Commencement Of Building Works Prior To The Planning & Building Control Approvals Is To Client/Builders Own Risk

Client/Builder To Liaise With Local Water Board For Any New Works On Or Within The Public Sewer Or Drain Runs And Obtain Approval From The Local Authority Prior To Commencement Of Any Works

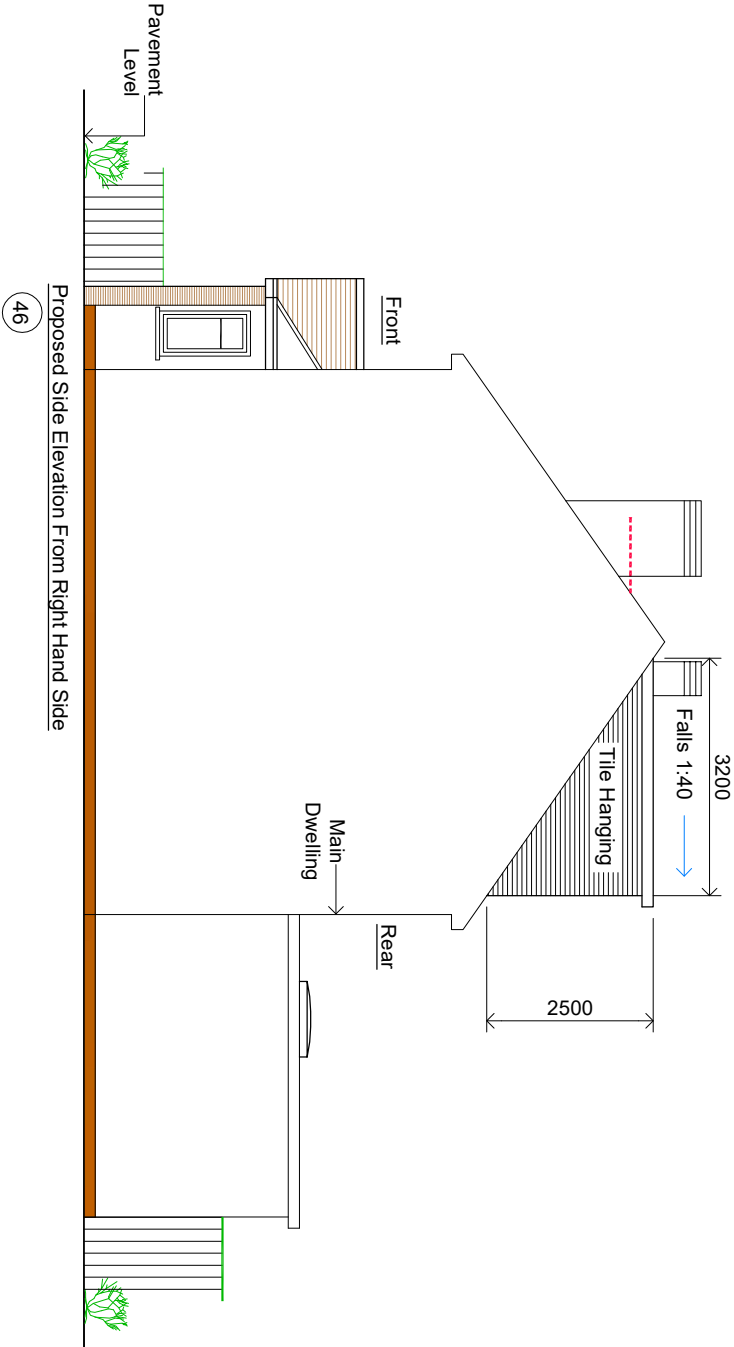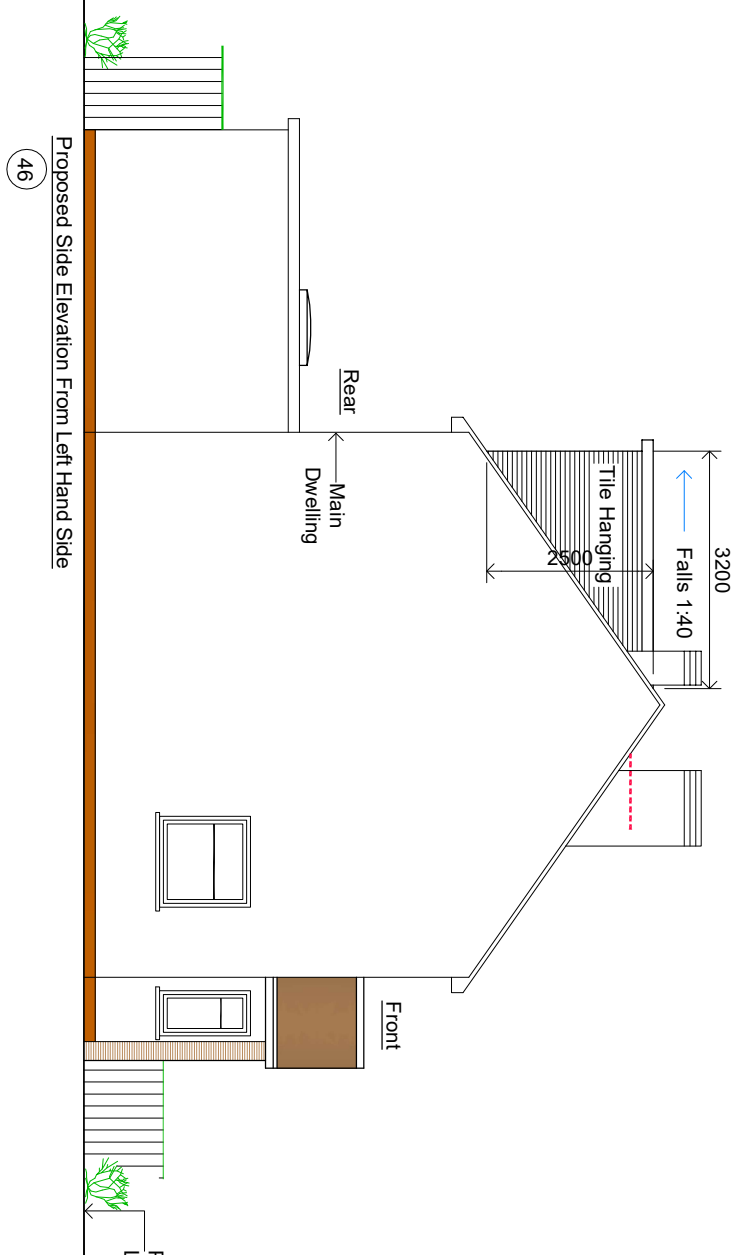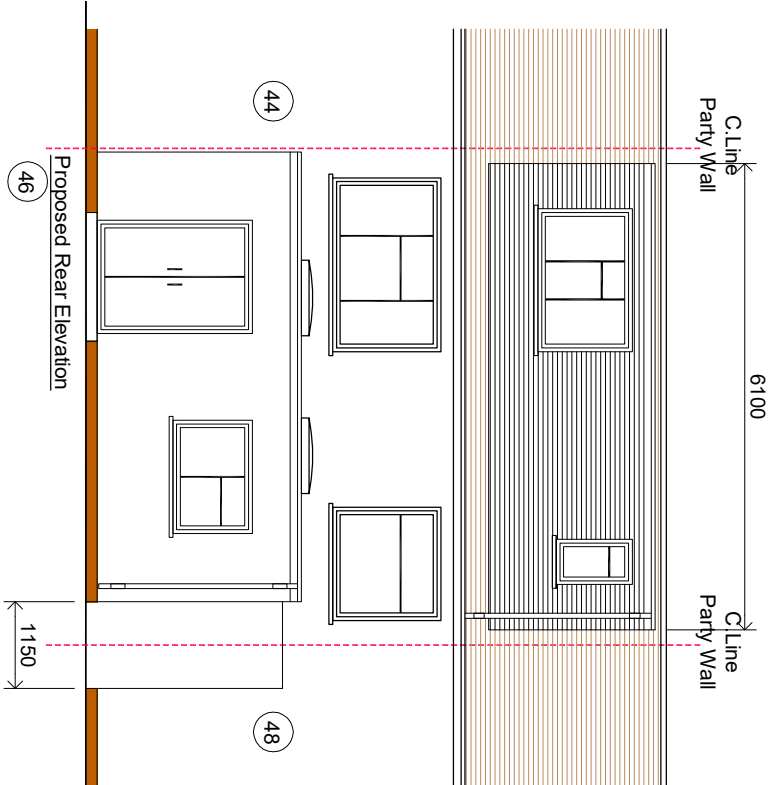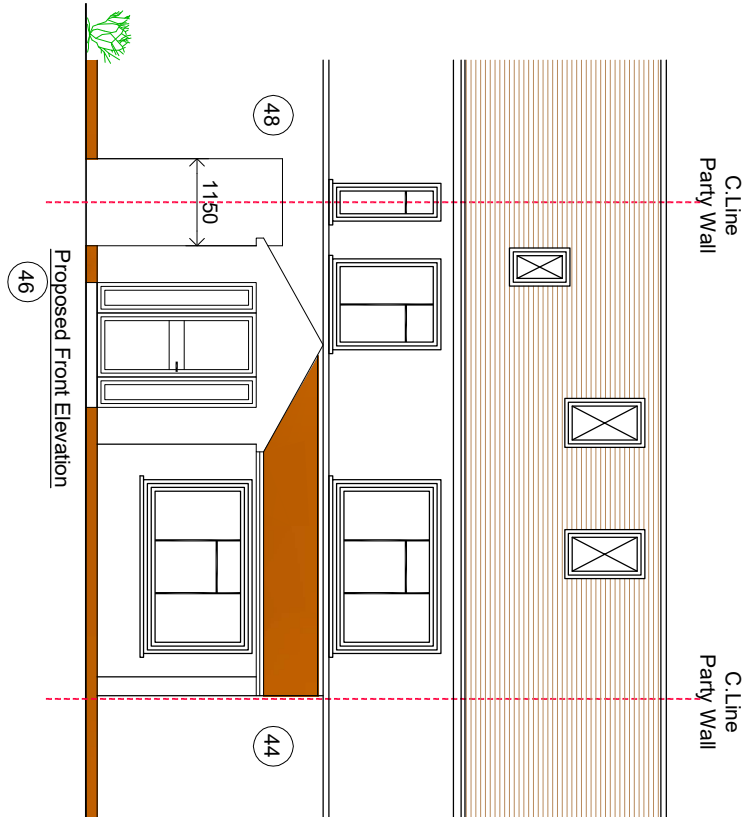

Volume Of Proposed Loft Extension:
$$\frac{3.200 \times 2.500 \times 6.100}{2} = 20.50m^3$$

Total Volume = 24.50m³ < 40.00m³

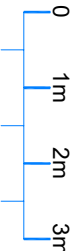

Loft Conversion:

CLIENT
Gurpreet Singh Chatha

PROJECT
46 Chestnut Close
Hayes - Middlesex
UB3 1JG

DRAWING TITLE
Proposed Loft Conversion
Proposed Elevations
Sheet 5

SCALE
1:50 @ A1
1:100 @ A3

DRAWN BY
RS

CHECKED
RS

DATE
14.10.26

DRAWING STATUS
Planning Issue

DRAWING NUMBER
2026 - 127 - 05

REVISION
A