

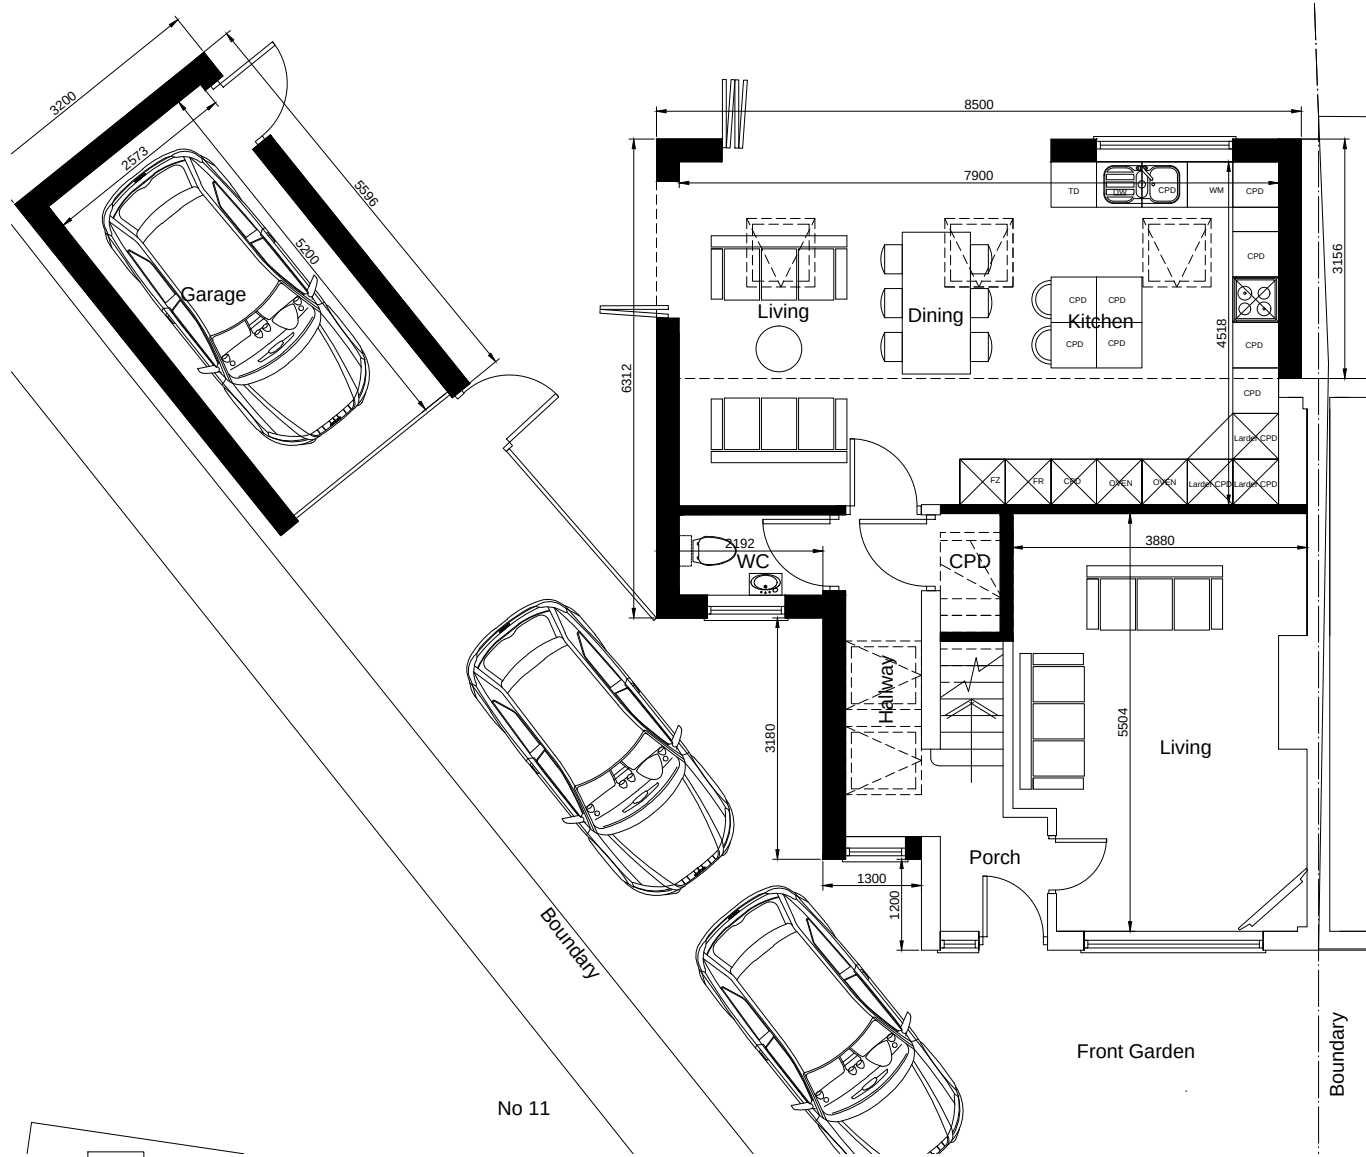



RevNo	Revision note	Date	Signature	Checked
A	Window enlarged to match elevation	04.12.2017	ES	Checked
B	Side elevation reduced to 2.3 width of the original house	01.02.2018	ES	Checked
B	Extension line pushed forward to align the ridge with rear wall	01.02.2018	ES	Checked
B	Ground floor toilet relocated	01.02.2018	ES	Checked
B	Garage roof altered from flat to pitched to match the extension	01.02.2018	ES	Checked

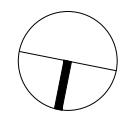

1 GROUND FLOOR PLAN - PROPOSED
Scale: 1:100

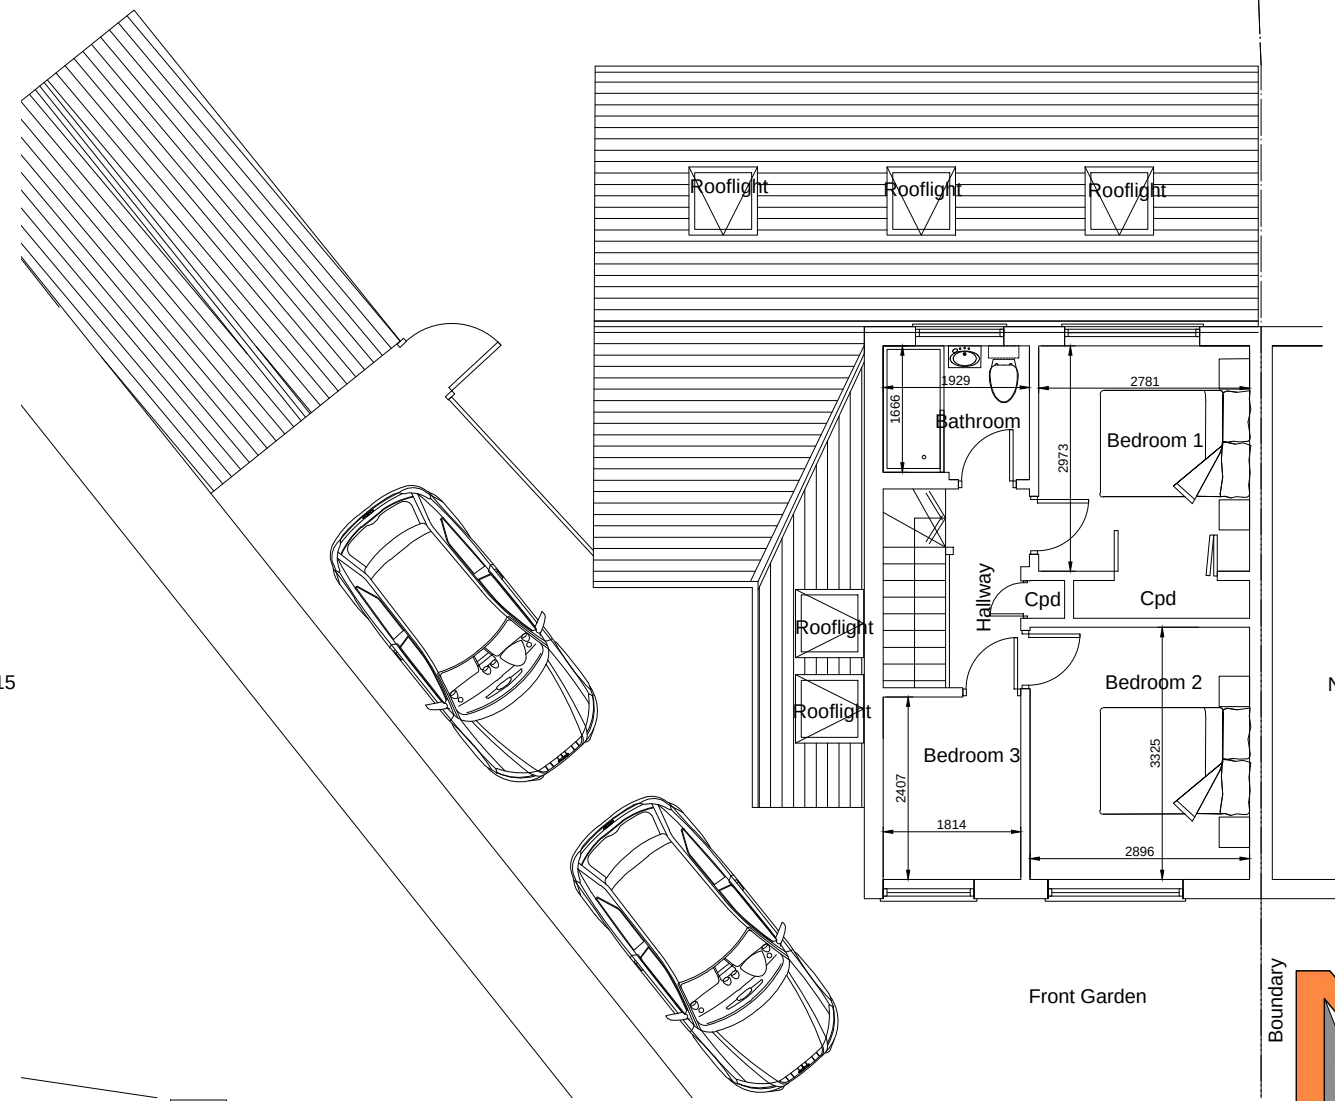

2 FIRST FLOOR PLAN - PROPOSED
Scale: 1:100

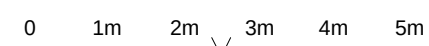

PLANNING REV B
05.02.2018

ES ARCHITECTURE ©
TEL 07545278526

REAR EXTENSION TO
13 Mill Close, West Drayton
UB7 7EW

PROPOSED PLANS

Scale: 1:100 @ A3NOV 2017Dwg. 17/046_P1REVB

