
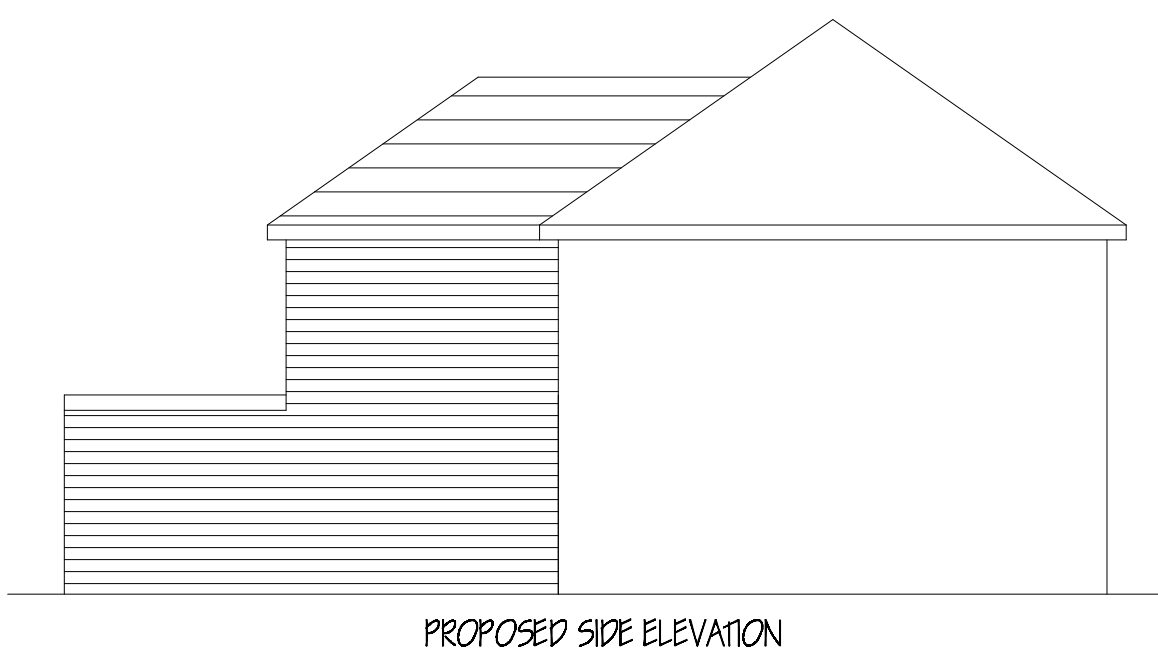
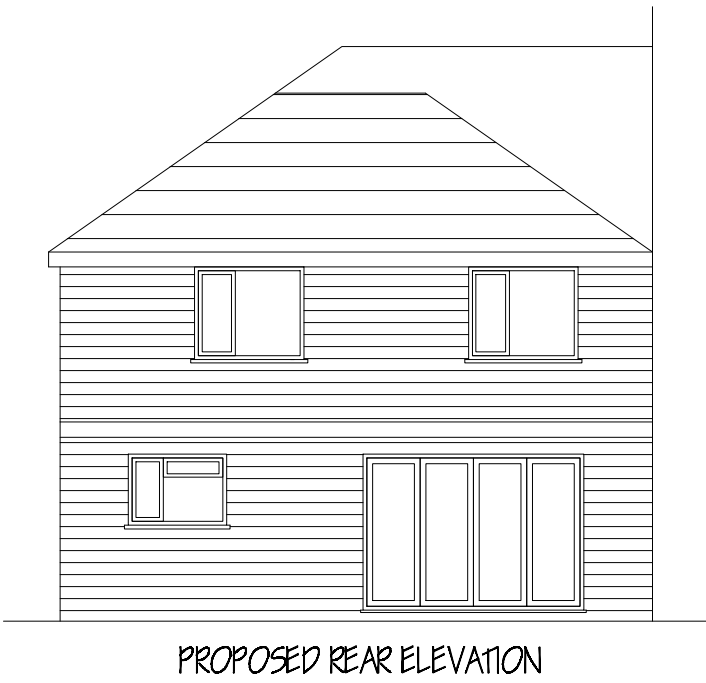
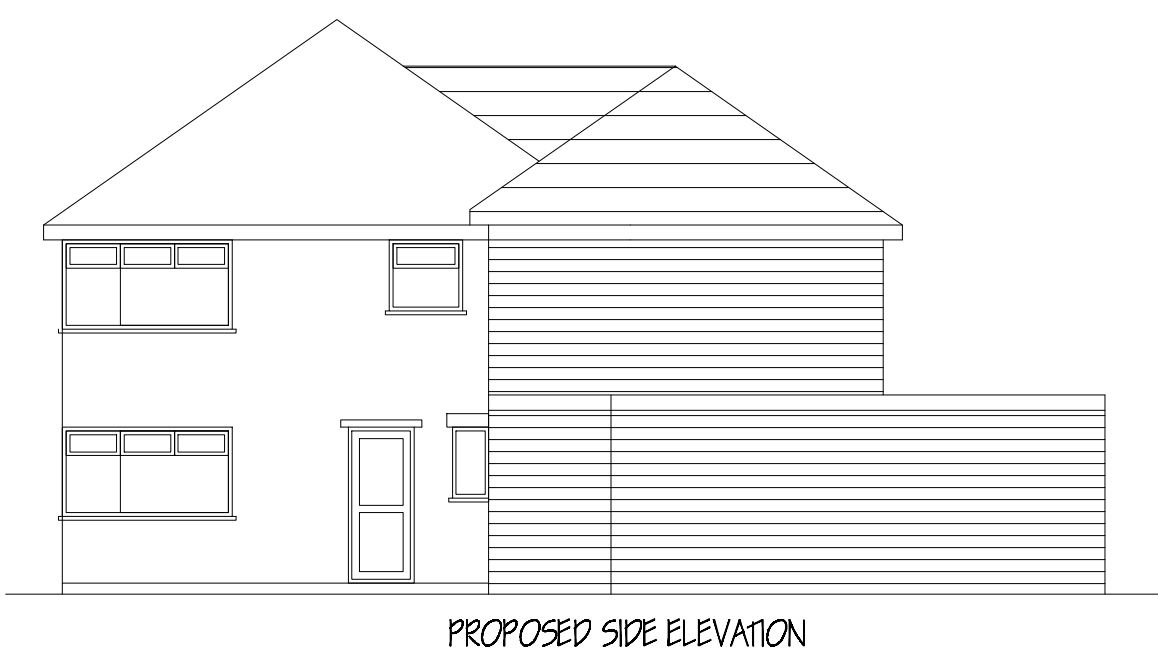
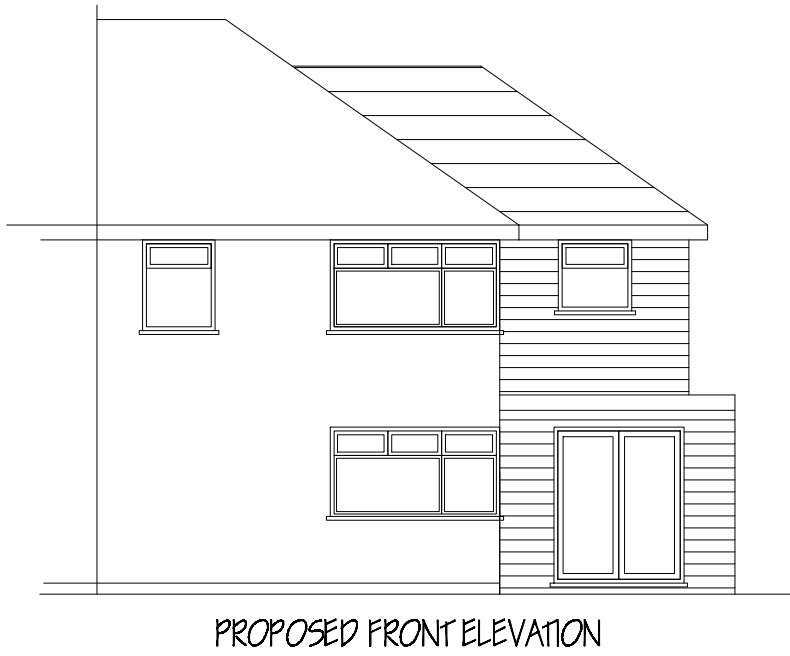
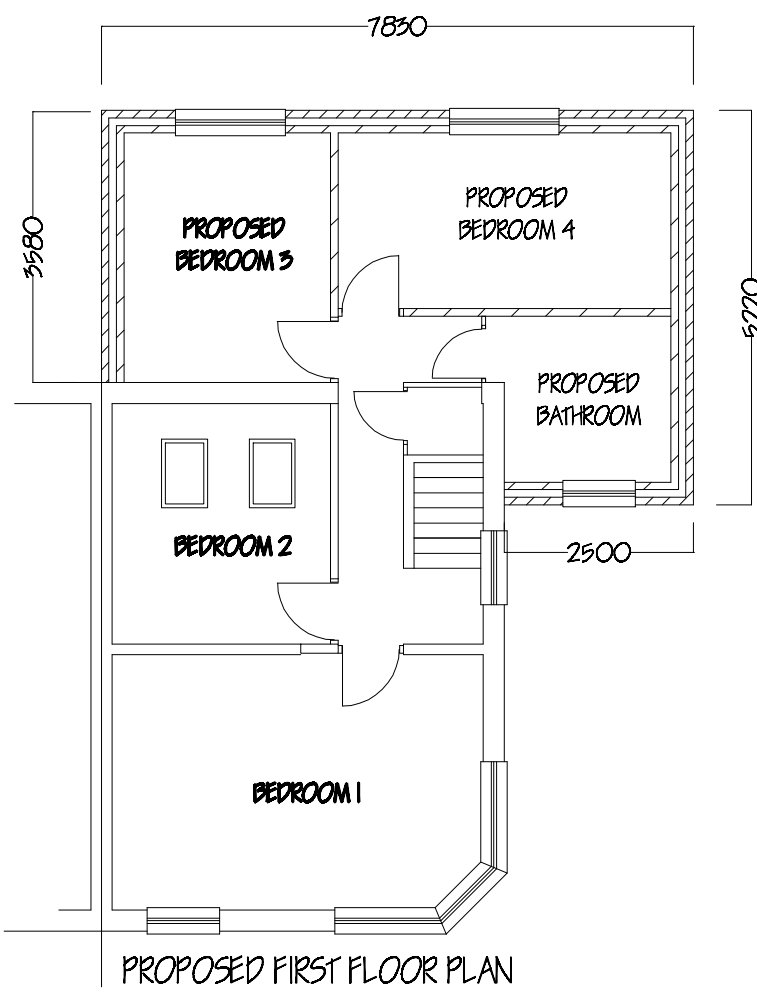
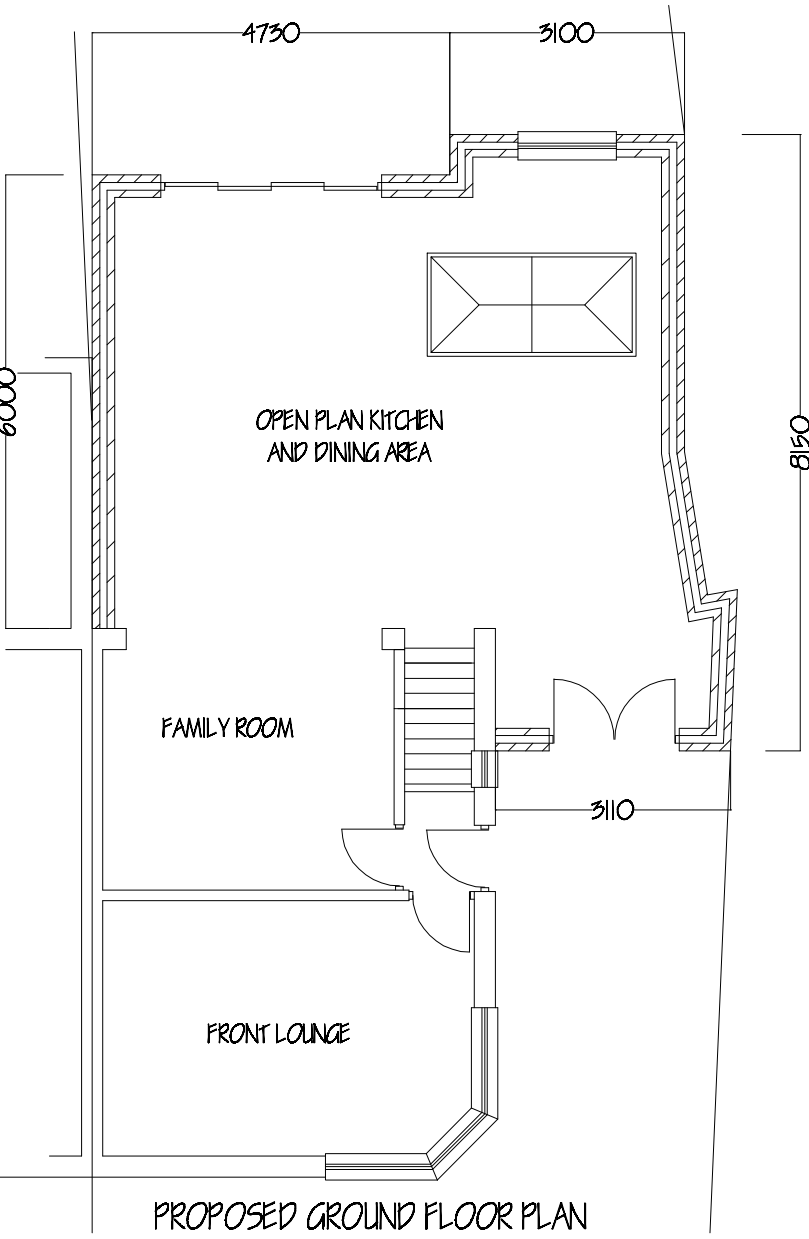
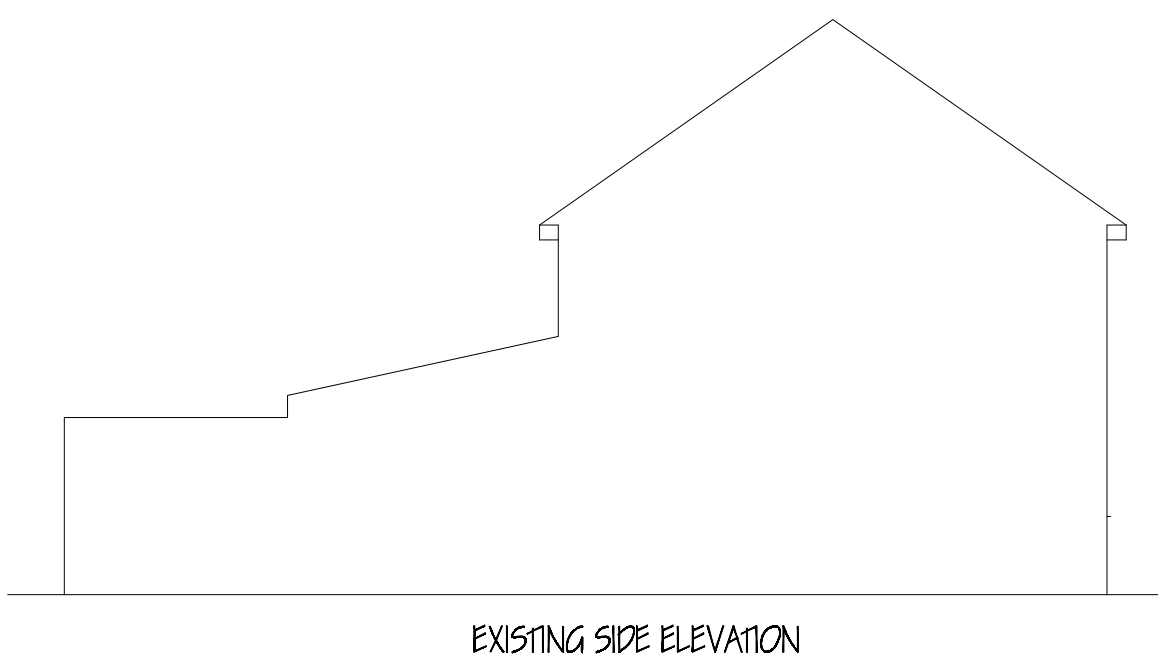
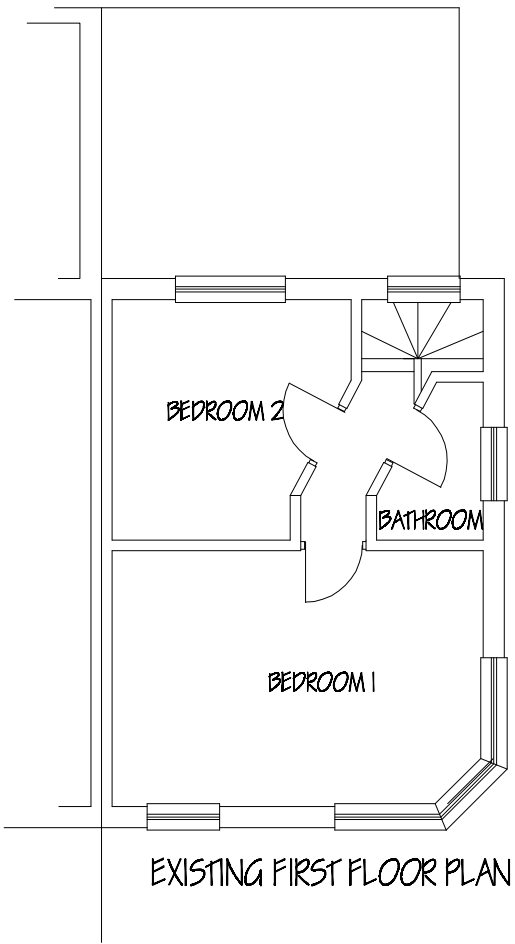


All work to be carried out must comply with current Building Regulations and subject to satisfactory approval of L.A. Planning Officer. All dimensions to be checked on site and not to be scaled off drawing

Once Planning permission granted, Building Regulation or Building Notice to be submitted.
Builder to check all dimesions and study plans prior to executing works.

ALL SETTING OUT DIMENSION TO BE CHECKED AND VERIFIED ON SITE AND ANY DISCREPANCIES TO BE REFERRED TO BUILDING CONTROL OR BUILDER

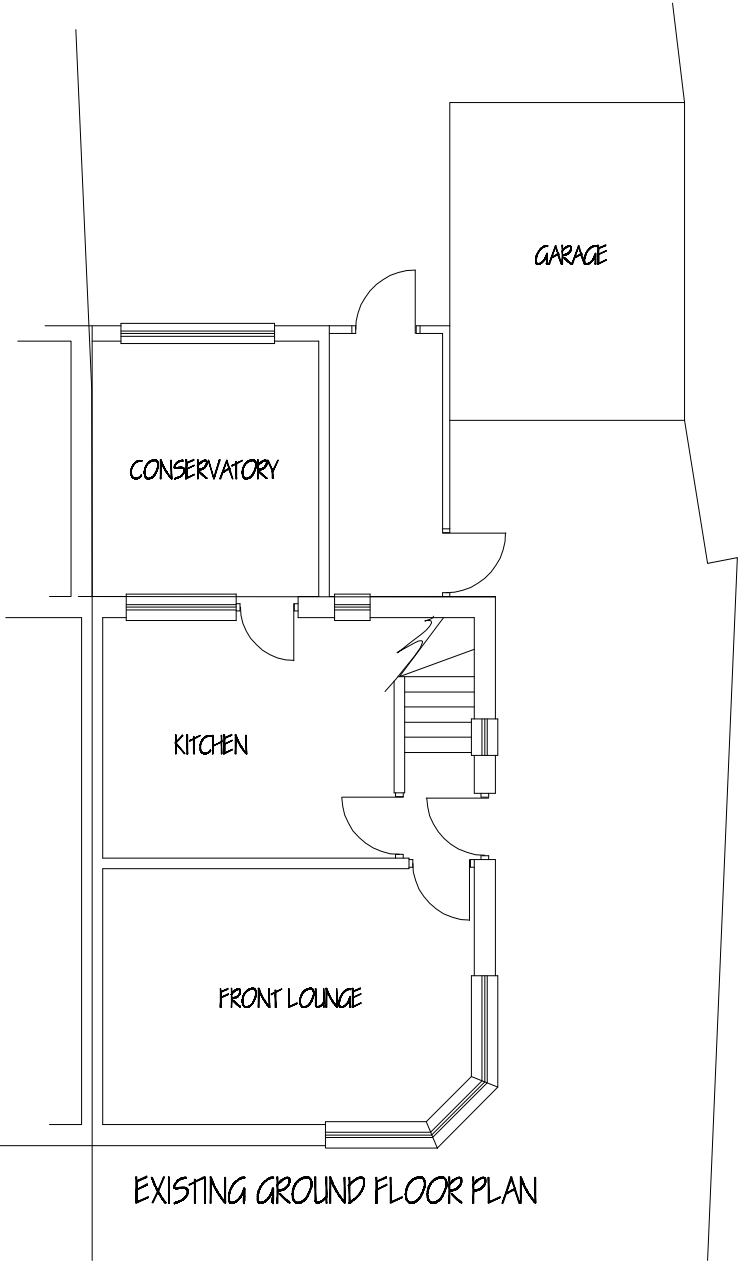

(PLANS DRAWN ON BEHALF OF CLIENT)

PROPOSAL: ERECTION OF A TWO STOREY AND SINGLE STOREY REAR EXTENSION
ADDRESS: 2 FINNHORN AVENUE, HAYES, LONDON, UB4 0DG
CLIENT: MOHAMMED REZA
AI Scale: 1:100 Date: 26/10/ 2021