


300MM ROCKWOOL
INSULATION TO
ACHIEVE U VALUE
0.18W/M2K.

GROUND FLOOR CONSTRUCTION:- FLOOR JOISTS 200 X 50 @400/c, 22MM TIMBER FLOOR BOARDS WITH MINIMUM MASS PER UNIT AREA 15kg/m². 100MM CELOTEX INSULATION BETWEEN THE JOIST. MINIMUM 225 MM VOID WITH 50MM OVERSITE CONCRETE. PROVIDE AIRVENTS TO EXISTING FLOORS. OR ALTERNATIVE CONCRETE BEAM AND BLOCK SUSPENDED FLOOR TO MANUFACTURER'S DETAIL WITH 100MM CELOTEX INSULATION AND 75MM SCREED. PROVIDE CROSS VENTILATION WITH 2AIR BRINCKS TO EACH ELEVATIONS.

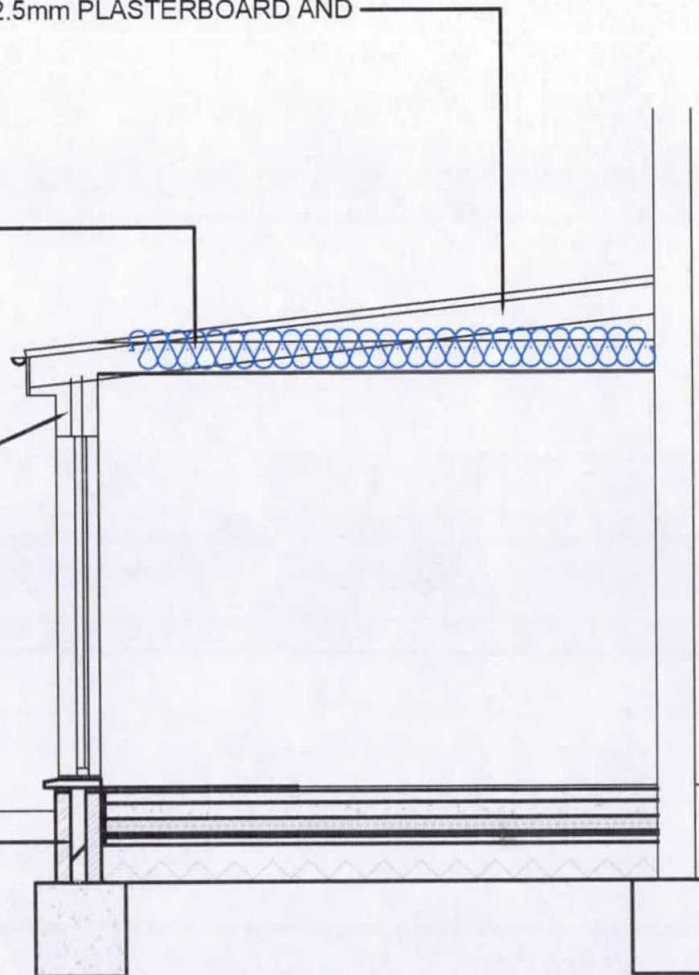

PROPOSED SECTION

14-100 Borough of Hillingdon
RECEIVED
14 OCT 2016
Planning
Residents Services

 BANCIL PARTNERSHIP LTD	Dimensions to be verified on site DO NOT SCALE FROM THIS DRAWING. Any areas indicated on this drawing are for guidance only. No responsibility is taken for their accuracy. This drawing is the property of BANCIL PARTNERSHIP LTD Copyright is reserved by them and the drawing is issued on the condition that it is not copied, reproduced, retained or disclosed to any unauthorised person, either wholly or in part without the consent in writing of BANCIL PARTNERSHIP LTD	Site Address:	Client Detail:	Title:				Drawn By:	NM	Revisions:		
		31, Queens Road, Hayes, UB3 2RY.	31, Queens Road, Hayes, UB3 2RY.	SECTION				Checked By:	PP	Rev	Revision	Date
						Date:	07/2016					
						Drawing No.	BC/PP/2665 - 10					
27-29 The Broadway, Southall, Middx, UB1 1JY Tel: 020 8574 4546 Fax: 020 8574 4526		Scale:				1:50	Paper Size:	A3				