



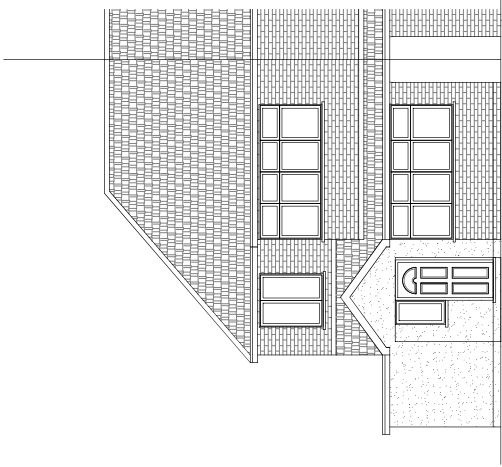


Existing Front Elevation
Scale 1:100

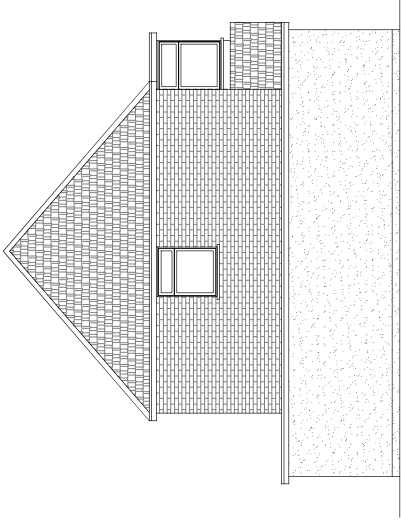

Existing Side Elevation
Scale 1:100



Existing Rear Elevation
Scale 1:100

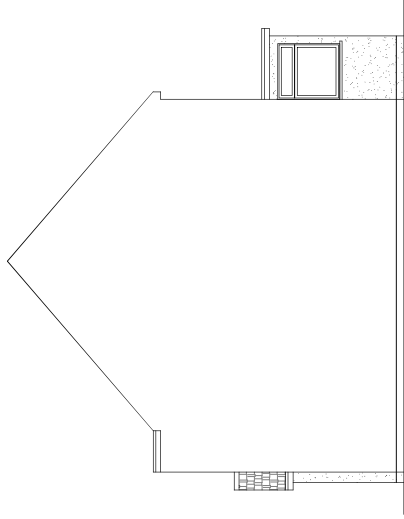

Existing Side Elevation
Scale 1:100



- GENERAL NOTES:
1. ALL DIMENSIONS ARE IN MILLIMETER.
 2. VERIFY ALL DIMENSIONS AND CONDITIONS BEFORE BUILDING OR STARTING CONSTRUCTION. NOTIFY THE DESIGNER IMMEDIATELY OF ANY DISCREPANCY OR VARIATION.
 3. ALL WORK TO COMPLY WITH CURRENT BUILDING REGULATIONS AND CODES OF PRACTICE

Title:

Existing Elevations

Site Address
79 Mintern Way
Hayes
Middlesex
UB4 0PF

Scale: 1:100 @A3
Date: 08/09/2021
Drawing No.: 2021/131-02
Drawn By: DP

Revision Date:

Fallick
Patel

e-mail -
fallickpatel@yahoo.com
(M) +44 (0) 7871 466 254