


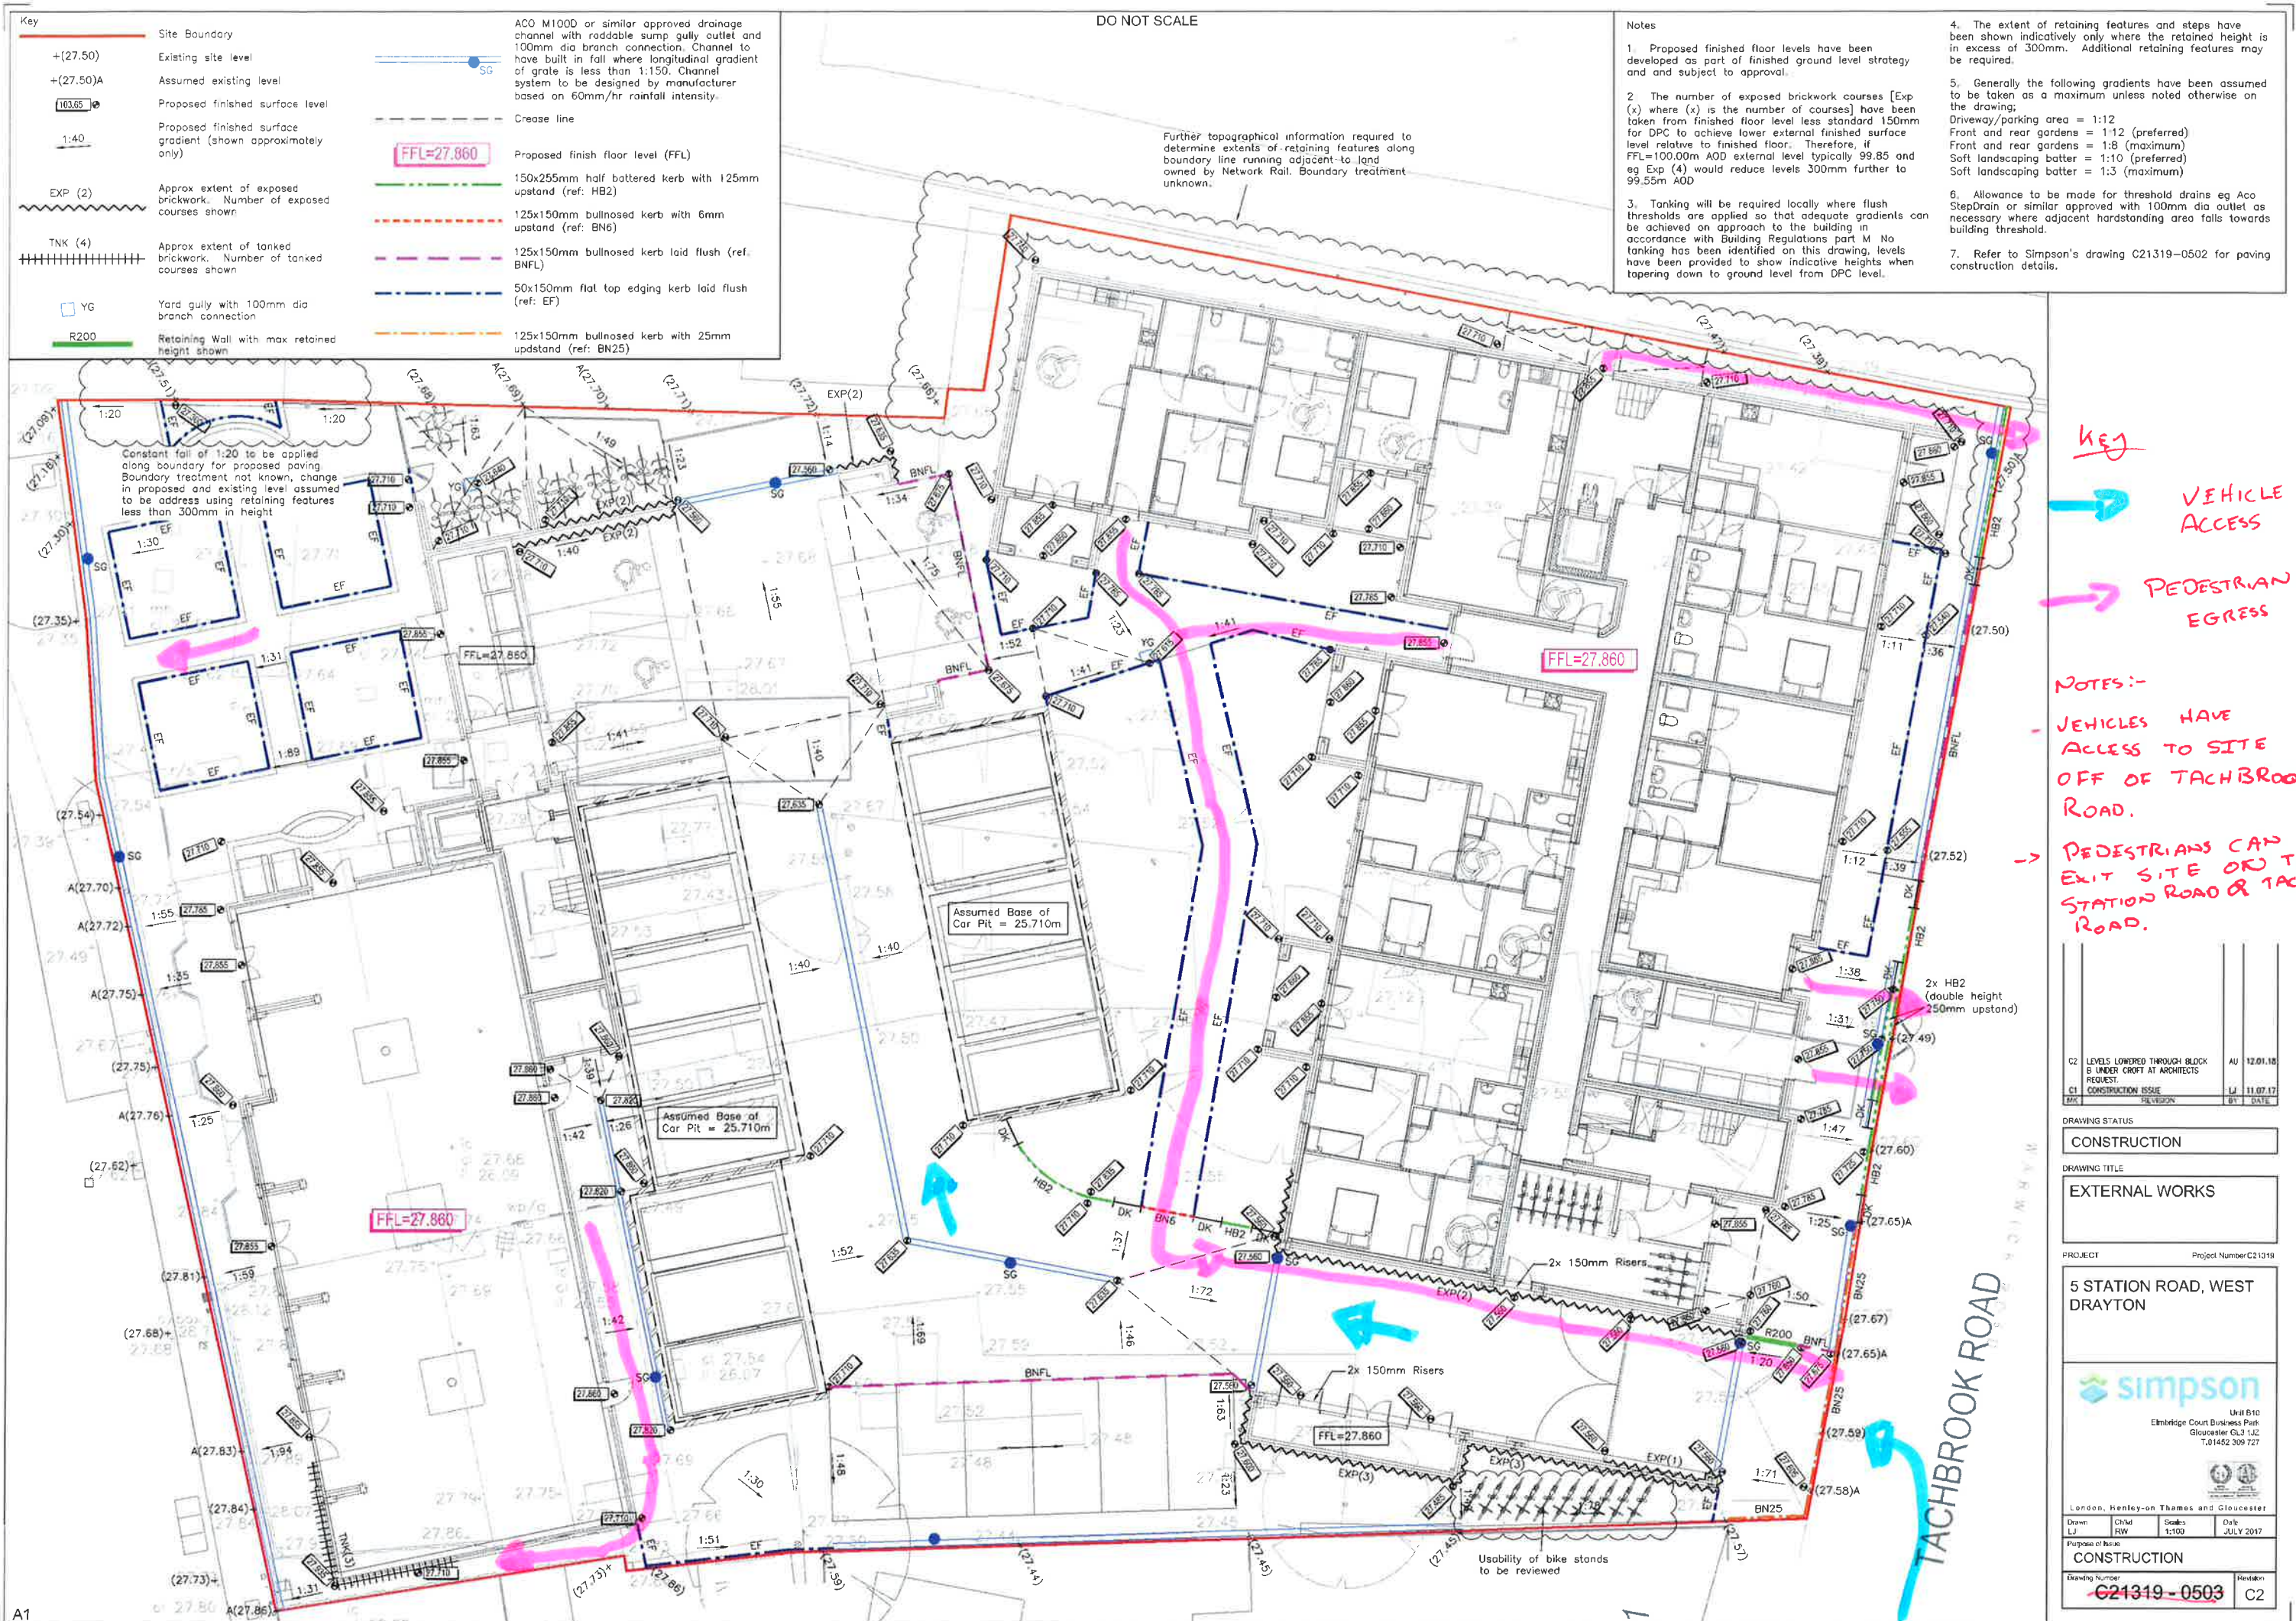

C21319 - CSK01