


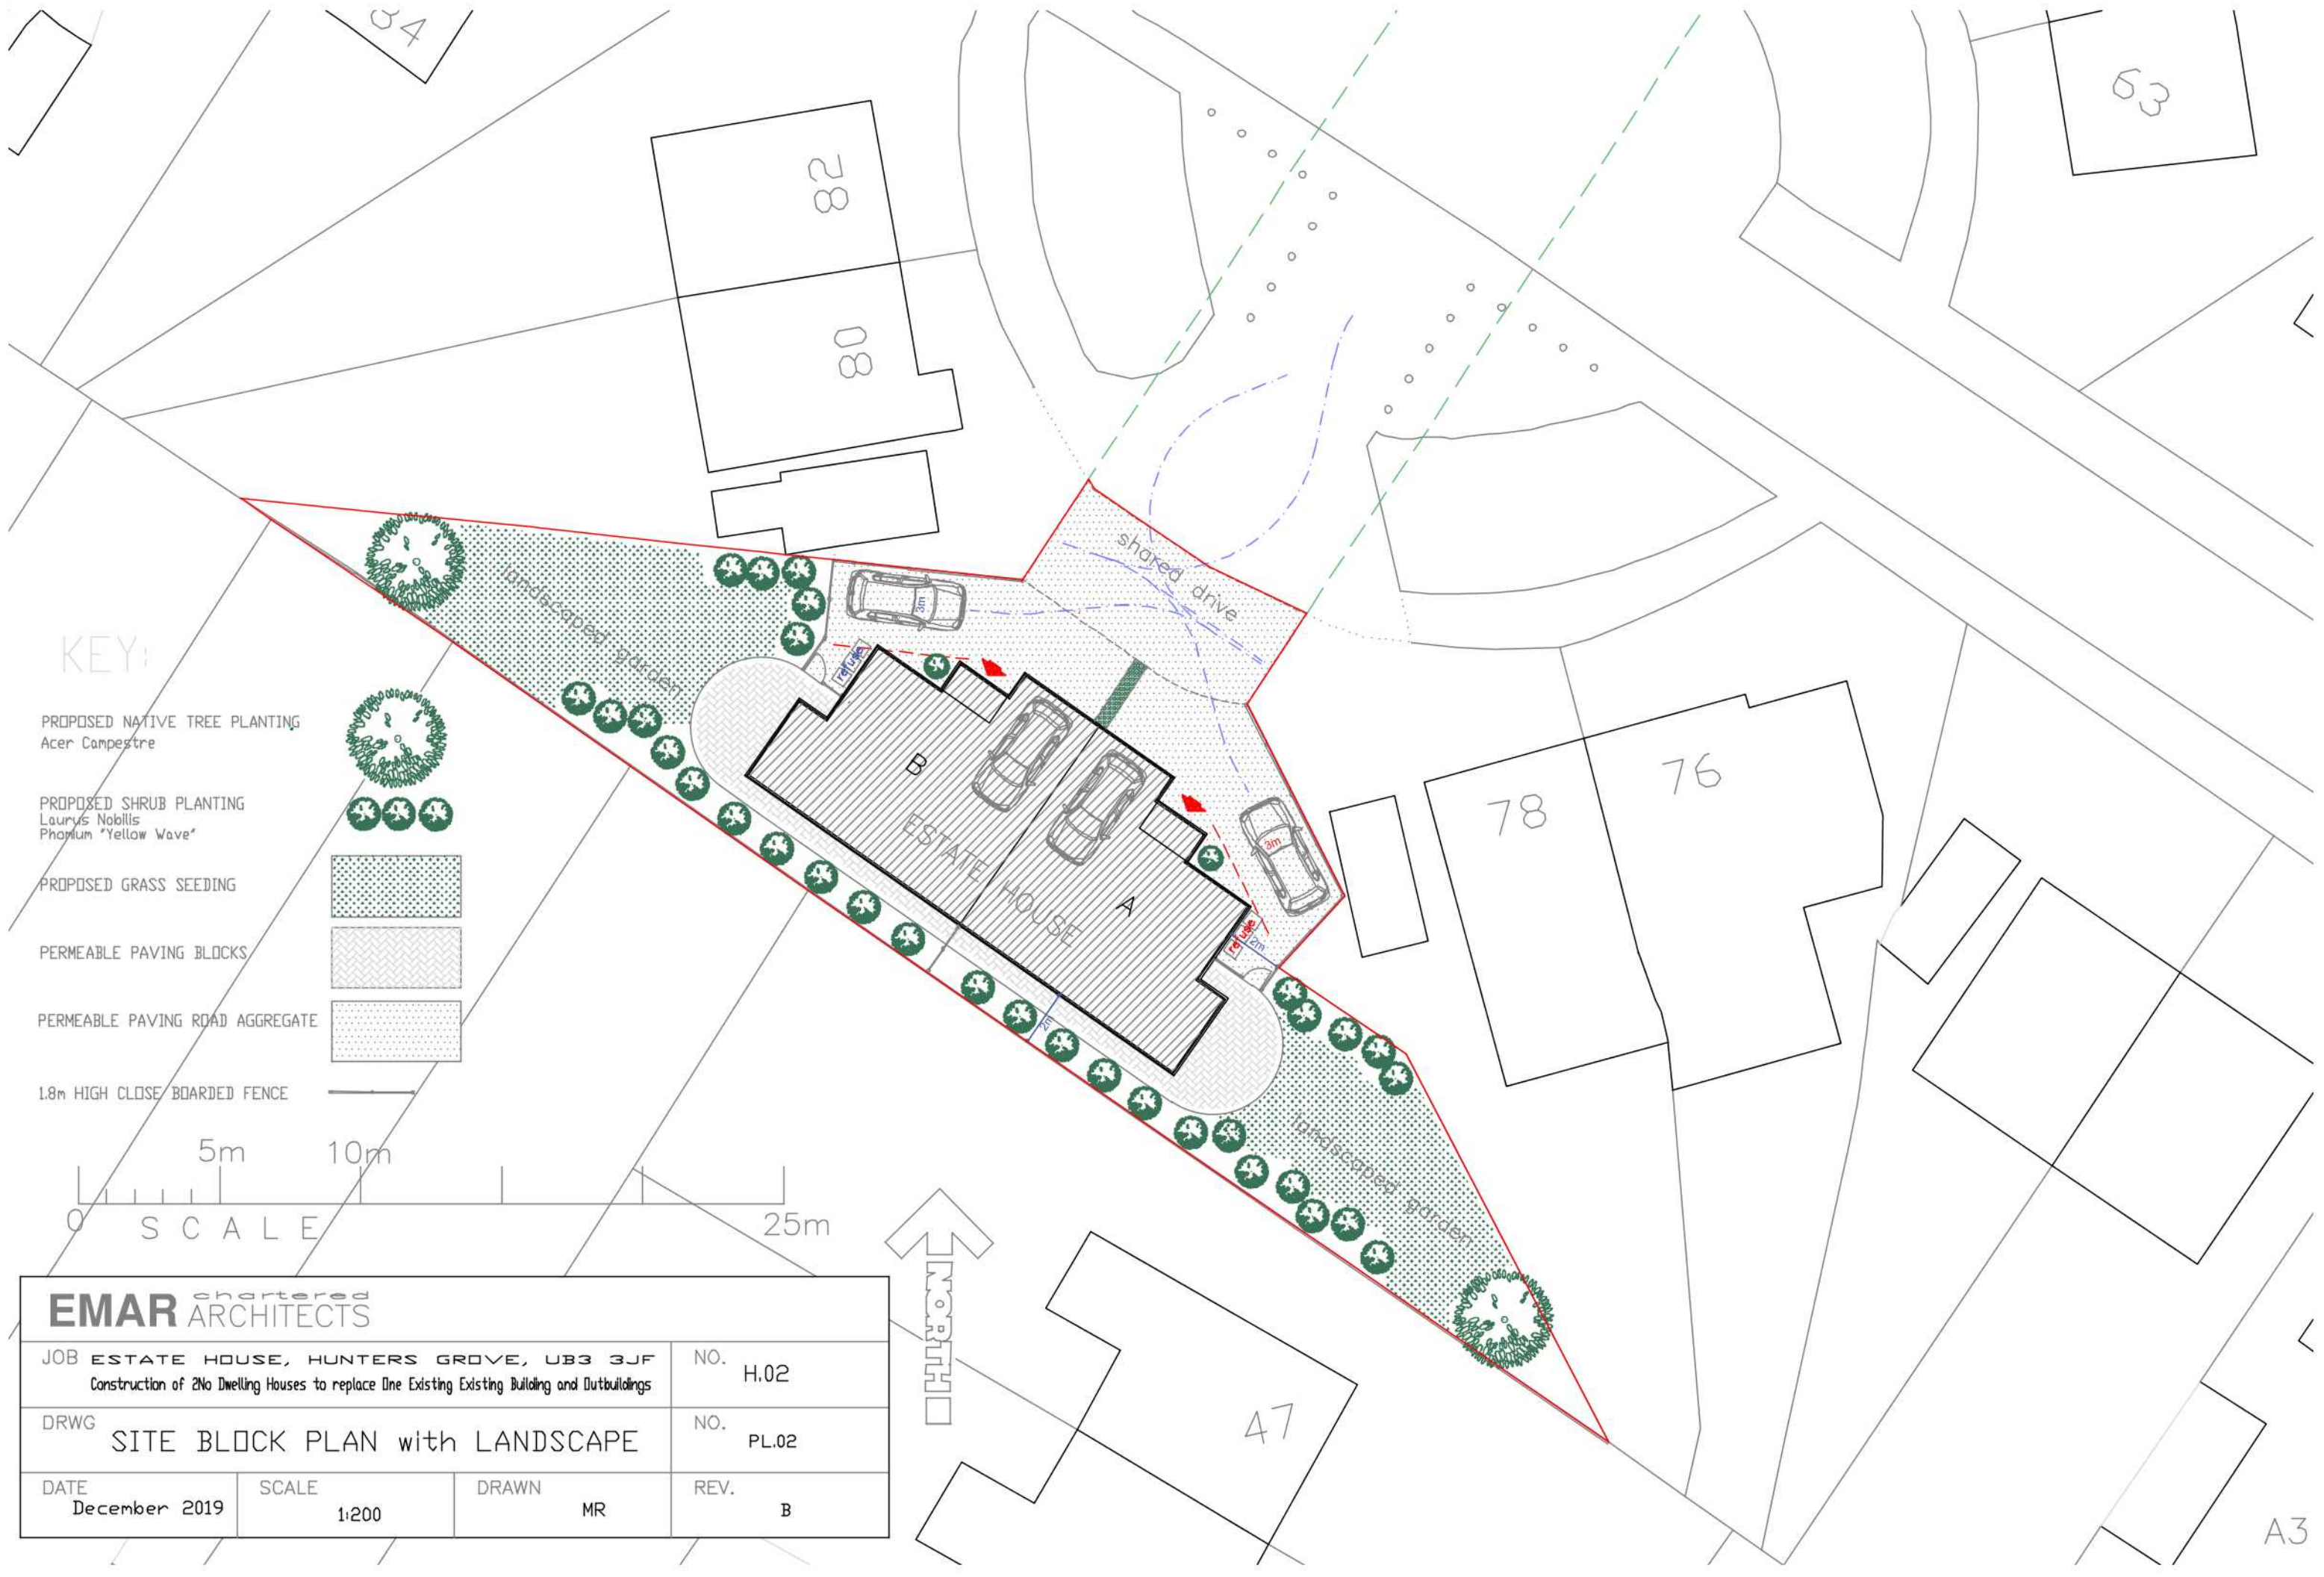

KEY:

PROPOSED NATIVE TREE PLANTING
Acer Campestre


PROPOSED SHRUB PLANTING
Laurus Nobilis
Phormium "Yellow Wave"

PROPOSED GRASS SEEDING

PERMEABLE PAVING BLOCKS

PERMEABLE PAVING ROAD AGGREGATE

1.8m HIGH CLOSE BOARDED FENCE

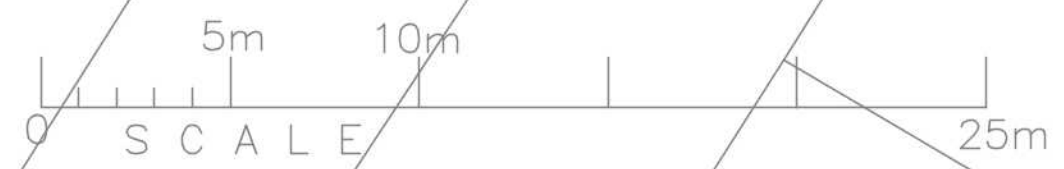

EMAR chartered ARCHITECTS

JOB ESTATE HOUSE, HUNTERS GROVE, UB3 3JF
Construction of 2No Dwelling Houses to replace One Existing Existing Building and Outbuildings

DRWG SITE BLOCK PLAN with LANDSCAPE

DATE December 2019	SCALE 1:200	DRAWN MR	REV. B
-----------------------	----------------	-------------	-----------

NO. H.02

NO. PL.02

NORTH

A3