

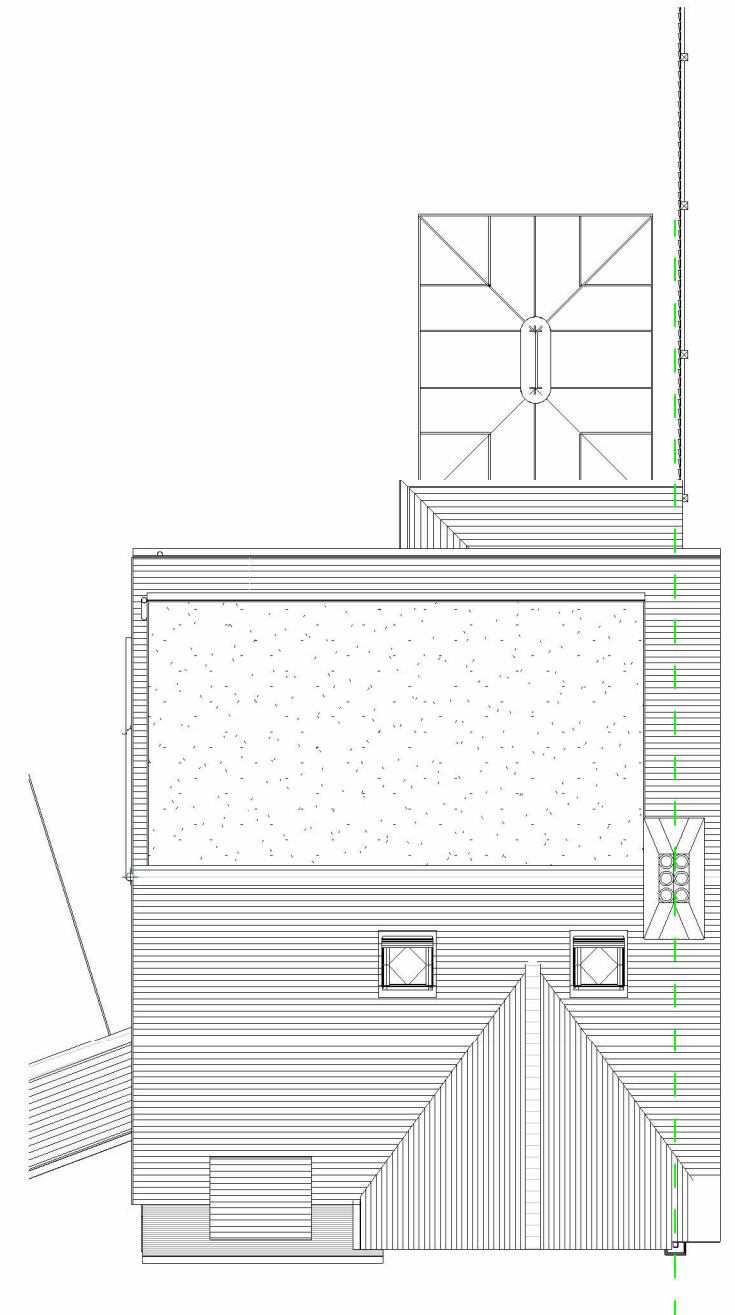
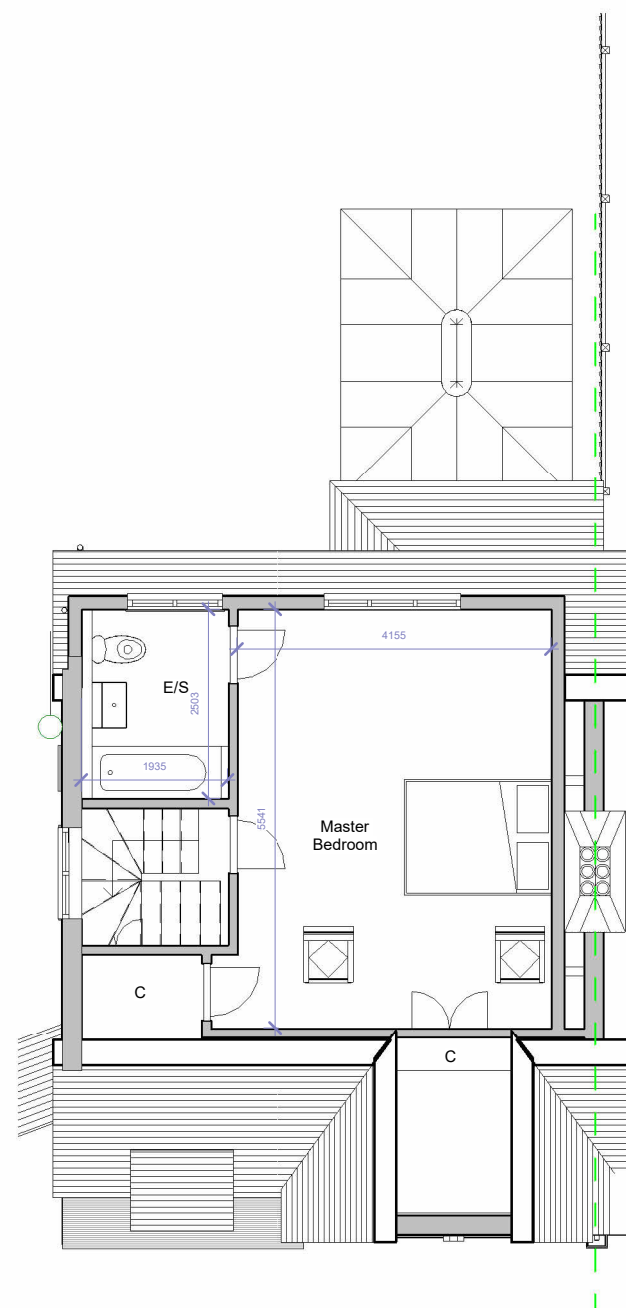


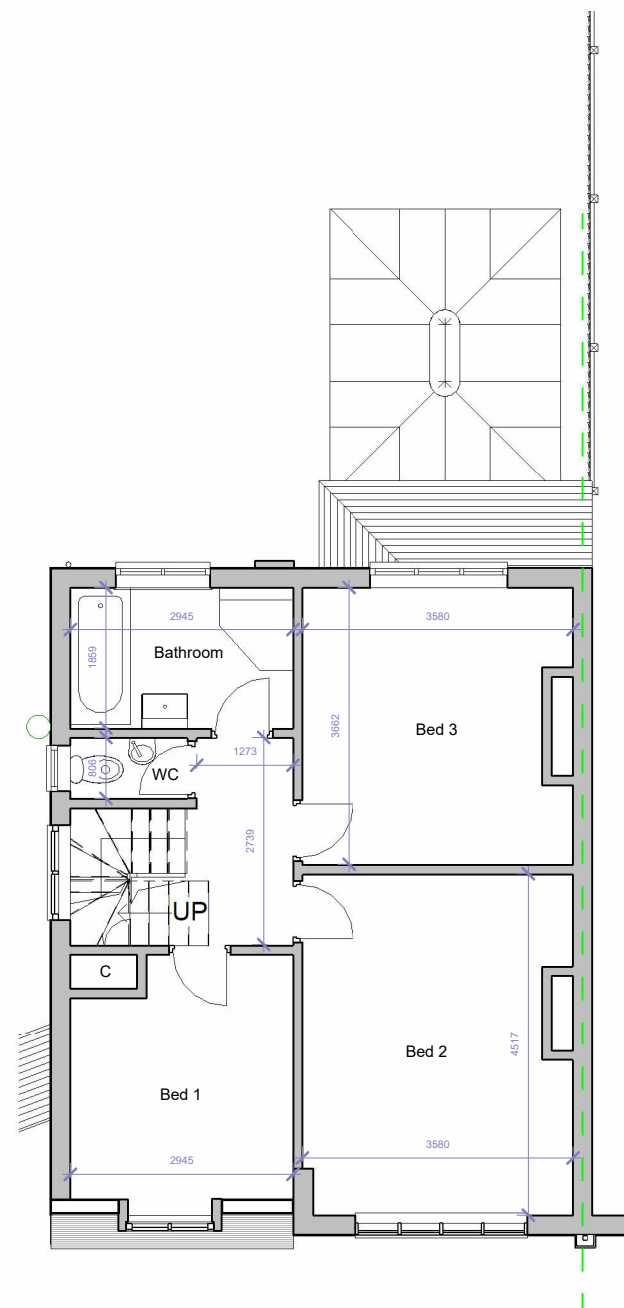

1 Existing Ground floor 1 : 100 **2 Existing First floor** 1 : 100 **3 Existing Second floor** 1 : 100 **4 Existing Roof** 1 : 100

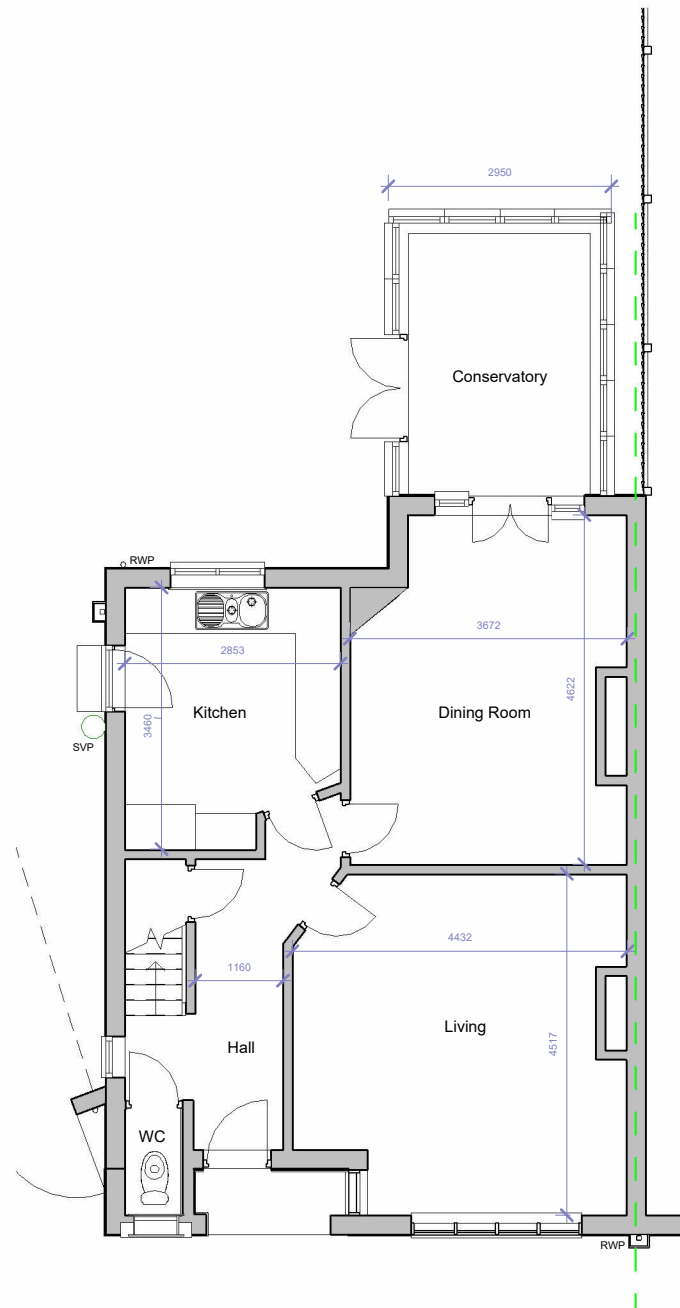