



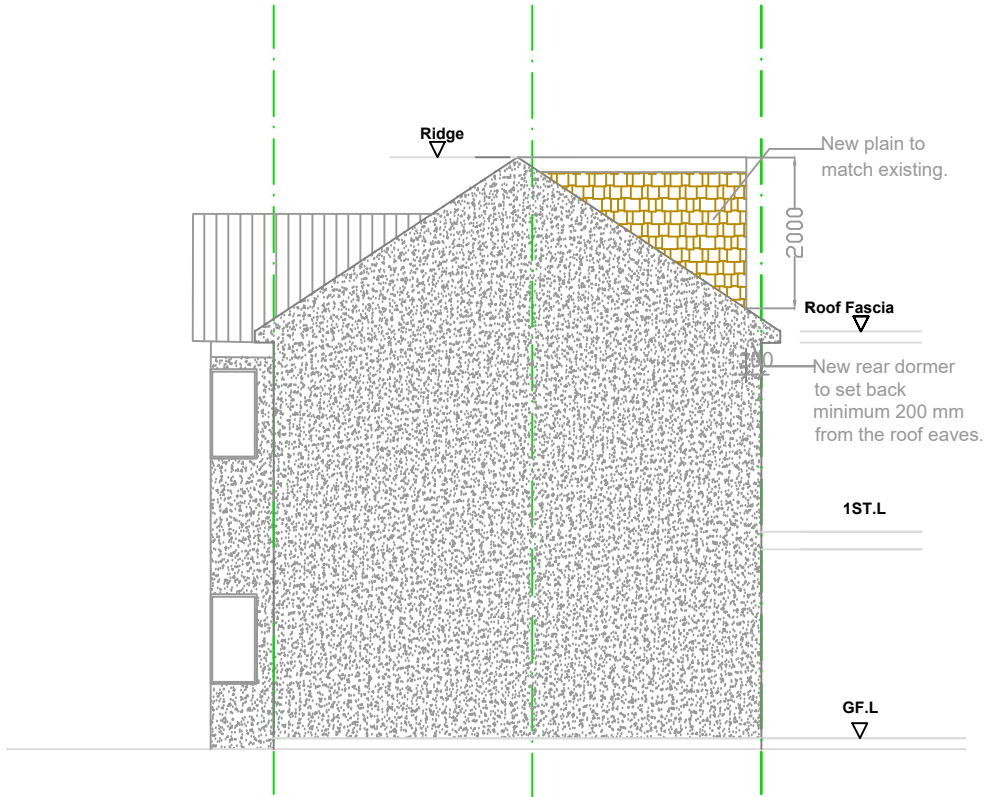


SIDE ELEVATION

-
DORMER VOLUME CALCULATION:
 $4.98 \times 2.8 \times 2.0/2 = 13.94 \text{ M}^3$

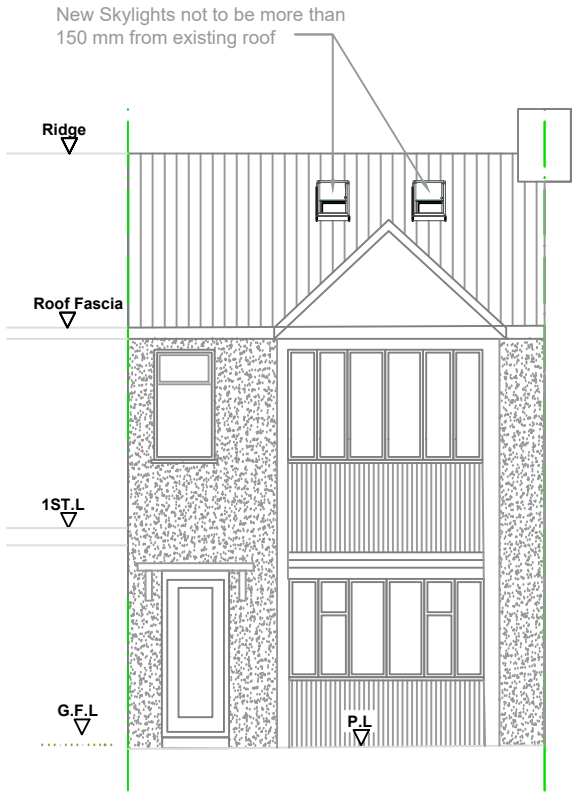

FRONT ELEVATION

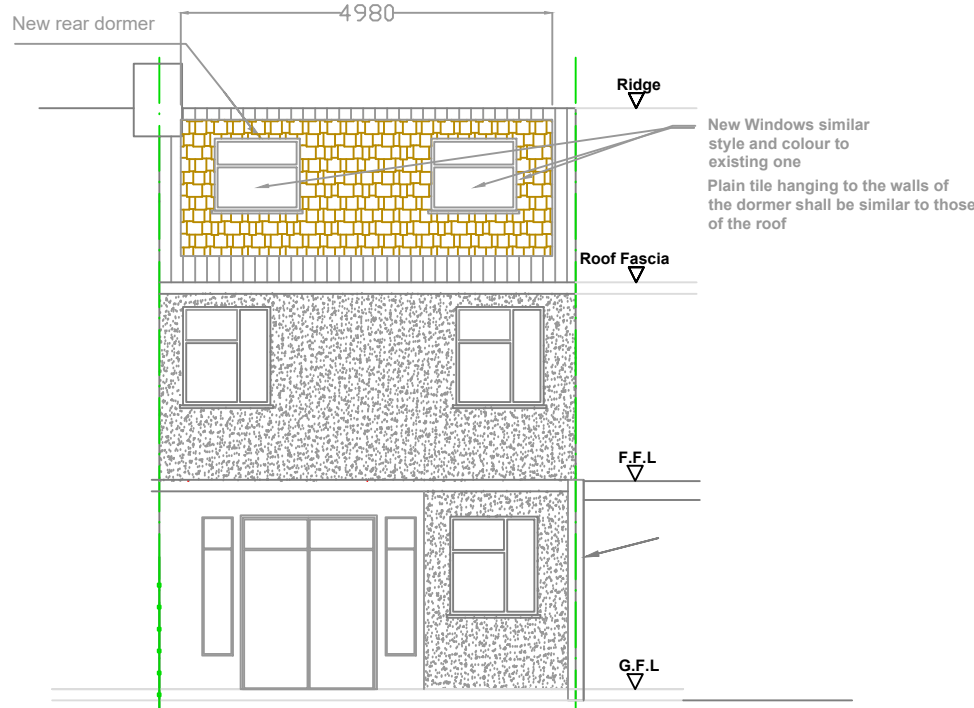

REAR ELEVATION

Notes:

- Do not scale from this drawing
- Use figure dimensions only
- Issued for purpose indicated only
- All dimensions to be checked on site

No.	Date	Revision	Notes
Client		-	
Project Address		29 Exmouth Road Ruislip, HA4 0UH,	
Sheet Title Proposed Conversion of Roof Space			
Proposed Elevations			
Drawn By AC		Status PLANNING	
Scale @ A3 1:100		Date August 2021	
Project Ref HA429		Drawing Number 2021-29-HA4-02	
		Revision	