





Notes:

- Do not scale from this drawing
- Use figure dimensions only
- Issued for purpose indicated only
- All dimensions to be checked on site


DORMER VOLUME CALCULATION:
4.98 X2.8 X 2.0/2 = 13.94 M3

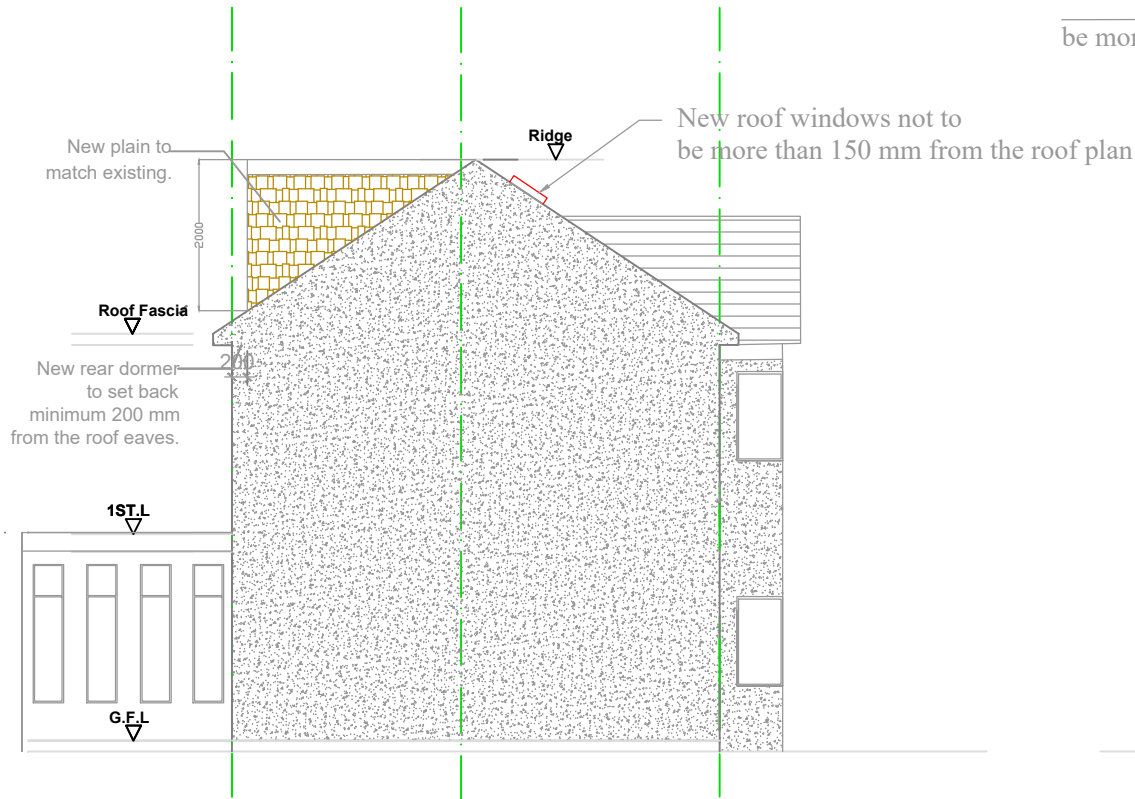


SOUTH EAST ELEVATION

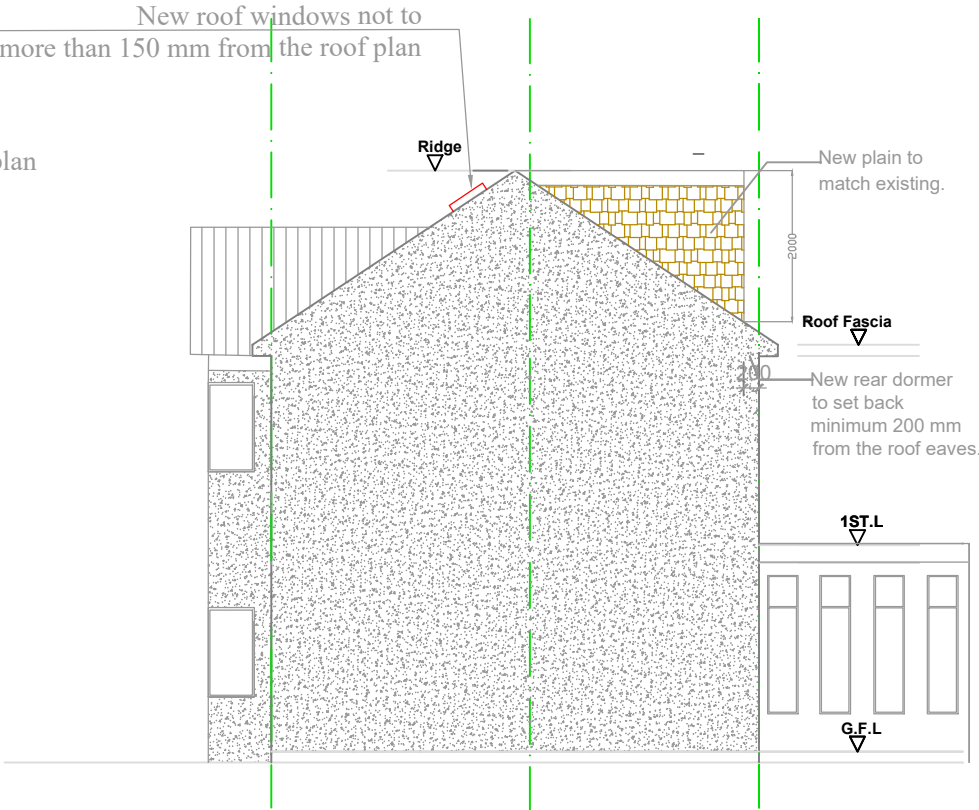

NORTH WEST ELEVATION

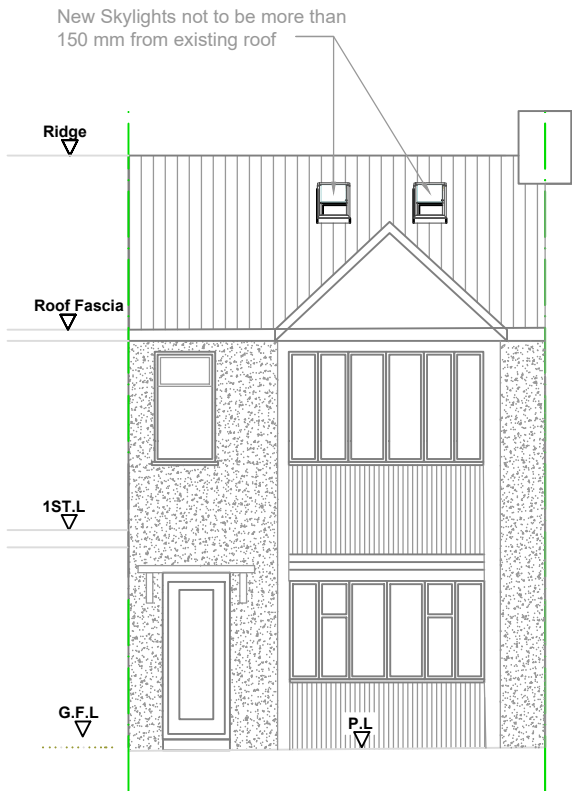

FRONT ELEVATION

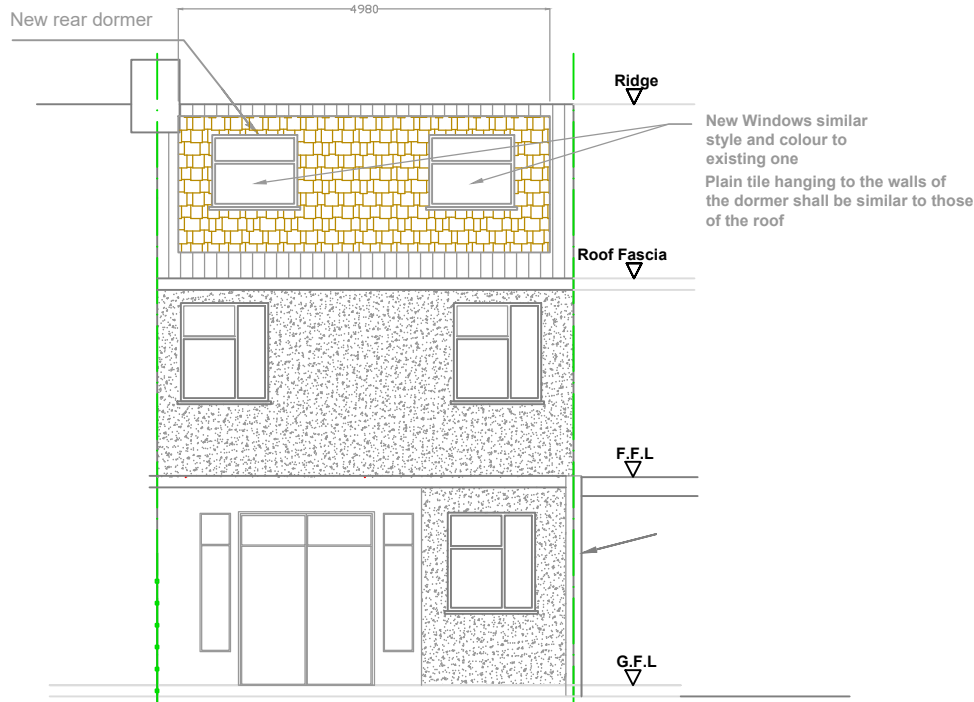

REAR ELEVATION

No.	Date	Revision Notes
1	09 SEP	Elevation added
Client		
Project Address		
29 Exmouth Road Ruislip, HA4 0UH,		
Sheet Title		
Proposed Conversion of Roof Space		
Proposed Elevations		
Drawn By	Status	
AC	PLANNING	
Scale @ A3	Date	
1:100	August 2021	
Project Ref	Drawing Number	Revision
HA429	2021-29-HA4-02	A