



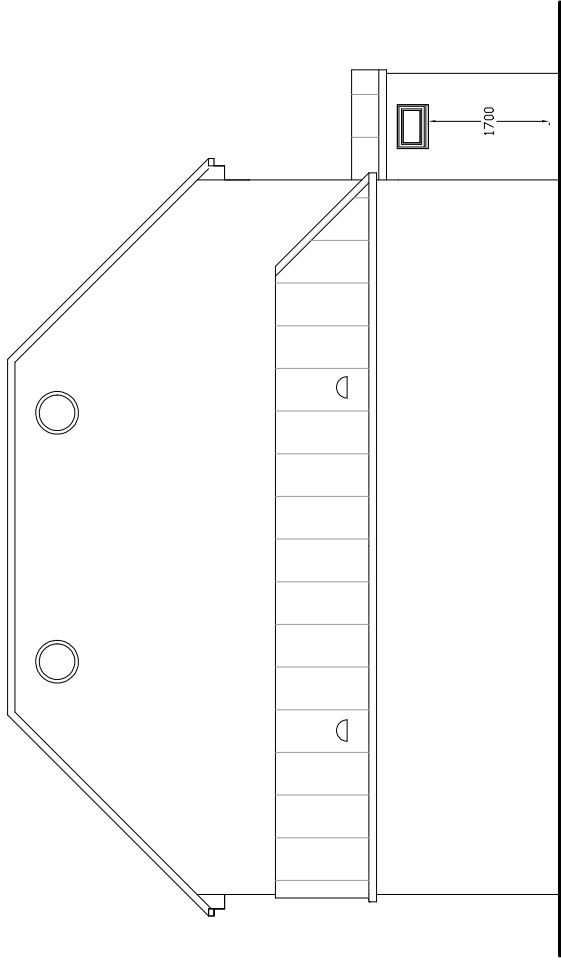

SIDE ELEVATION N

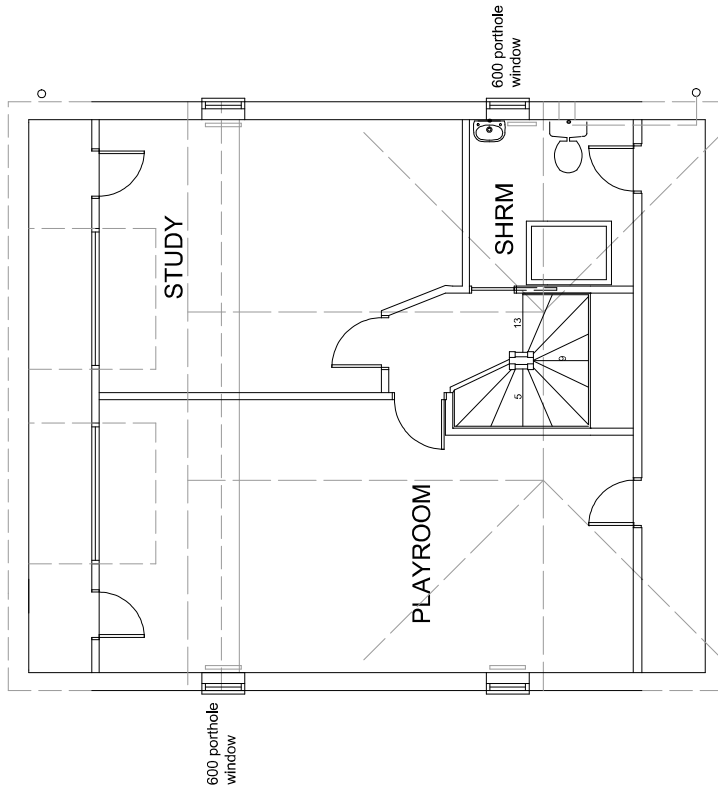

SECOND FLOOR PLAN

Revision	Description	Date
This drawing must not be released, loaned or copied without consent of M. Baldwin		
www.plansdesigned.co.uk Mark Baldwin (MRC, MCIOB, MCAT) CHARTERED / SURVEYING & ARCHITECTURAL CONSULTANT Telephone: 01895 234456		
Client: Mr. & Mrs. M. Baldwin.		
Project: 231 LONG LANE, HILLINGDON UB10 9JP.		
Description: EXISTING SF PLAN & ELEVATION.		
Scale: 1 : 50 @ A2	Date: July 21	
Project No: MB / 3680 / 2	Rev.	