



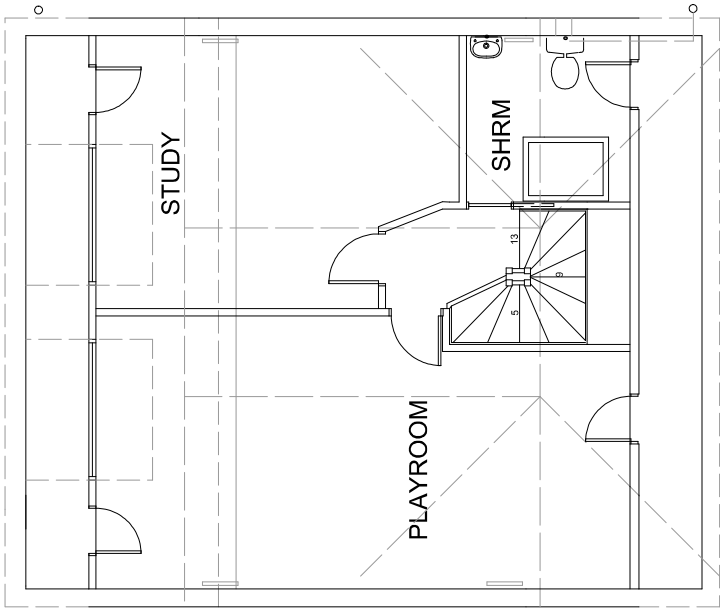

FOURTH FLOOR PLAN

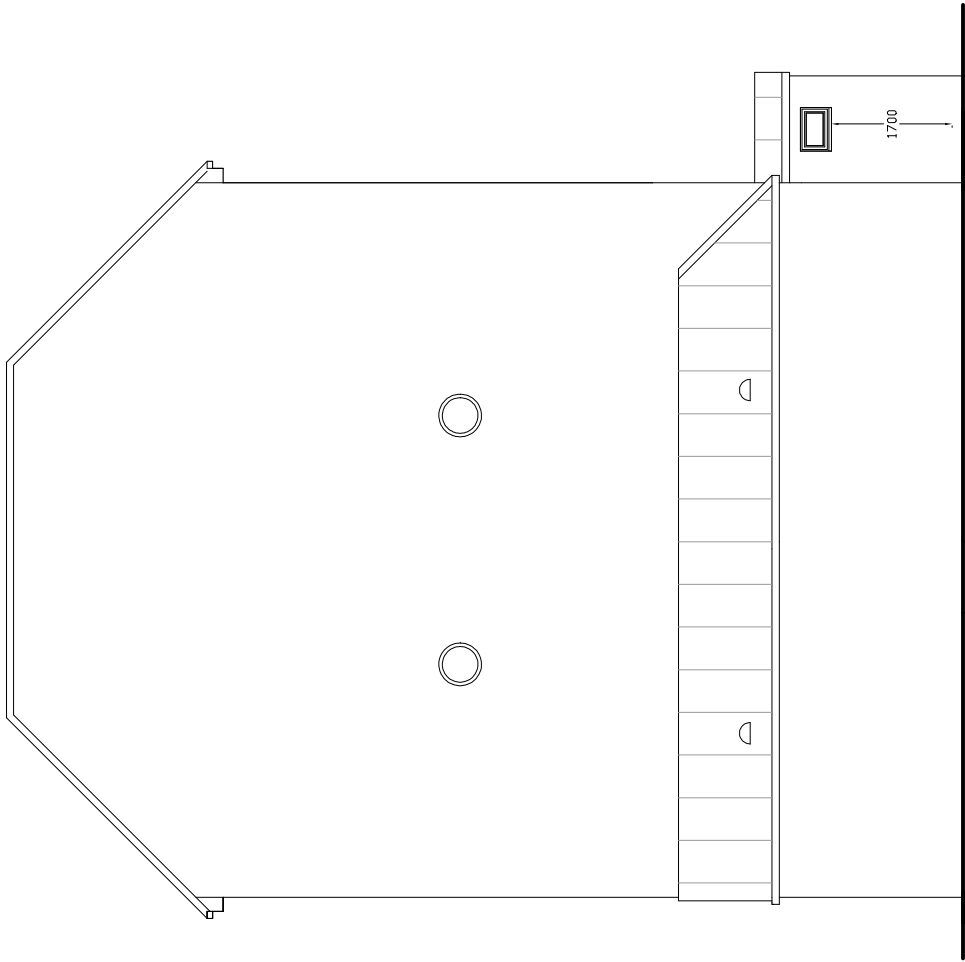

SIDE ELEVATION N

Revision	Description	Date

This drawing must not be released, loaned or copied without consent of M. Baldwin ©	
www.plansdesigned.co.uk	
Mark Baldwin (MRC, NCOB, MCAT)	
CHARTERED / SURVEYING & ARCHITECTURAL CONSULTANT	
Telephone: 01895 234456	

Client:	
Mr. & Mrs. M. Baldwin.	

Project:	
231 LONG LANE,	
HILLINGDON UB10 9JP.	

Description:	
PROPOSED FF PLAN & ELEVATION.	

Scale:	1 : 50 @ A2	Date:	July 21
--------	-------------	-------	---------

Project No:	MB / 3680 / 4	Rev.	
-------------	---------------	------	--