


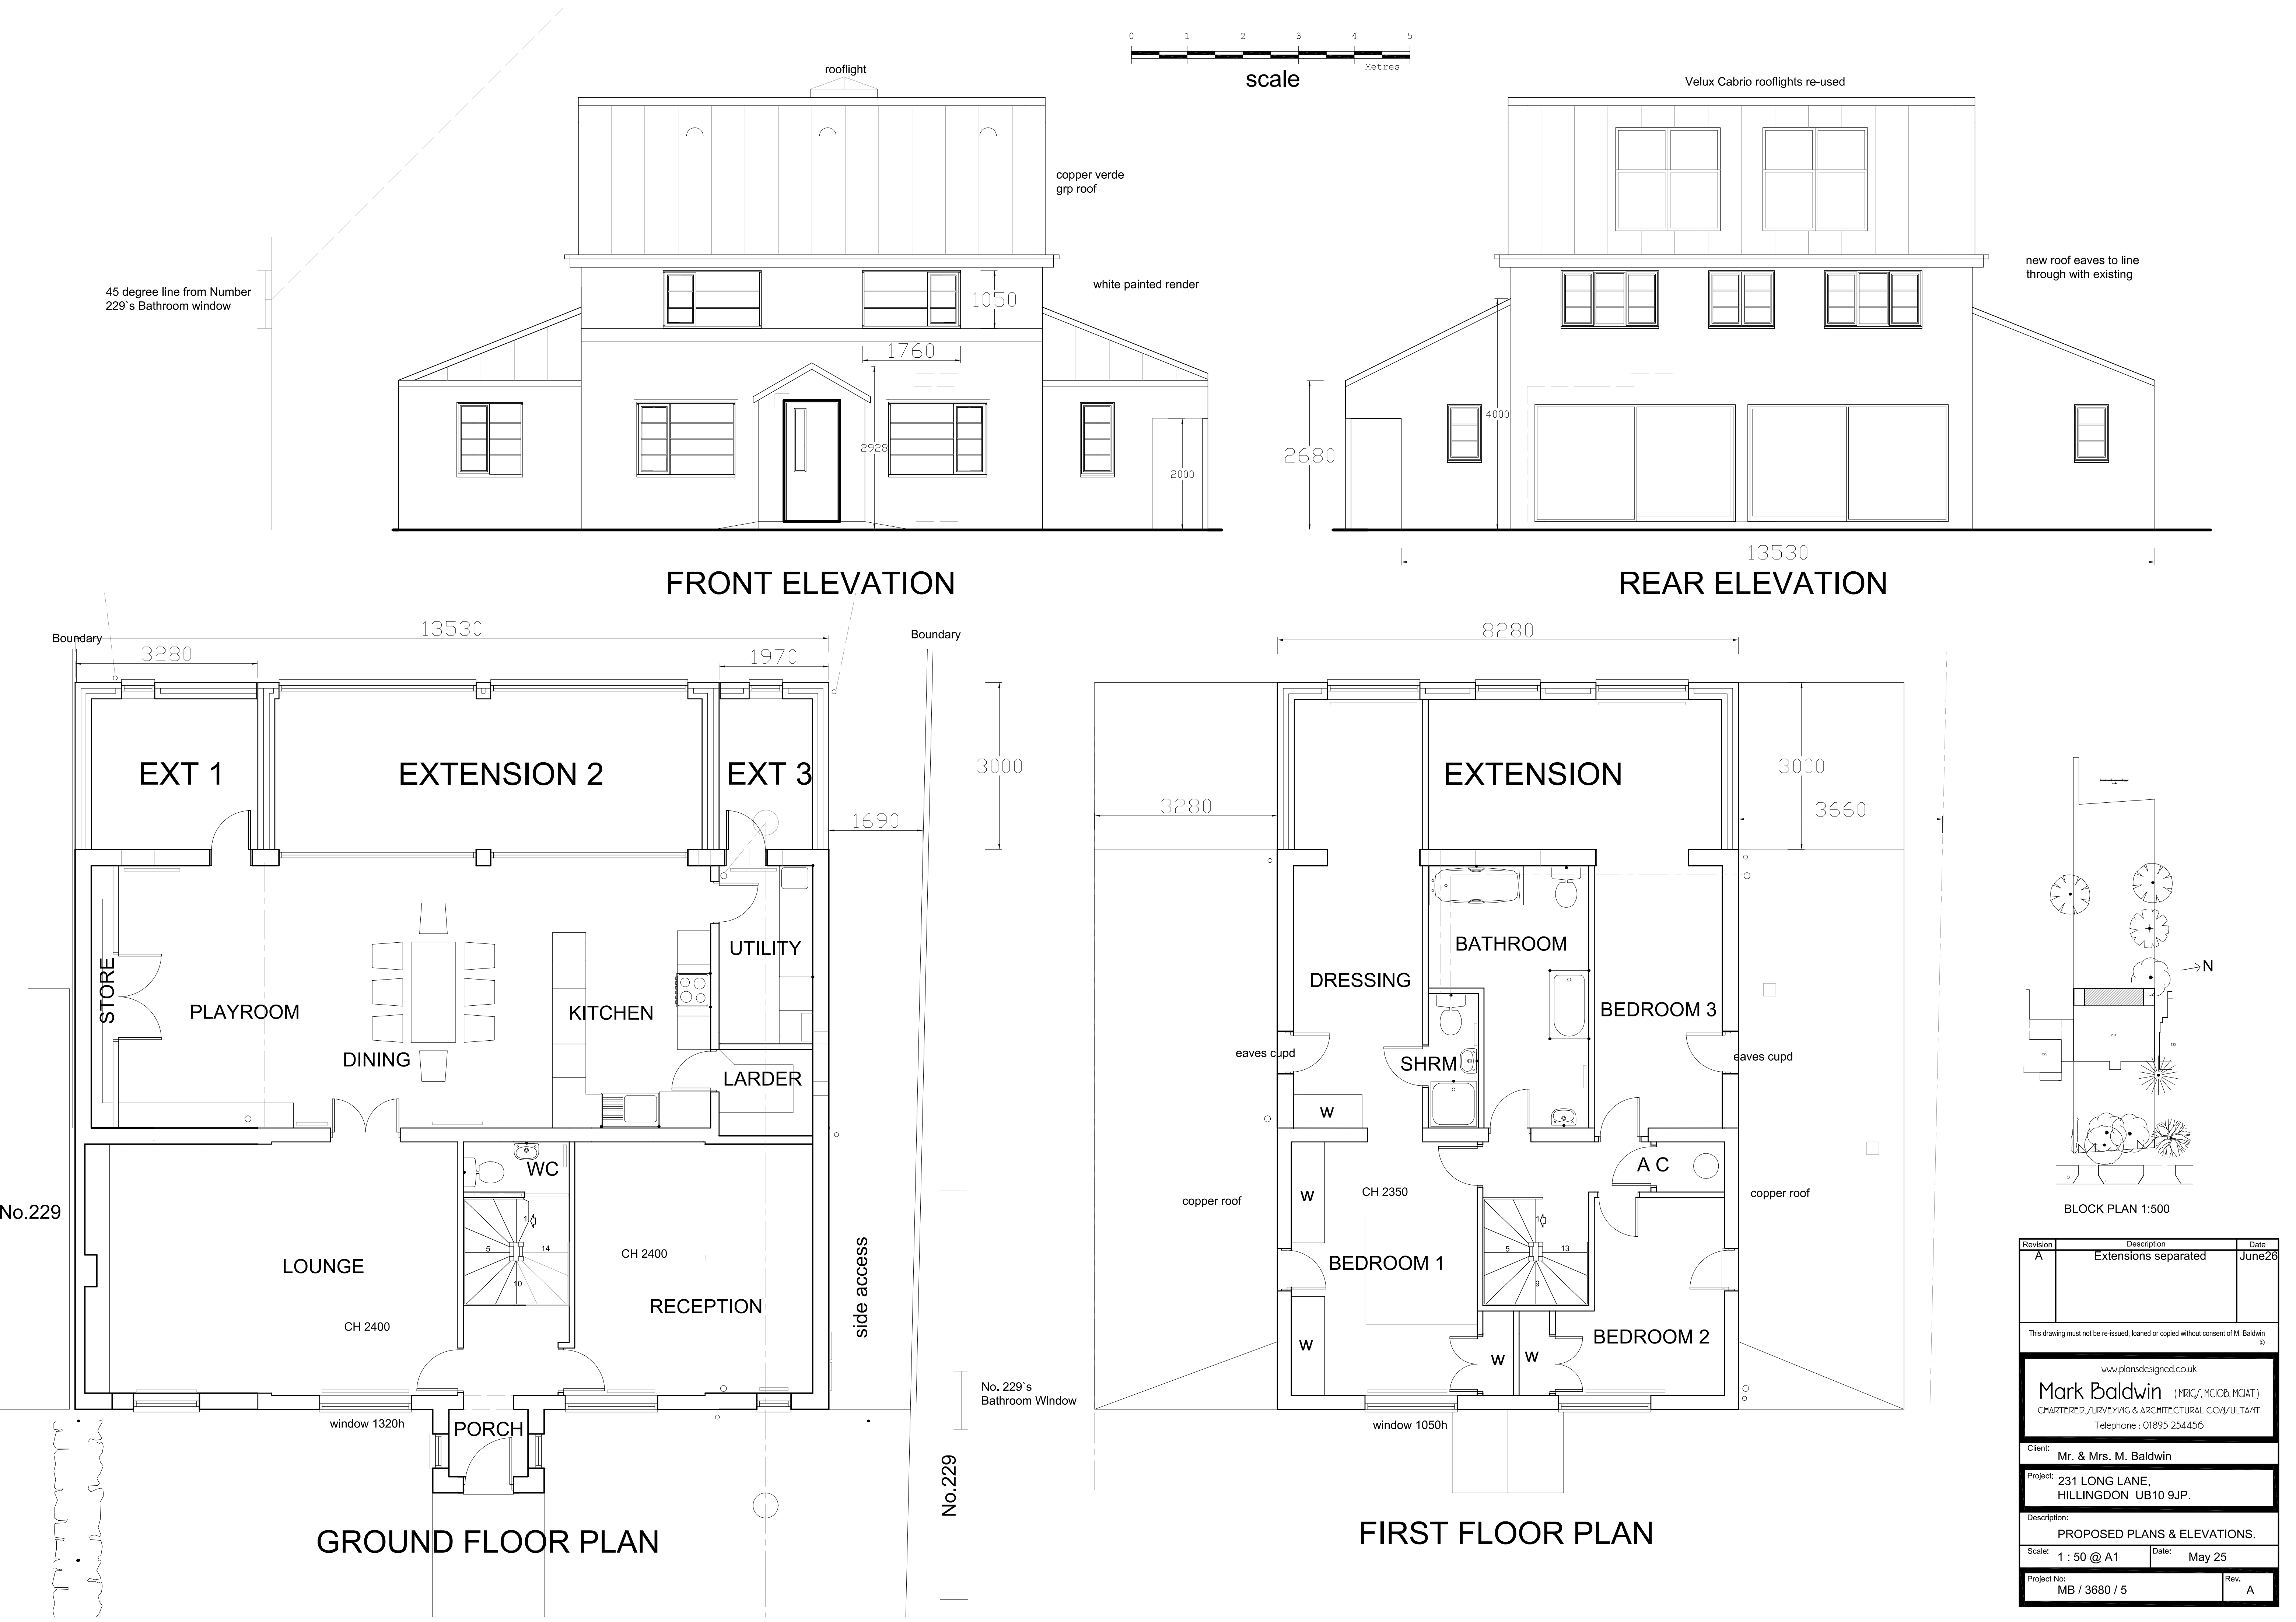

Revision	Description	Date
A	Extensions separated	June26

This drawing must not be re-issued, loaned or copied without consent of M. Baldwin ©

www.plansdesigned.co.uk	
Mark Baldwin (MRIC, MIOB, MCAT)	
CHARTERED SURVEYING & ARCHITECTURAL CONSULTANT	
Telephone : 01895 254456	
Client:	Mr. & Mrs. M. Baldwin
Project:	231 LONG LANE, HILLINGDON UB10 9JP.
Description:	PROPOSED PLANS & ELEVATIONS.
Scale:	1 : 50 @ A1
Date:	May 25
Project No:	MB / 3680 / 5
Rev.	A