
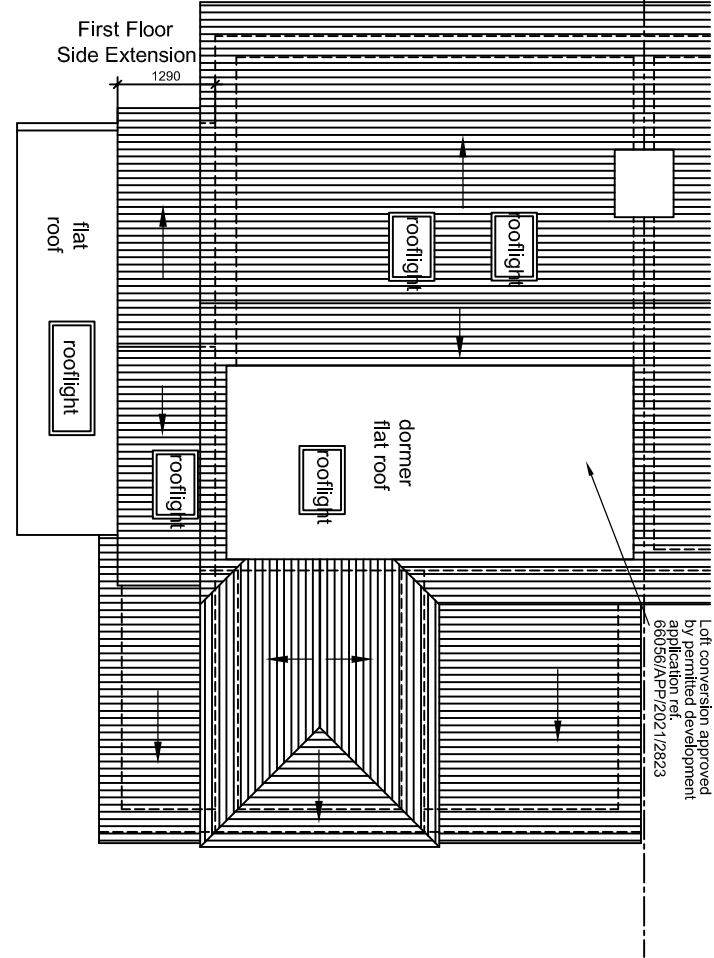


NOTES


The Contractor must verify all dimensions at the site before setting out, commencing work, or making any shop drawings. Any discrepancies must be reported to the Contract Administrator / Architect before proceeding.

This drawing to be used for estimating purposes only. The Contractor must not use this drawing for construction until the structural design has been carried out and confirmation given by Building Control that the design is acceptable. Architects drawings to be used in conjunction with the structural drawings.


DO NOT SCALE FROM THIS DRAWING.

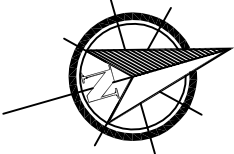


PROPOSED ROOF PLAN

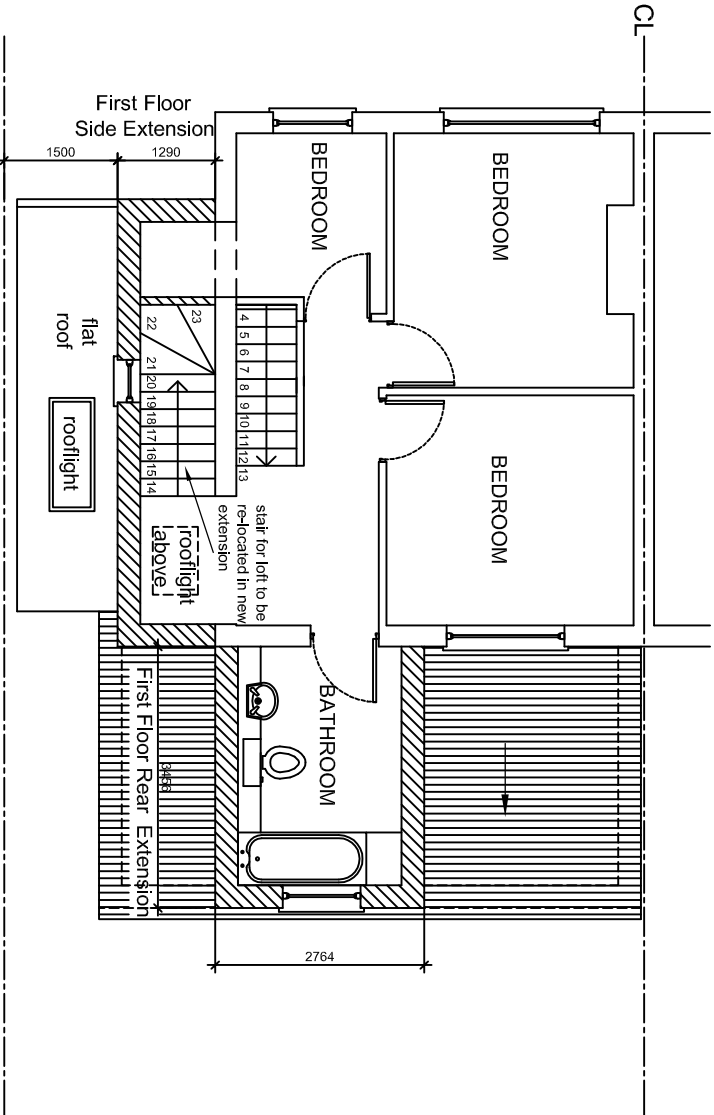

PROPOSED FIRST FLOOR PLAN

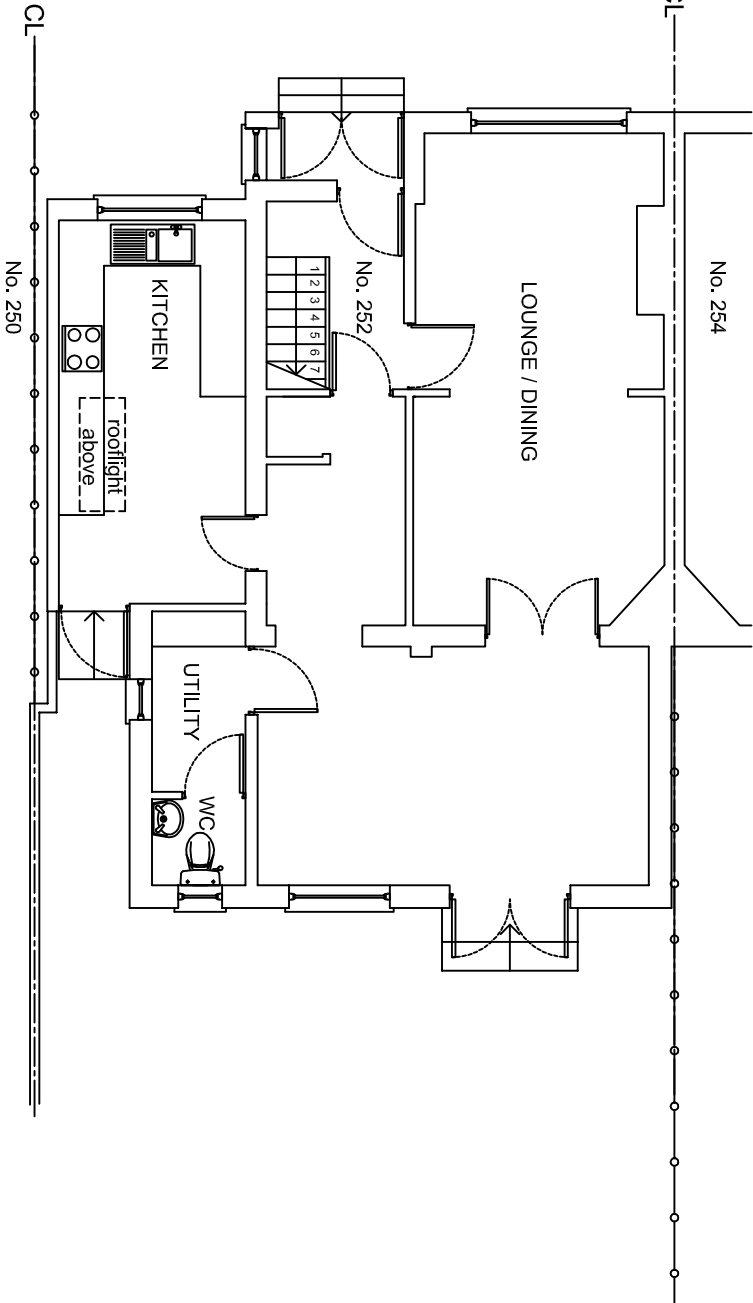

PROPOSED GROUND FLOOR PLAN

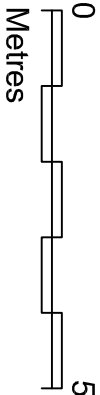

Rev	Revision notes	Initials	Date
-	-	-	-

GGC DESIGN LTD			
CHARTERED ARCHITECT			
Tel: 01895 610 932			
Mob: 07976 732 636			
g.g.callon11@btinternet.com			

PROJECT	252 LANSBURY DRIVE, HAYES UB4 8SL.		
FIRST FLOOR REAR & SIDE EXTENSIONS			

DESCRIPTION	PROPOSED GROUND, FIRST FLOOR & ROOF PLANS		
-------------	---	--	--

SCALE	DRAWN BY	CHECKED BY	DATE
1:100 @ A3	J.T. GC	GC	18/08/21
DRAWING No.	252 LDE / P1 / 04		REV.
			B