


NOTES


The Contractor must verify all dimensions at the site before setting out, commencing work, or making any shop drawings. Any discrepancies must be reported to the Contract Administrator / Architect before proceeding.

This drawing to be used for estimating purposes only. The Contractor must not use this drawing for construction until the structural design has been carried out and confirmation given by Building Control that the design is acceptable. Architect's drawings to be used in conjunction with the structural drawings.


DO NOT SCALE FROM THIS DRAWING.

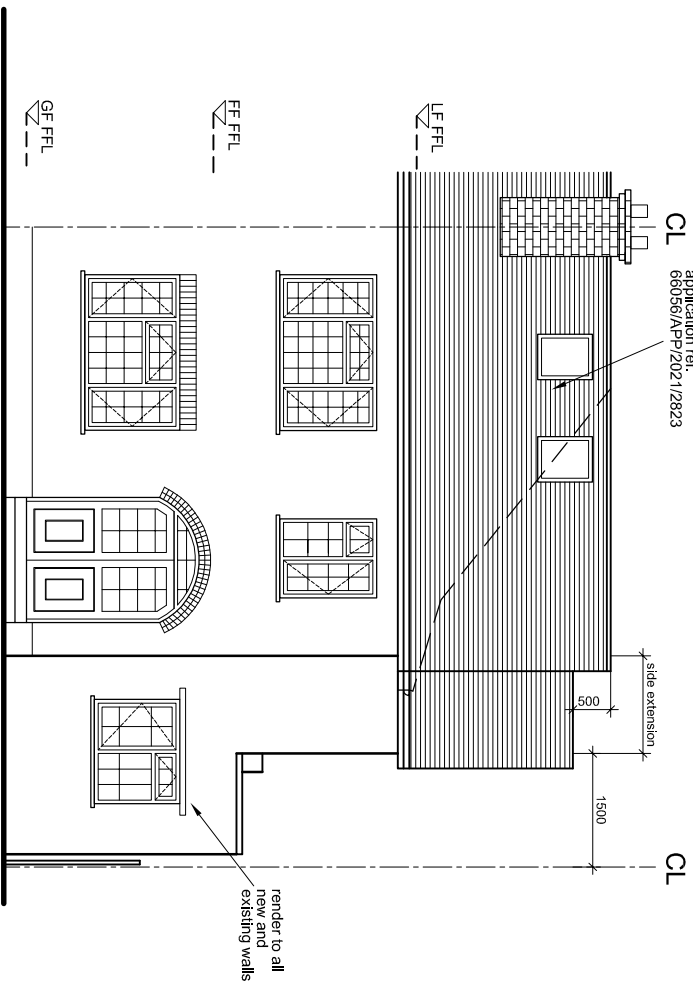


# PROPOSED FRONT ELEVATION

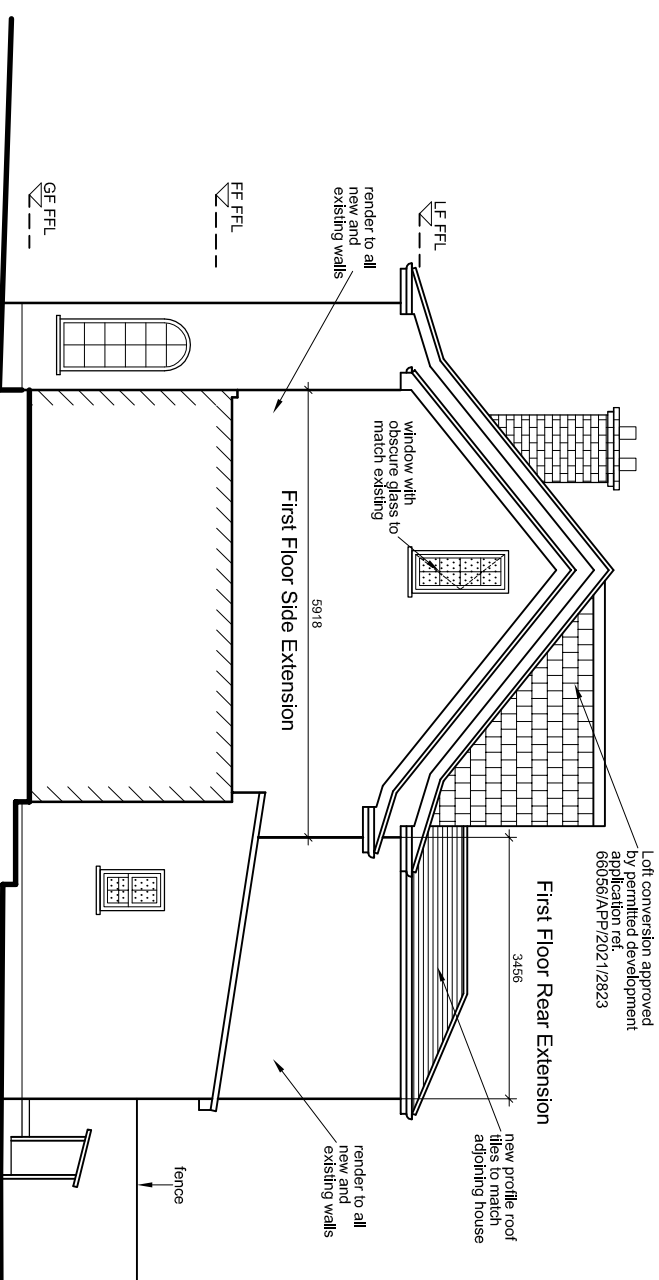


## PROPOSED SIDE ELEVATION

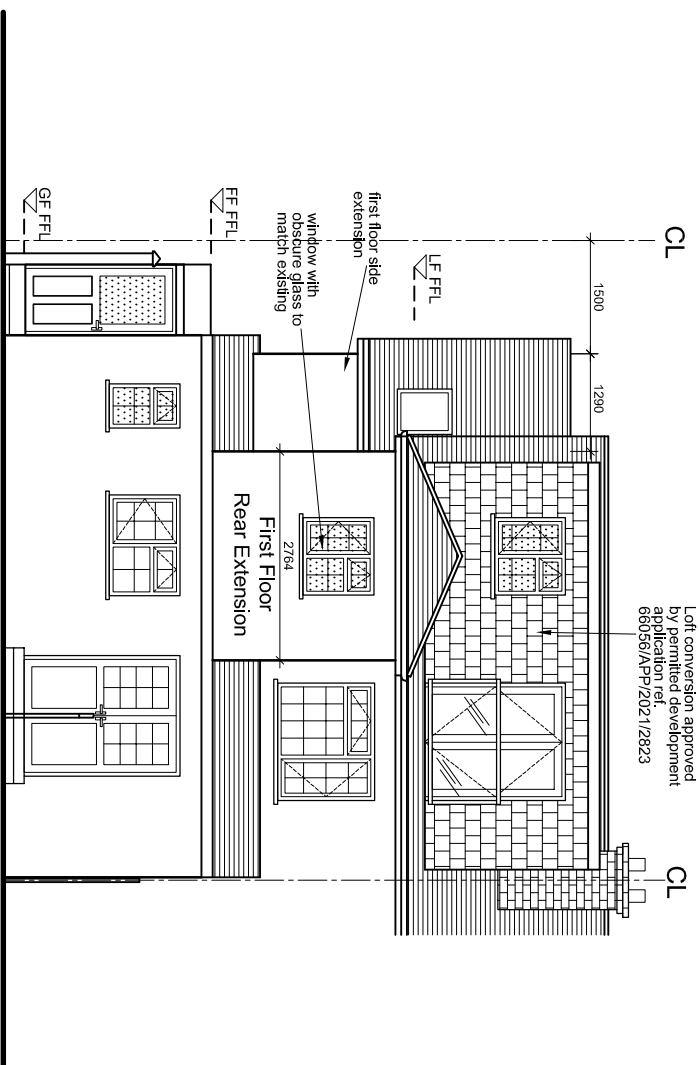

## PROPOSED REAR ELEVATION

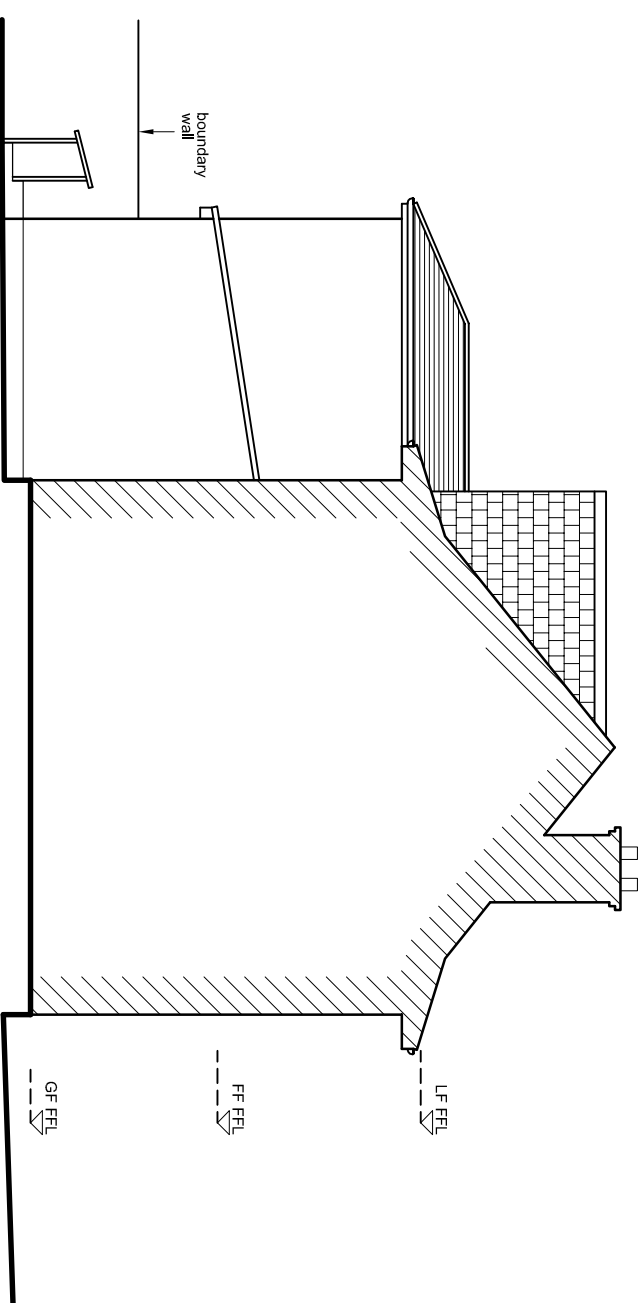

## PROPOSED SIDE ELEVATION

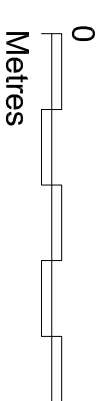

|     |                |               |
|-----|----------------|---------------|
| -   | -              | -             |
| Rev | Revision notes | Initials Date |



**GGC DESIGN LTD**  
**CHARTERED ARCHITECT**  
Tel: 01895 810 932  
Mob: 07976 732 636  
g.g.callon11@btinternet.com

PROJECT  
252 LANSBURY DRIVE, HAYES UB4 8SL  
FIRST FLOOR REAR & SIDE EXTENSIONS

## 5 PROPOSED ELEVATIONS

|            |          |            |          |
|------------|----------|------------|----------|
| SCALE      | DRAWN BY | CHECKED BY | DATE     |
| 1:100 @ A3 | JT, GC   | GC         | 18/08/21 |

252 LDE / P1 / 06