


NOTES


The Contractor must verify all dimensions at the site before setting out, commencing work, or making any shop drawings. Any discrepancies must be reported to the Contract Administrator / Architect before proceeding.

This drawing to be used for estimating purposes only. The Contractor must not use this drawing for construction until the structural design has been carried out and confirmation given by Building Control that the design is acceptable. Architect's drawings to be used in conjunction with the structural drawings.


DO NOT SCALE FROM THIS DRAWING.

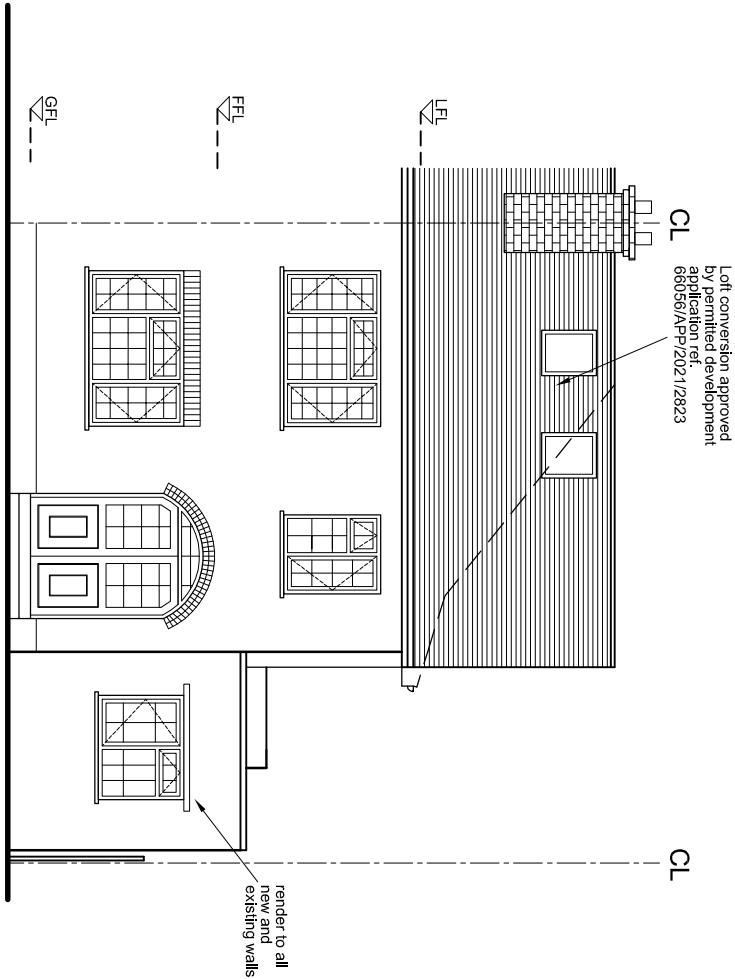


PROPOSED FRONT ELEVATION

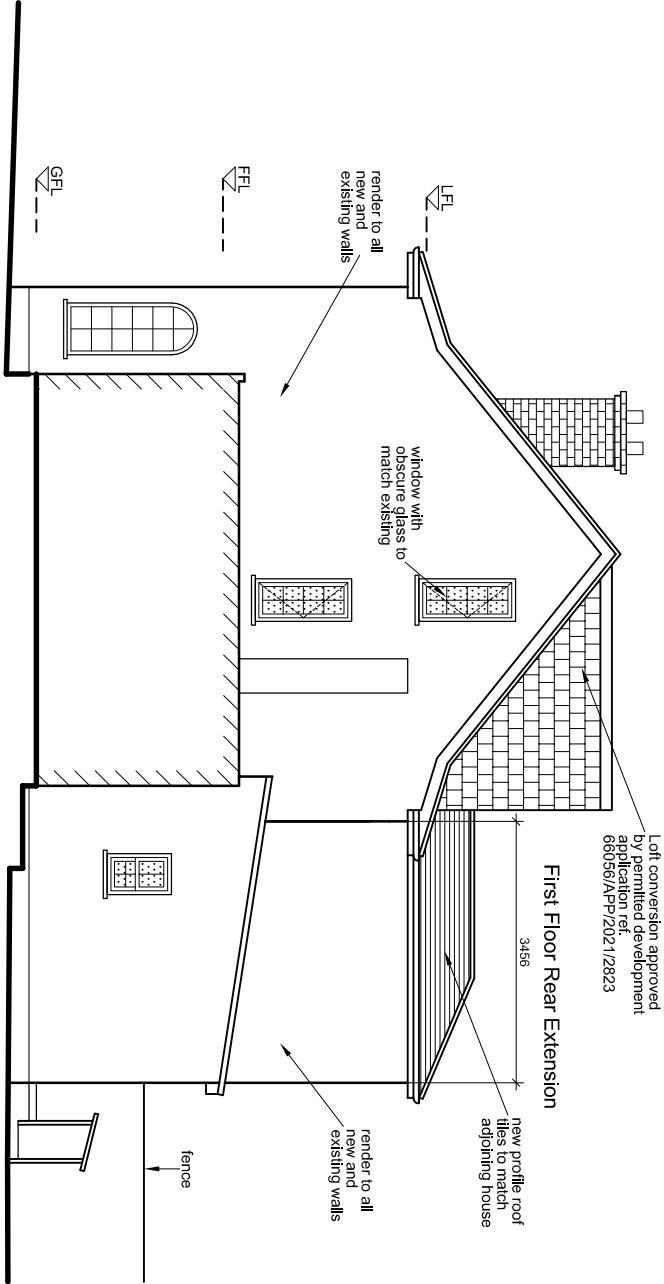


PROPOSED SIDE ELEVATION

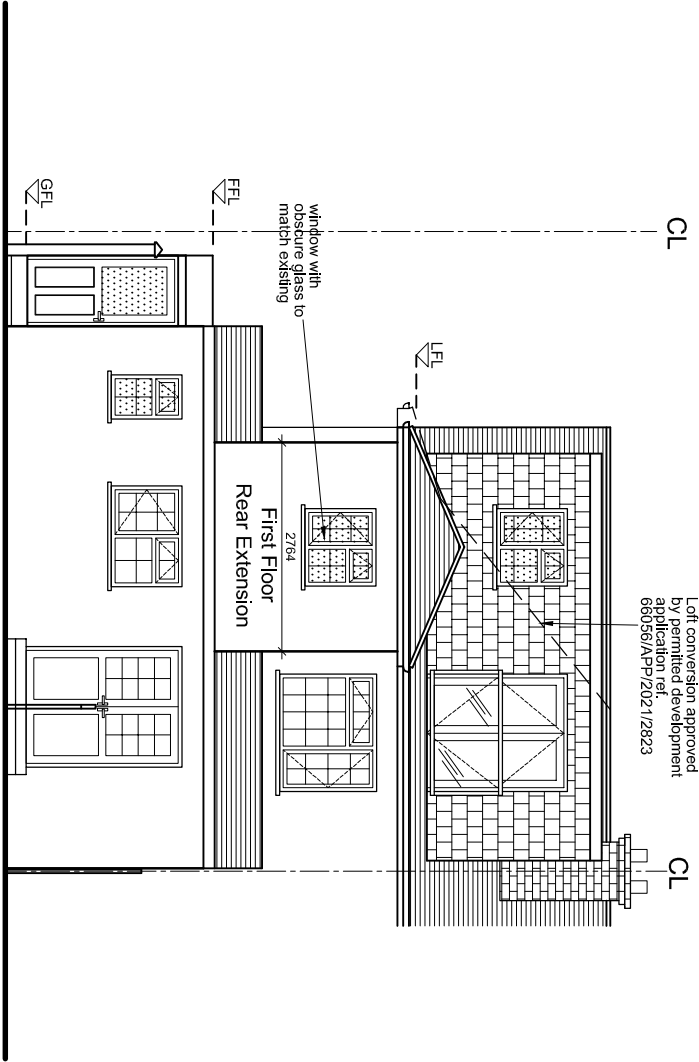

PROPOSED REAR ELEVATION

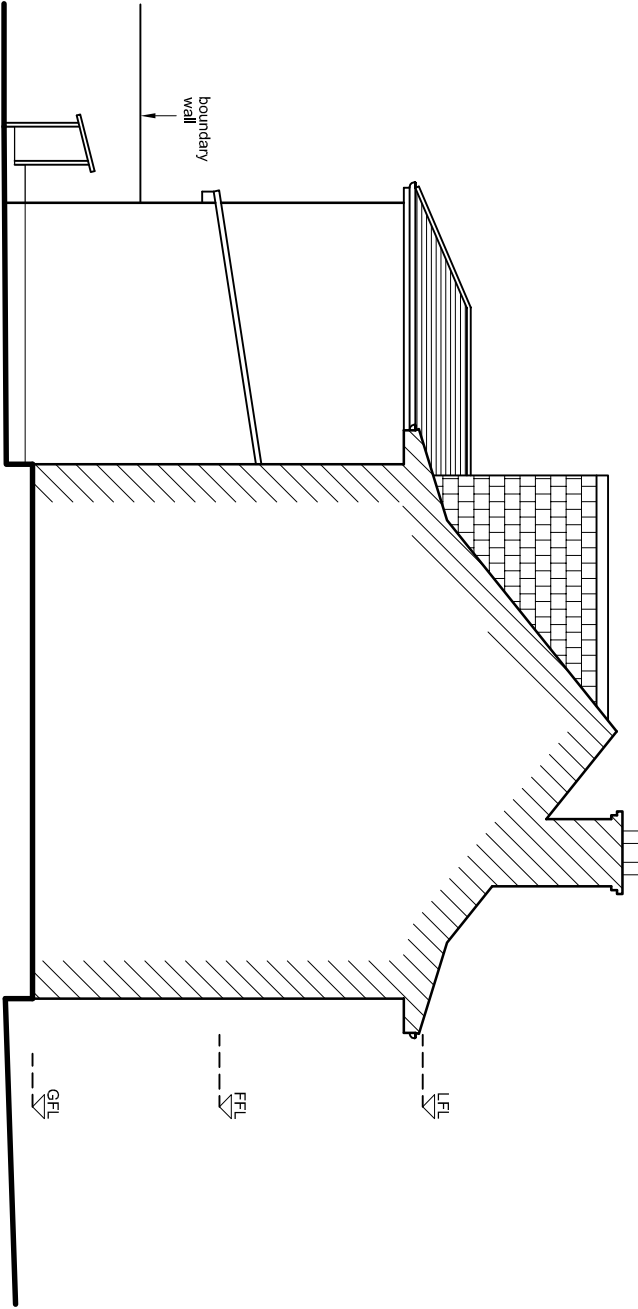

PROPOSED SIDE ELEVATION

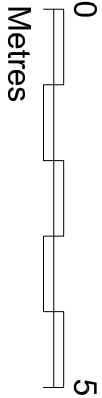

Revision notes				Initials	Date
-	-	-	-	-	-
Revision notes					
Rev					
 GGC DESIGN LTD CHARTERED ARCHITECT Tel: 01895 610 932 Mobile: 07976 732 636 g.g.c@btinternet.com					
PROJECT					
252 LANSBURY DRIVE, HAYES UB4 8SL					
FIRST FLOOR REAR EXTENSION					
DESCRIPTION					
PROPOSED ELEVATIONS					
SCALE	DRAWN BY	CHECKED BY	DATE		
1:100 @ A3	JT, GC	GC	18/08/21		
DRAWING No.					REV.
252 LDE / P1 / 06					C