





#1

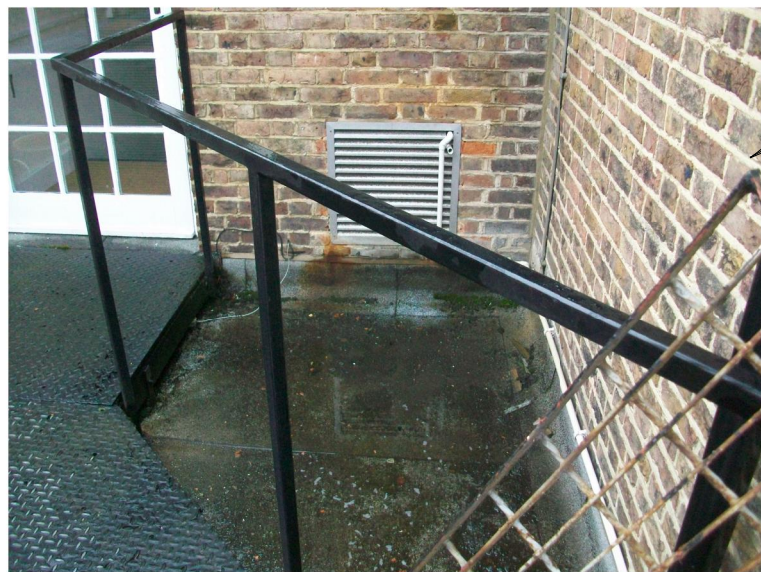


#2

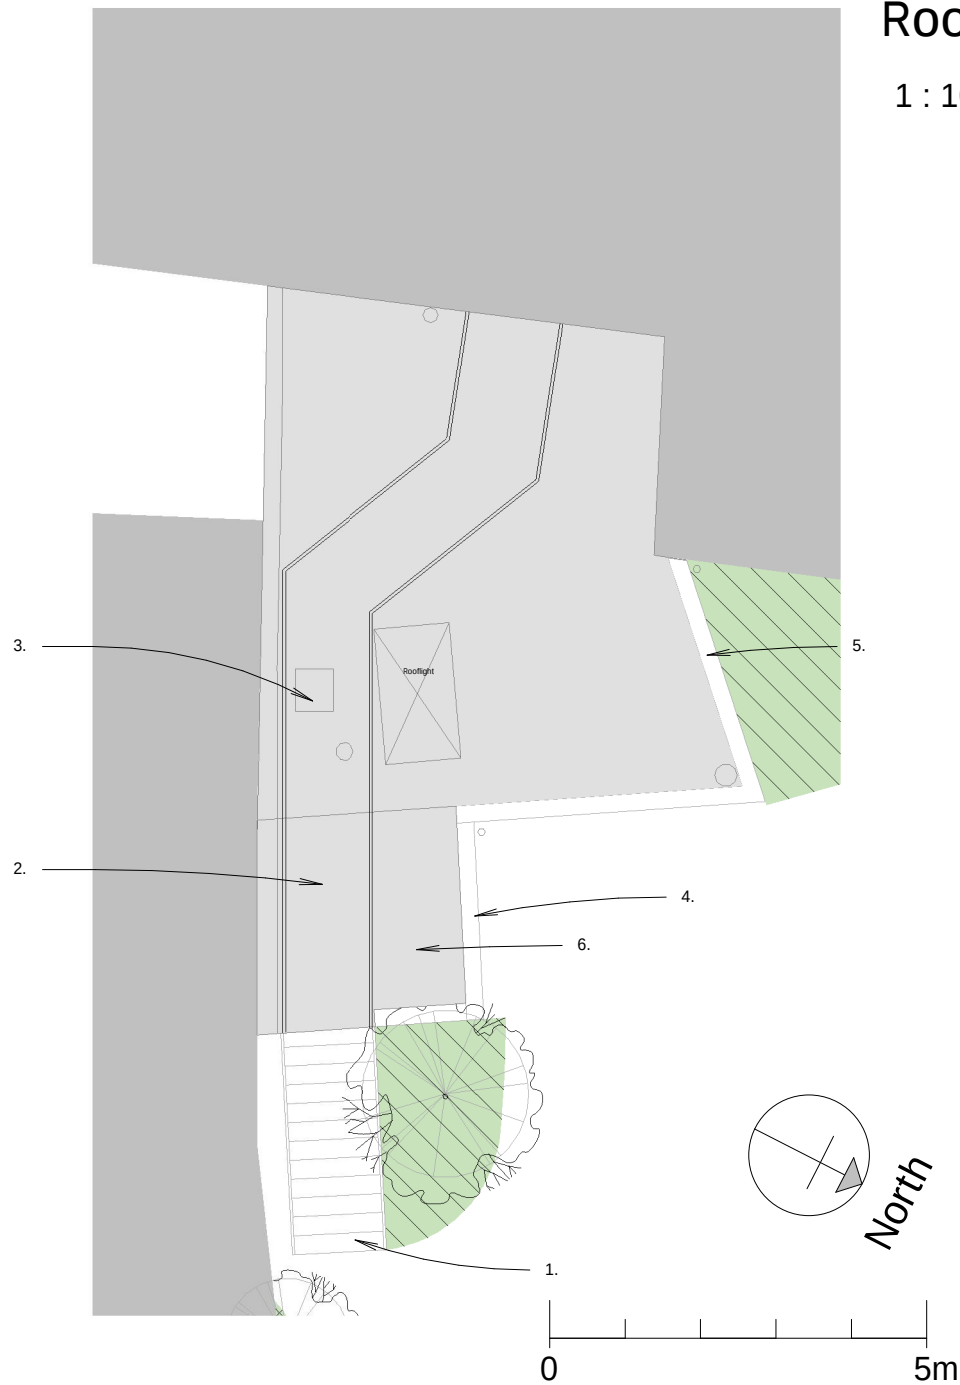

Roof Plan existing building and bicycle store

1 : 100

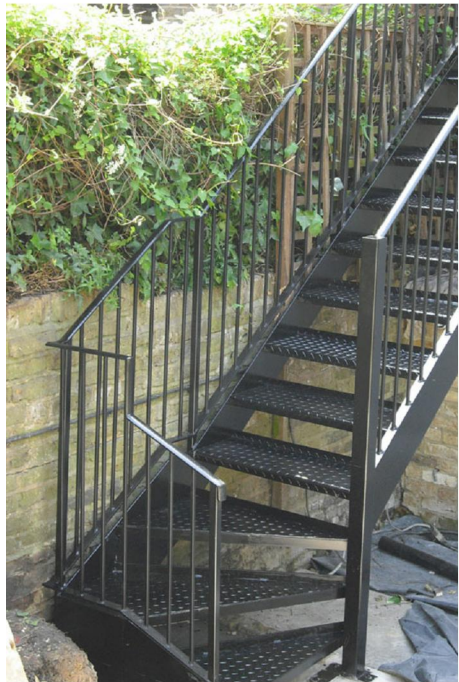

#3

New galvanised steel staircase with balustrade similar design to the staircase in picture #3

- Polyester powder coated in RAL colour 7024 -graphite grey to match the metal coping of the bike store.

KEY

1. Galvanised steel staircase with balustrade - Polyester powder coated in RAL colour 7024 - graphite grey to match the metal coping.
2. New galvanised steel deck and balustrade (similar to the existing see picture #1 and #2) Polyester powder coated in RAL colour 7024 -graphite grey to match the metal coping.
3. Re-locate the existing vents to allow for the fire escape
4. New build bike store as per detailed drawing 8013
5. Existing wall with new brick leaf as per drawing 8014
6. Single ply roof membrane
7. New build rear wall as per detailed drawing 8014

3D View staircase

EDGE ARCHITECTURE	Drawn by	Author	Land R/O 122/123 High Street, Uxbridge, UB8 1JT Staircase and balustrade to LB detail	1216 8009
	Format	A3		
	Scale	1 : 100		
	Revision	05/11/2015		