


© ARCHITECT'S COPYRIGHT RETAINED

GENERAL NOTES

1 All dimensions to be checked on site.
2 Use figured dimensions only. Queries to be directed to the Architect.
3 Refer to Structural Engineer's drawings for details relating to structure
4 Any discrepancies between the Architect's drawings and those by any other party to be reported immediately.
5 All drawings are not for construction unless explicitly marked for this purpose.

GENERAL NOTES ON MATERIALS

Materials to comply with appropriate British Standards or Agreement Certificate stamped and independently certified or otherwise to show their suitability. Materials should be in accordance with BS8000 series of documents and other accepted good practice (e.g. Quality assured to ISO9000).

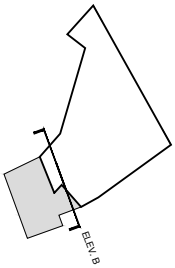

P01		10.06.20		PLANNING ISSUE	
rev	date		amendment		
SCDA SODA Nine Compton Courtyard 40 Compton Street London EC1V 0BD hello@sodastudio.co.uk sodastudio.co.uk					
job title					
HIGH STREET UXBRIDGE					
PALACE CAPITAL PLC					
drawing title					
GENERAL ARRANGEMENT					
EXISTING ELEVATION B					
status	PLANNING		drawing no.	revision	
scale	1:100 @A3 1:50 @A1		151	P01	
job no.	A295				

