

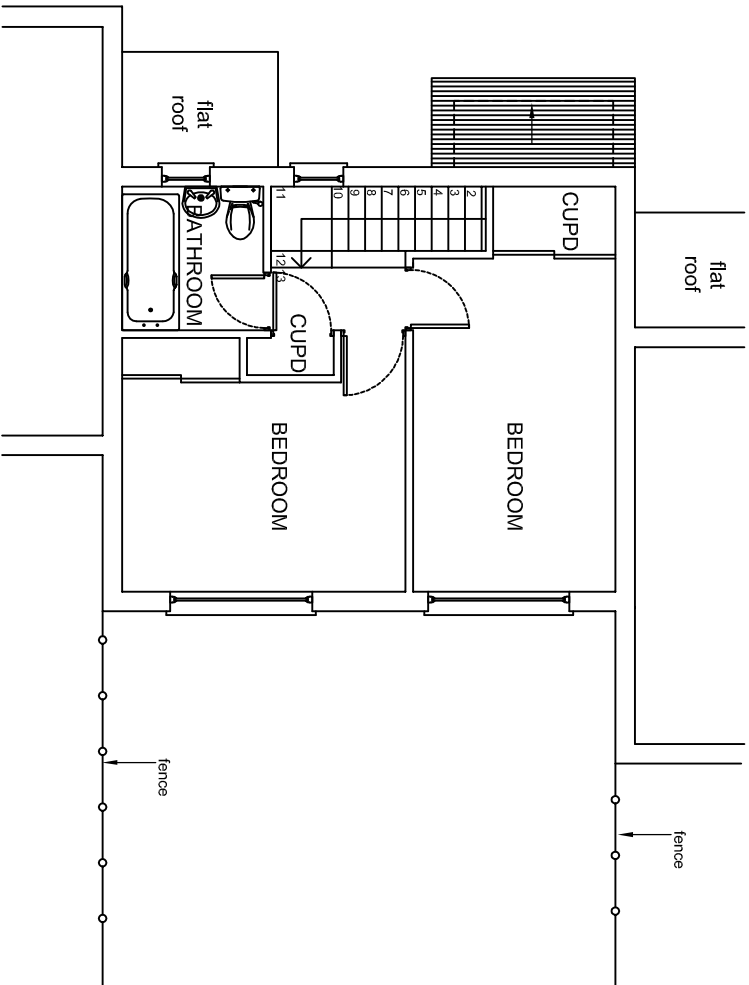


NOTES


The Contractor must verify all dimensions at the site before setting out. Any discrepancies or errors must be reported to the Contract Administrator before proceeding.
DO NOT SCALE FROM THIS DRAWING

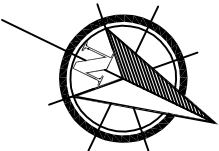


EXISTING FIRST FLOOR PLAN

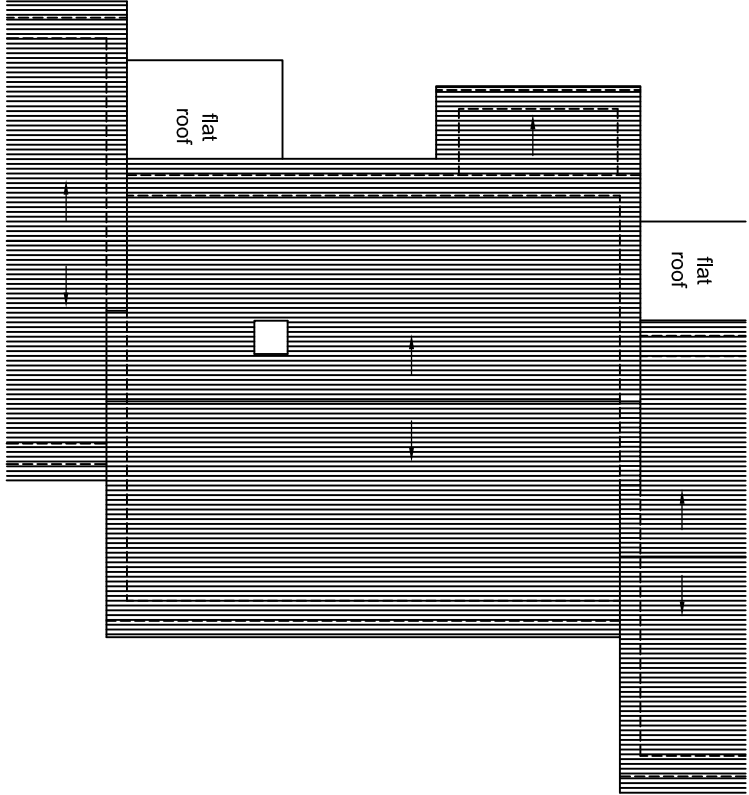

EXISTING ROOF PLAN

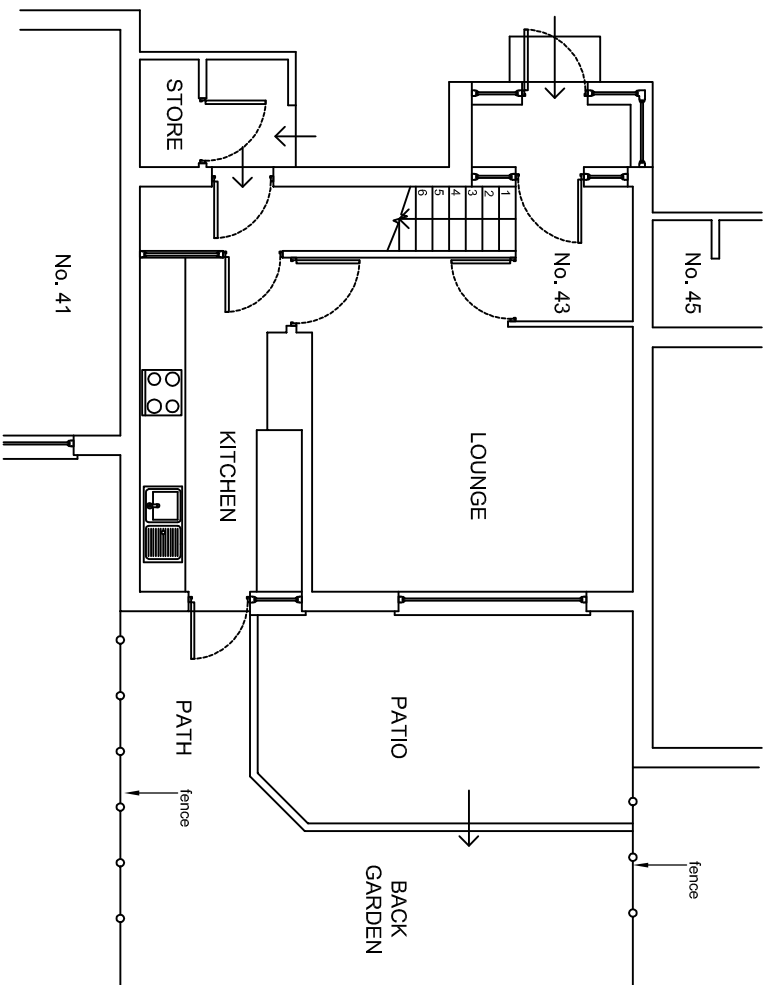

EXISTING GROUND FLOOR PLAN

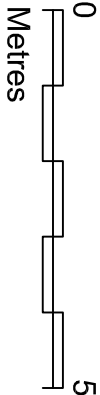

Rev	Revisions notes	Initials	Date
-	-	-	-



GGC DESIGN LTD
CHARTERED ARCHITECT
Tel: 01895 251323
Mob: 07976 732636
g.g.callon11@btinternet.com

PROJECT
43 SAUNDERS ROAD, UXBRIDGE UB10 0RL
CONVERSION OF EXTERNAL STORE INTO TOILET
& ADDITIONAL NEW WINDOW

DESCRIPTION
EXISTING GROUND, FIRST FLOOR & ROOF PLANS

SCALE	DRAWN BY	CHECKED BY	DATE
1:100 @ A3	JT	GC	17/10/20
DRAWING NO.	REV.		

43 SR / P2 / 03