


EXISTING GROUND FLOOR PLAN


NOTES

The Contractor must verify all dimensions at the site before setting out. Any discrepancies between the drawings and the actual site conditions must be reported to the Contract Administrator before proceeding.


DO NOT SCALE FROM THIS DRAWING

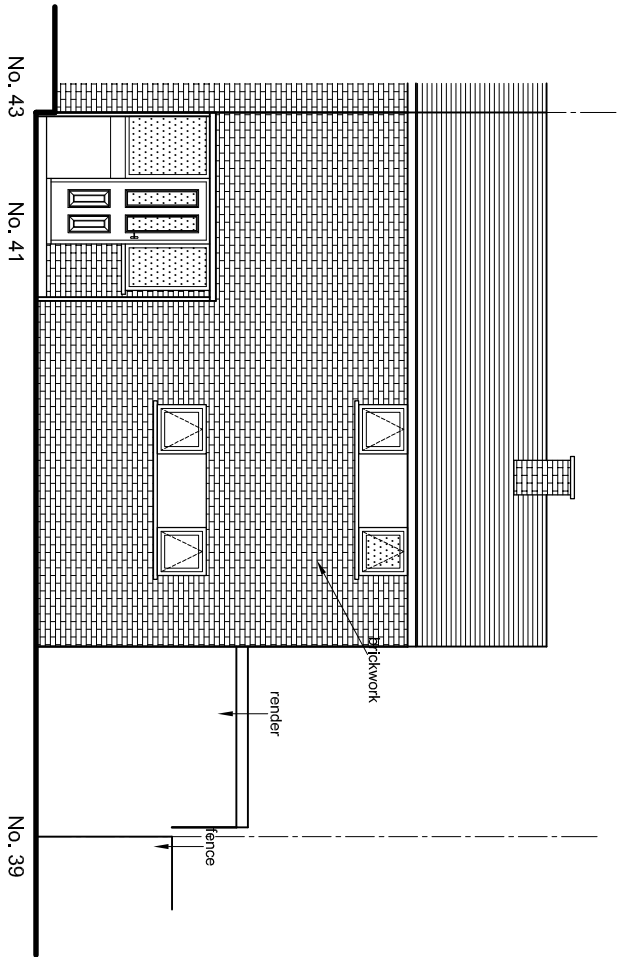


EXISTING FRONT ELEVATION

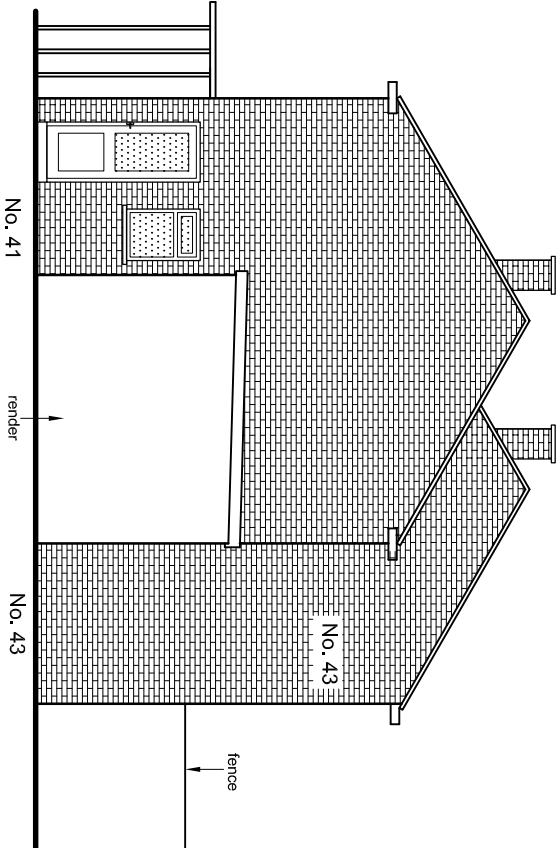

EXISTING SIDE ELEVATION

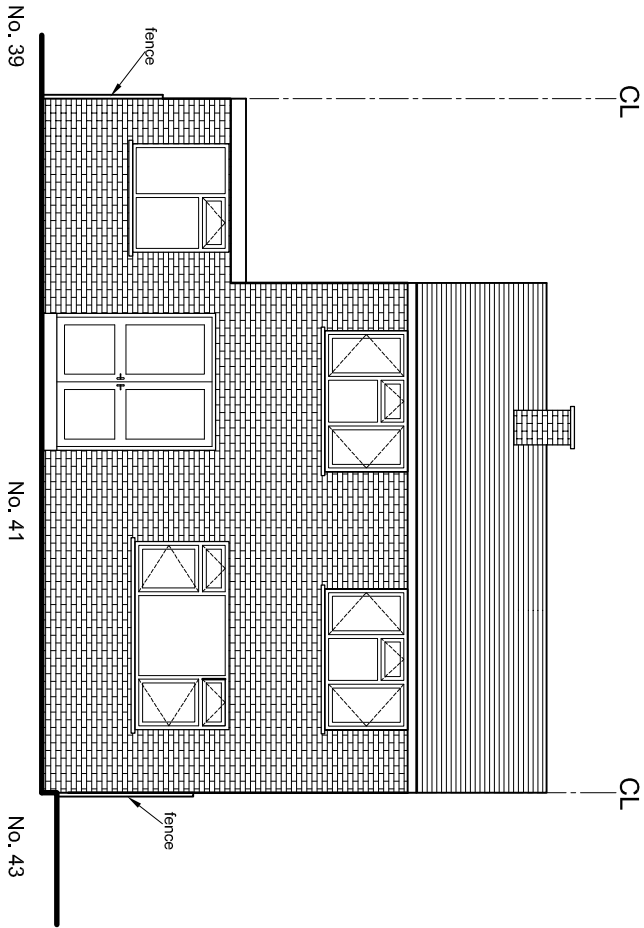

EXISTING REAR ELEVATION

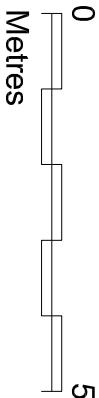

Revision notes				-	-
Rev		Initials	Date		
 GDC DESIGN LTD CHARTERED ARCHITECT Tel: 01895 251323 Mob: 07976 732636 g.g.callon11@btinternet.com					
PROJECT					
41 SAUNDERS ROAD, UXBRIDGE UB10 0RL					
NEW REAR EXTENSION					
DESCRIPTION					
EXISTING ELEVATIONS					
SCALE	DRAWN BY	CHECKED BY	DATE		
1:100 @ A3	JT	GC	13/04/21		
DRAWING No.				REV.	
41 SR / C / 05				A	