

43 Deane Way


41 Deane Way

39 Deane Way


39 Deane Way

41 Deane Way

43 Deane Way

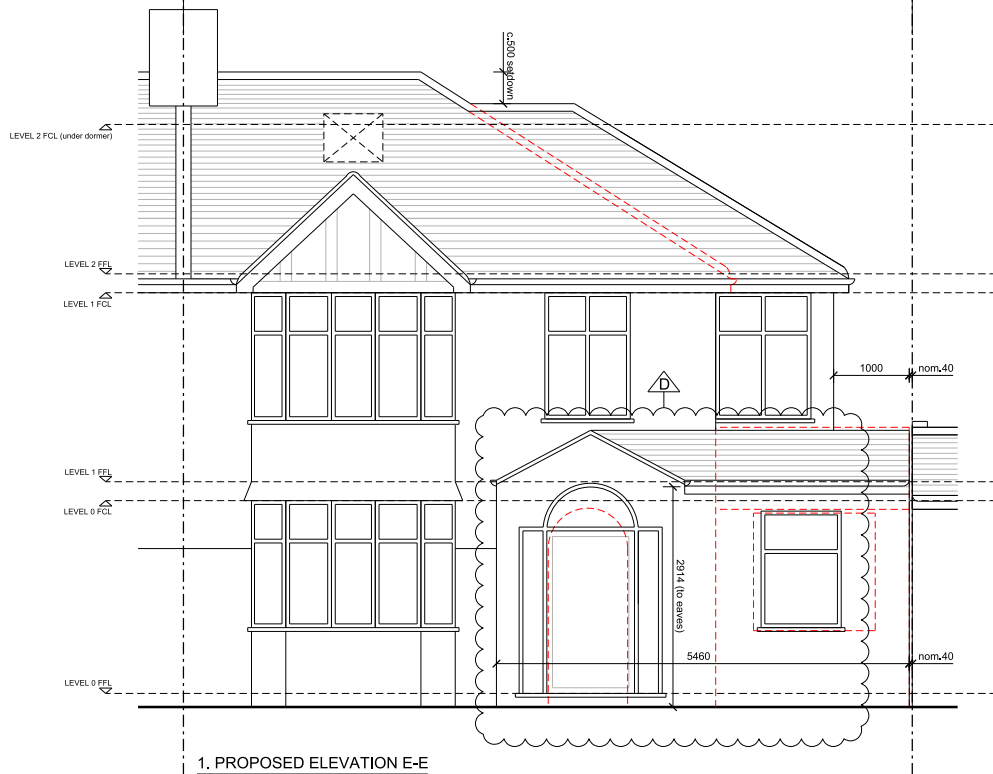

1. PROPOSED ELEVATION E-E

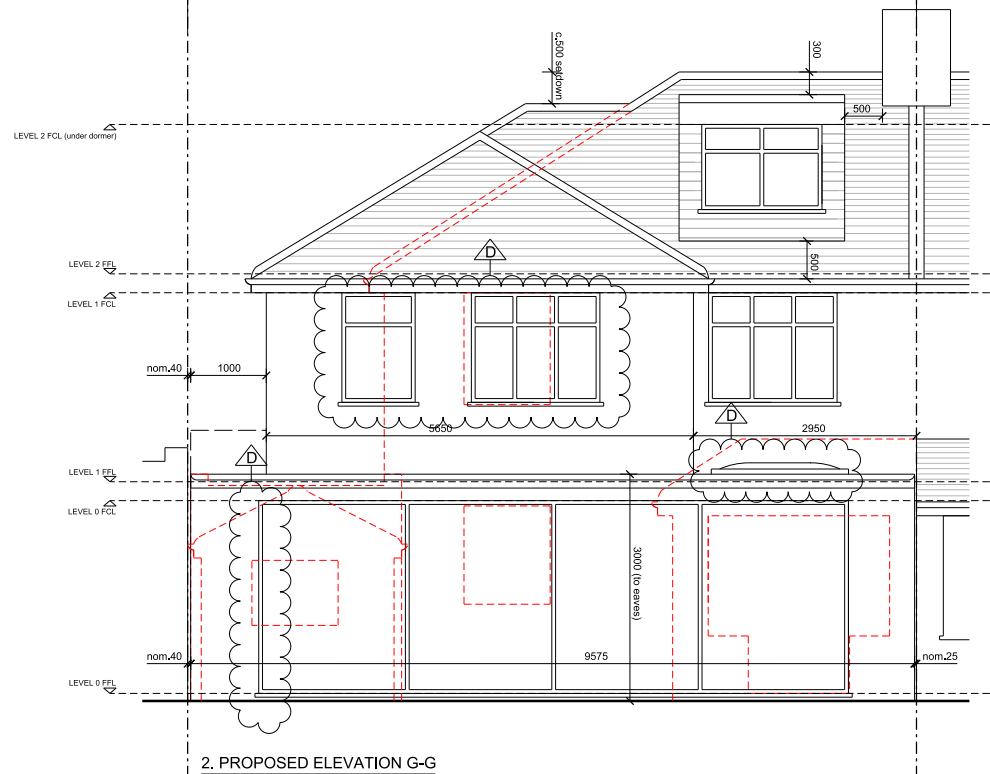

2. PROPOSED ELEVATION G-G

SCALE



Revision	Date	Notes
A	11.01.19	DRAWING REVISED TO LOCAL AUTHORITY PRE-APP COMMENTS
B	02.12.19	DRAWING AMENDED TO CLIENT COMMENTS TO FACILITATE LOFT CONVERSION
C	28.10.20	DRAWING REVISED TO CLIENT COMMENTS
D	26.11.20	DRAWING REVISED TO CLIENT COMMENTS

THIS DRAWING AND THE INFORMATION CONTAINED THEREIN IS THE PROPERTY OF SH CONSULTING LTD AND MAY NOT BE REPRODUCED WITHOUT PERMISSION.

ALL DIMENSIONS, LEVELS, SLOPES, POSITIONS AND LOCATIONS OF PARTICULARS INDICATED ON DRAWINGS ARE TO BE VERIFIED ON SITE PRIOR TO ENGAGING WORKS. ANY DISCREPANCIES MUST BE REPORTED TO THE DESIGNER/SUPPLIER/ENGINEER OR RESPONSIBLE PERSONS IMMEDIATELY.

Client		Mr + Mrs PATEL	
Project		41 DEANE WAY, RUISLIP, HA4 8SX	
Drawing title		PROPOSED ELEVATIONS (E-E / G-G)	
Drawing no.	Scale	Revision	Date
DW41-105	1:50@A2 / 1:100@A4	D	12.18