



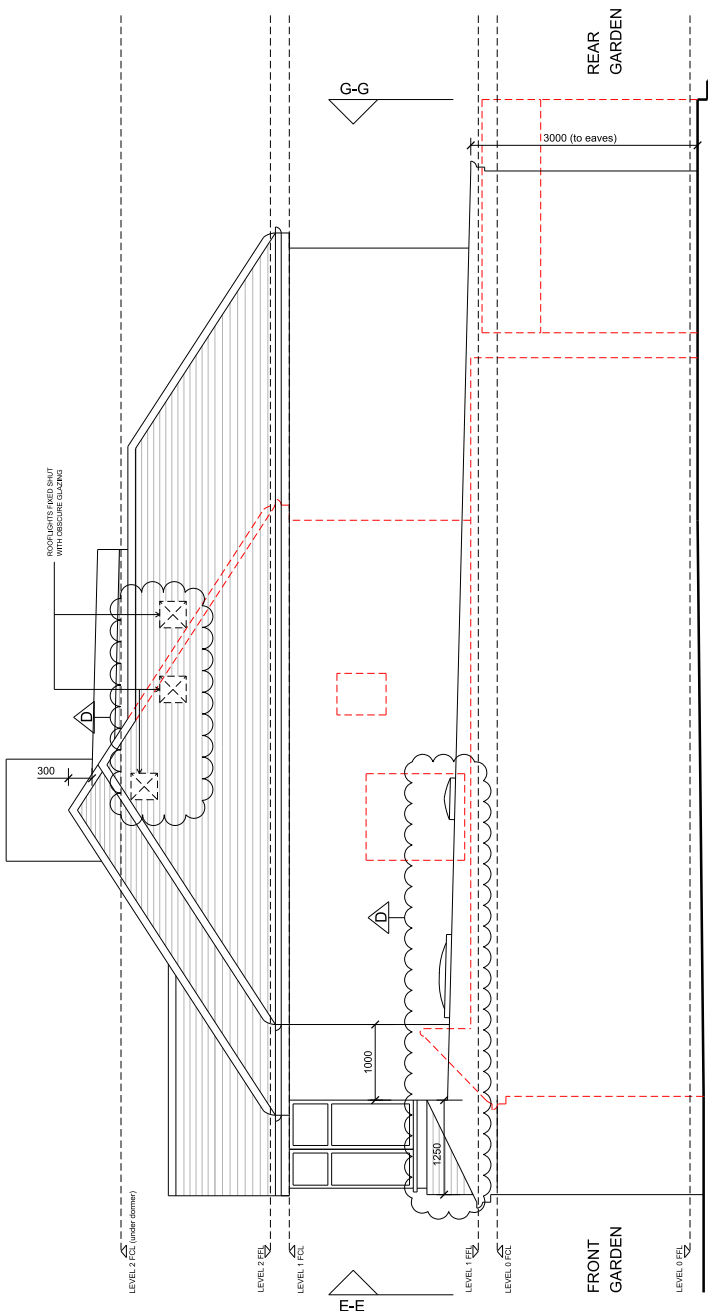

1. PROPOSED ELEVATION (F-F)

NEW REAR DORMER ADDITION
TO PROPOSAL ALREADY
CONSENTED VIA APPEAL REF:
66320/APP/2019/721

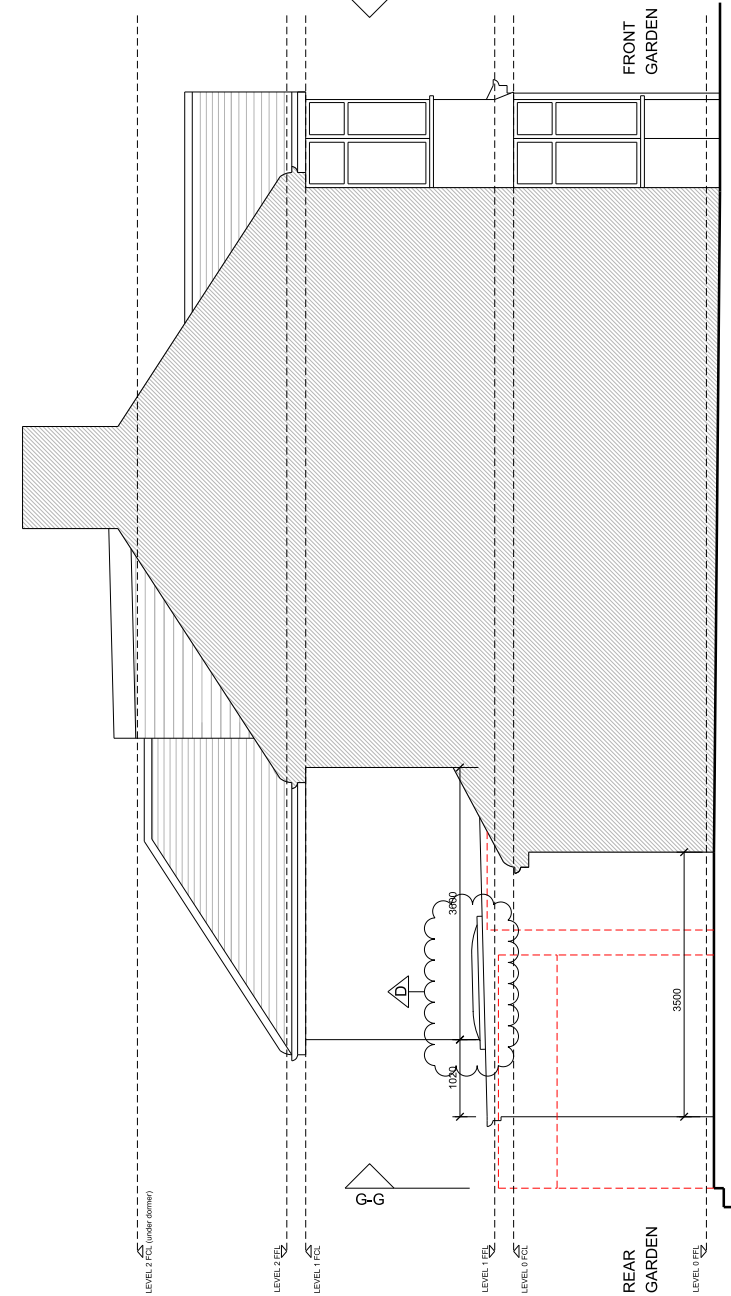

2. PROPOSED ELEVATION (H-H)



Revision	Date	Notes	Client
A	11.01.19	500000 DENOTES EXISTING WALLS	Mr + Mrs PATEL
B	02.12.19	DRAWING REVISED TO LOCAL AUTHORITY PRE-APP COMMENTS	Project
C	28.10.20	DRAWING AMENDED TO CLIENT COMMENTS TO FACILITATE LOFT CONVERSION	41 DEANE WAY, RUISLIP, HA4 8SX
D	30.11.20	DRAWING REVISED TO CLIENT COMMENTS	Drawing title
		DRAWING REVISED TO CLIENT COMMENTS	PROPOSED ELEVATIONS (F-F / H-H)
			Drawing no.
			DW41-106
			Scale
			1:50@A2 / 1:100@A4
			Revision
			D
			Date
			12.18

THIS DRAWING AND THE INFORMATION CONTAINED THEREIN IS THE PROPERTY OF SH2 CONSULTING LTD AND MAY NOT BE REPRODUCED WITHOUT PERMISSION.

ALL DIMENSIONS, LEVELS, SLOPES, POSITIONS AND LOCATIONS OF PARTS ARE INDICATED ON DRAWINGS ARE TO BE VERIFIED ON SITE PRIOR TO ENGAGING WORK. ANY DISCREPANCIES MUST BE REPORTED TO THE DESIGNER/SUPPLIER/ENGINEER OR RESPONSIBLE PERSONS IMMEDIATELY.