
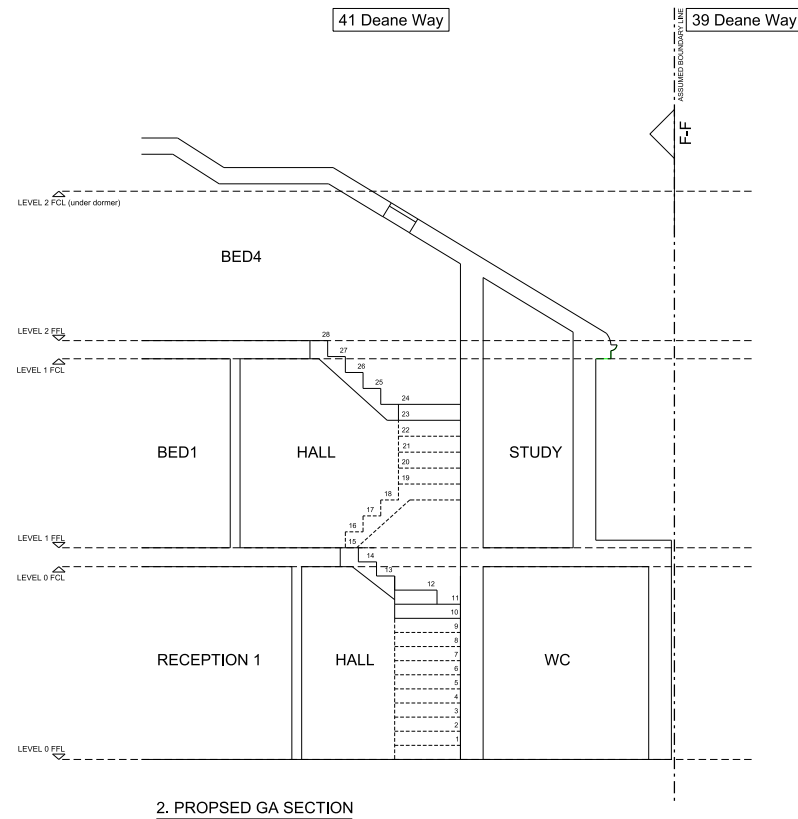


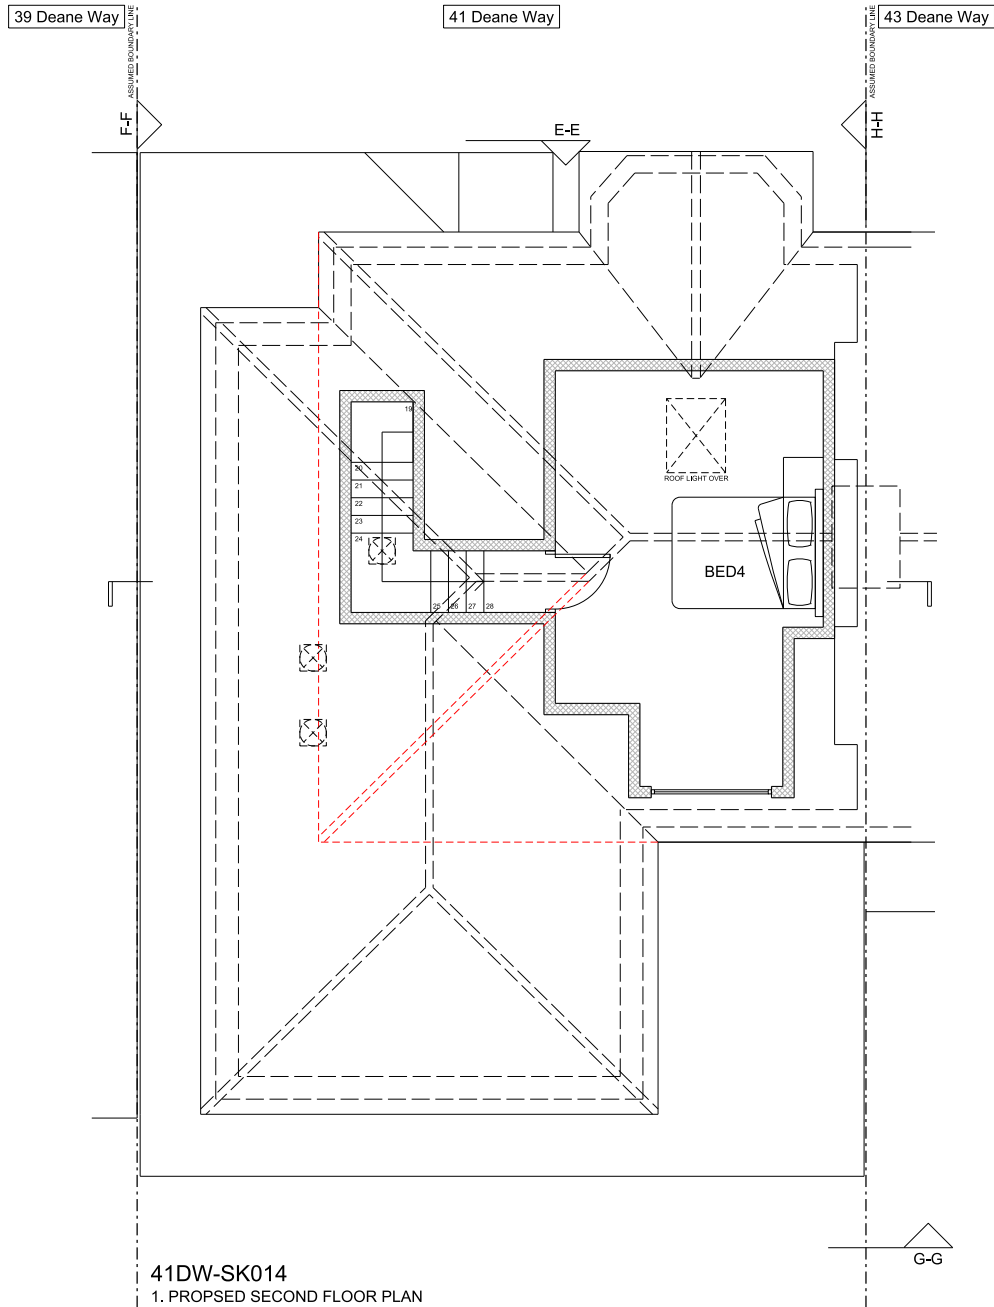

Revision	Date
A	26.11.20

Notes:

--- DENOTES EXISTING WALLS

- - - DENOTES PROPOSED DEMOLITIONS

DRAWING REVIEWED TO CLIENT COMMENTS

THIS DRAWING AND THE INFORMATION CONTAINED THEREIN IS THE PROPERTY OF SH2 CONSULTING LTD AND MAY NOT BE REPRODUCED WITHOUT PERMISSION.

ALL DIMENSIONS, LEVELS, SLOPES, POSITIONS AND LOCATIONS OF PARTICULARS INDICATED ON DRAWINGS ARE TO BE VERIFIED ON SITE PRIOR TO ENGAGING WORKS. ANY DISCREPANCIES MUST BE REPORTED TO THE DESIGN SURVEYOR ENGINEER OR RESPONSIBLE PERSONS IMMEDIATELY.

Client		Mr + Mrs PATEL	
Project		41 DEANE WAY, RUISLIP, HA4 8SX	
Drawing title		PROPOSED SECOND FLOOR PLAN / GA SECTION	
Drawing no.	Scale	Revision	Date
DW41-107	1:50@A2 / 1:100@A4	A	12.19