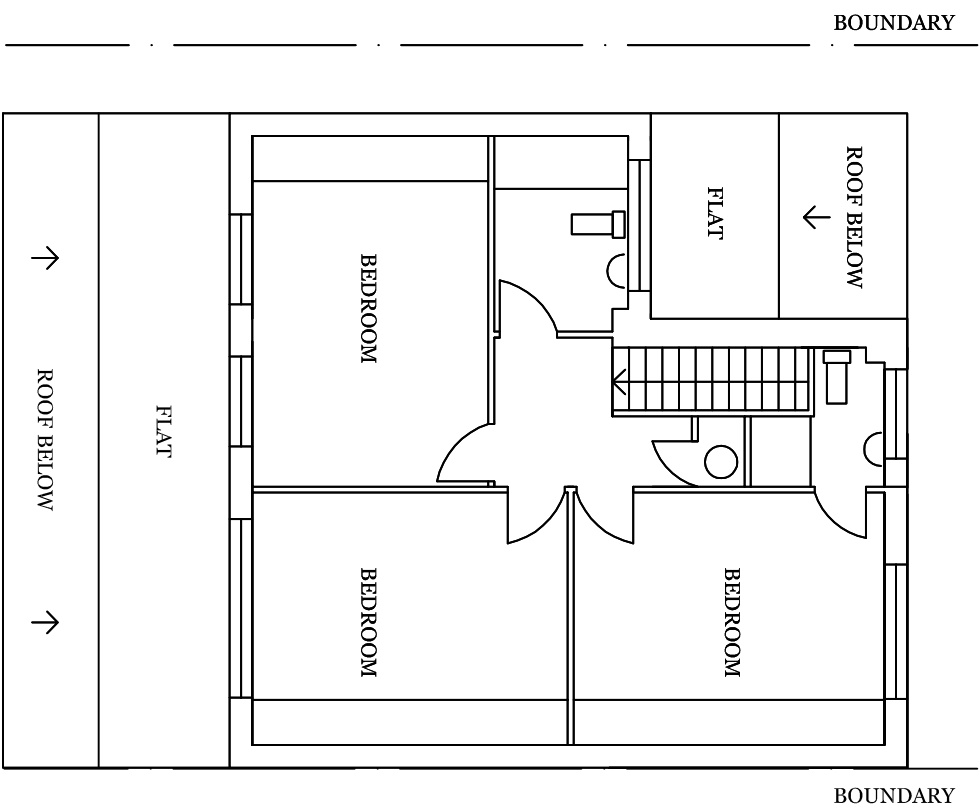
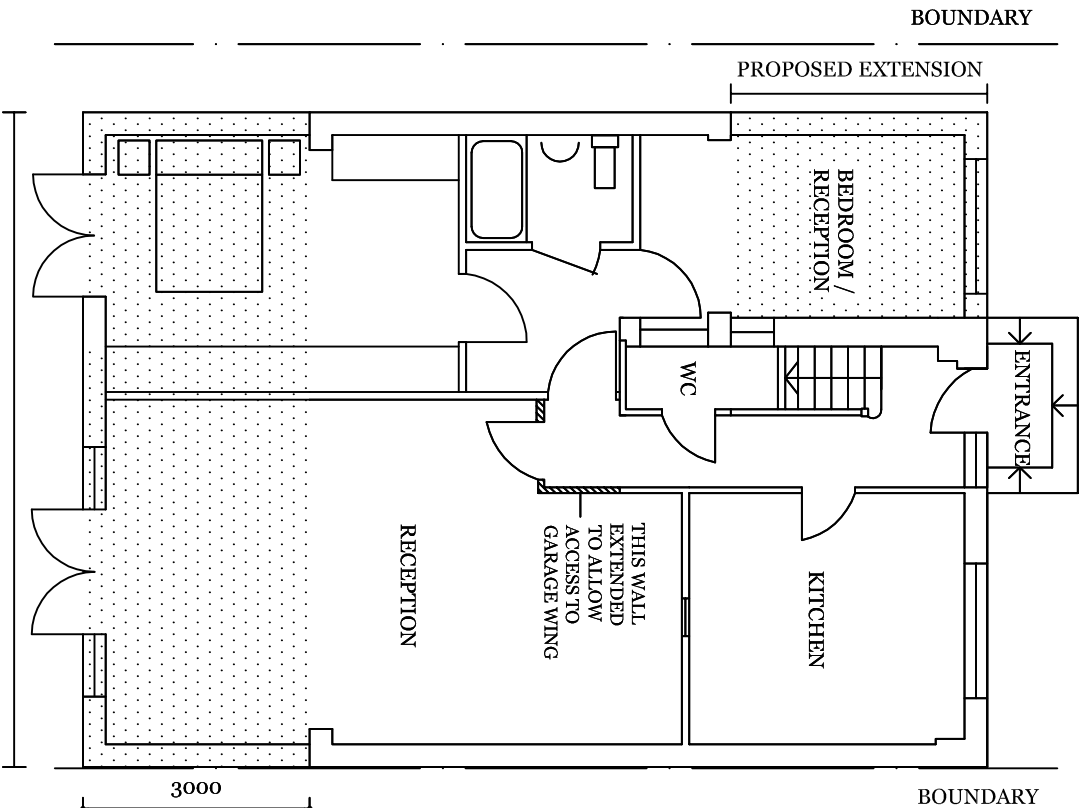
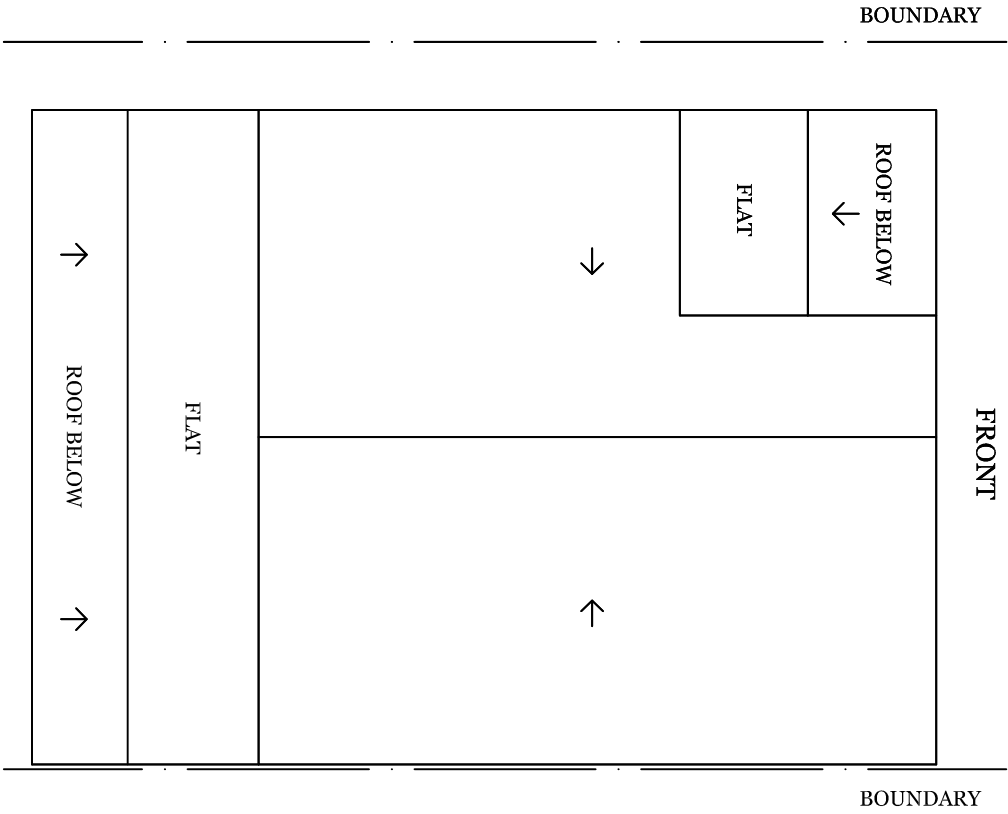
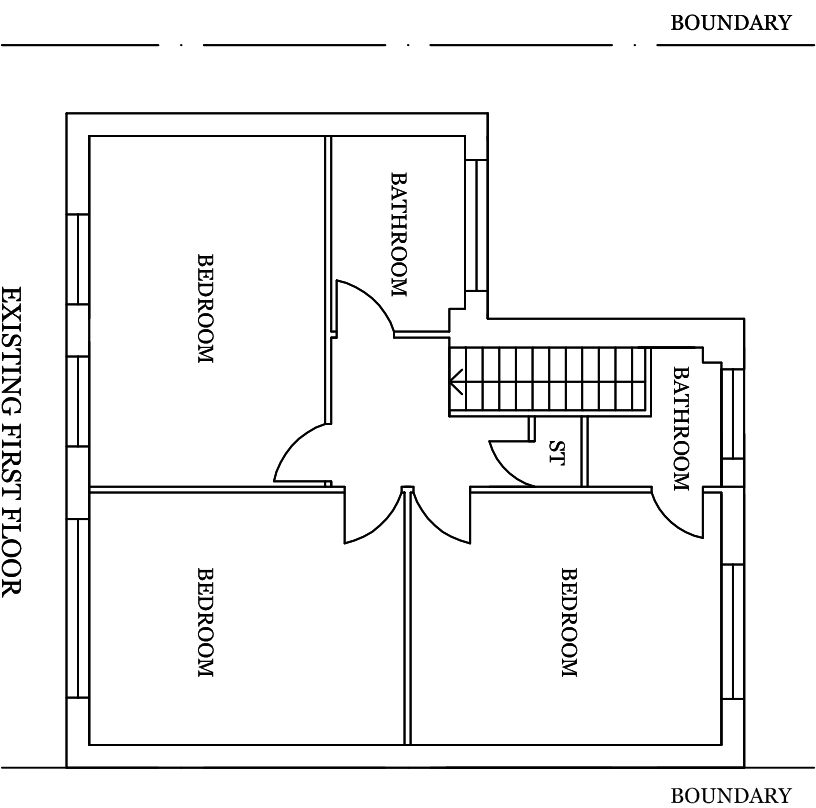
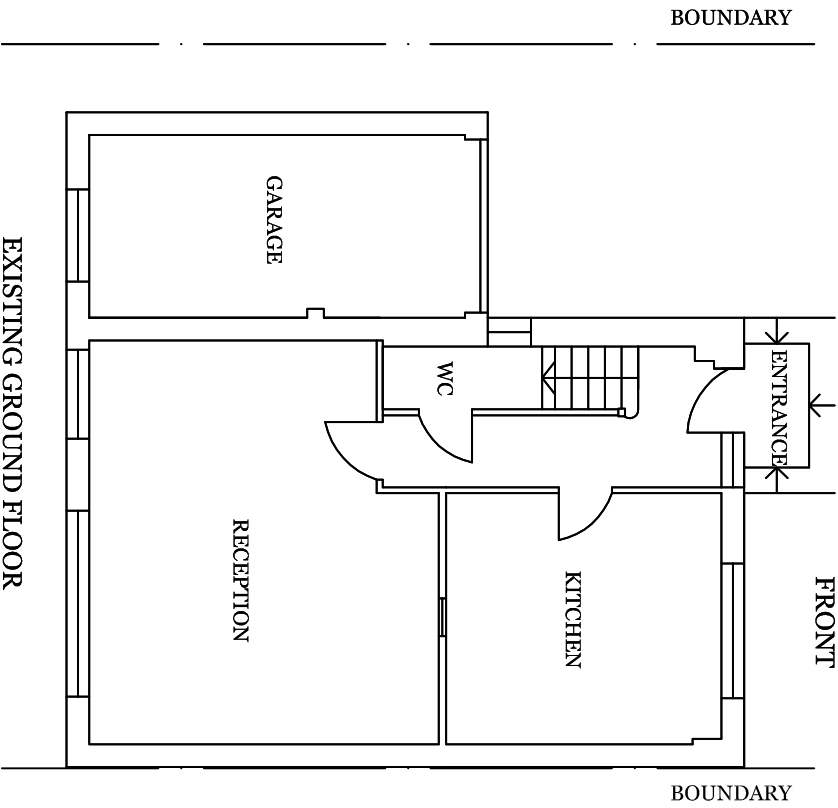
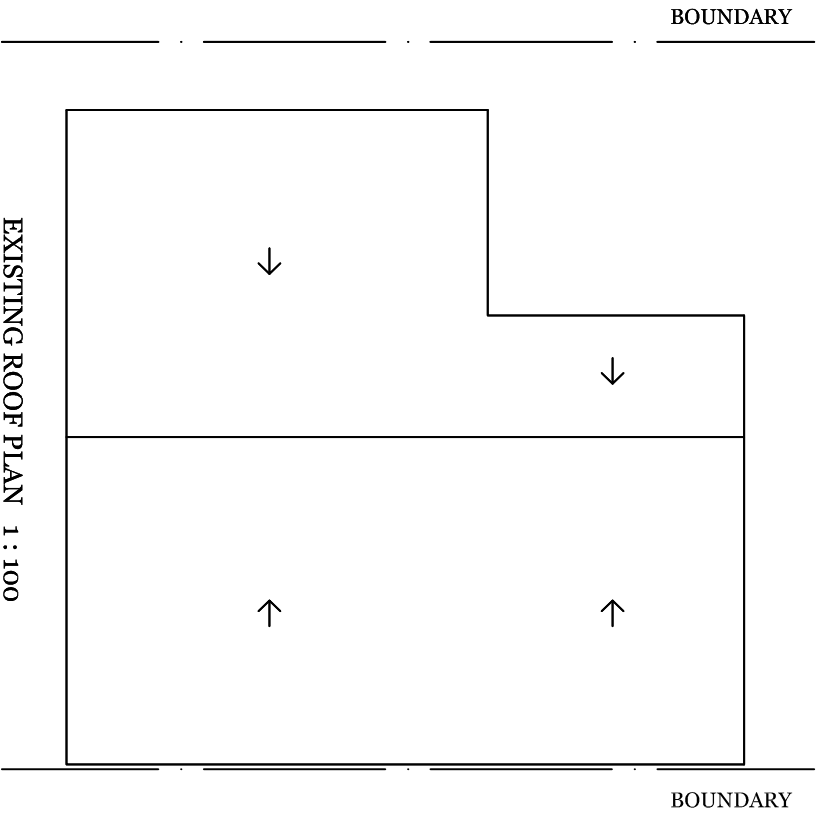


PROPOSED GROUND FLOOR 1 : 100
30 KNOLL CRESCENT
NORTHWOOD, LONDON HA6 1HJ

PROPOSED FIRST FLOOR
(UNCHANGED)

DRG. NO. SJ / 2015 / 09 / 01

ADVANCED MANAGEMENT LTD.

65 THE RIDGEWAY
KENTON, HARROW HA3 0LW
TEL: 07951 578803
email: admansal@hotmail.co.uk