


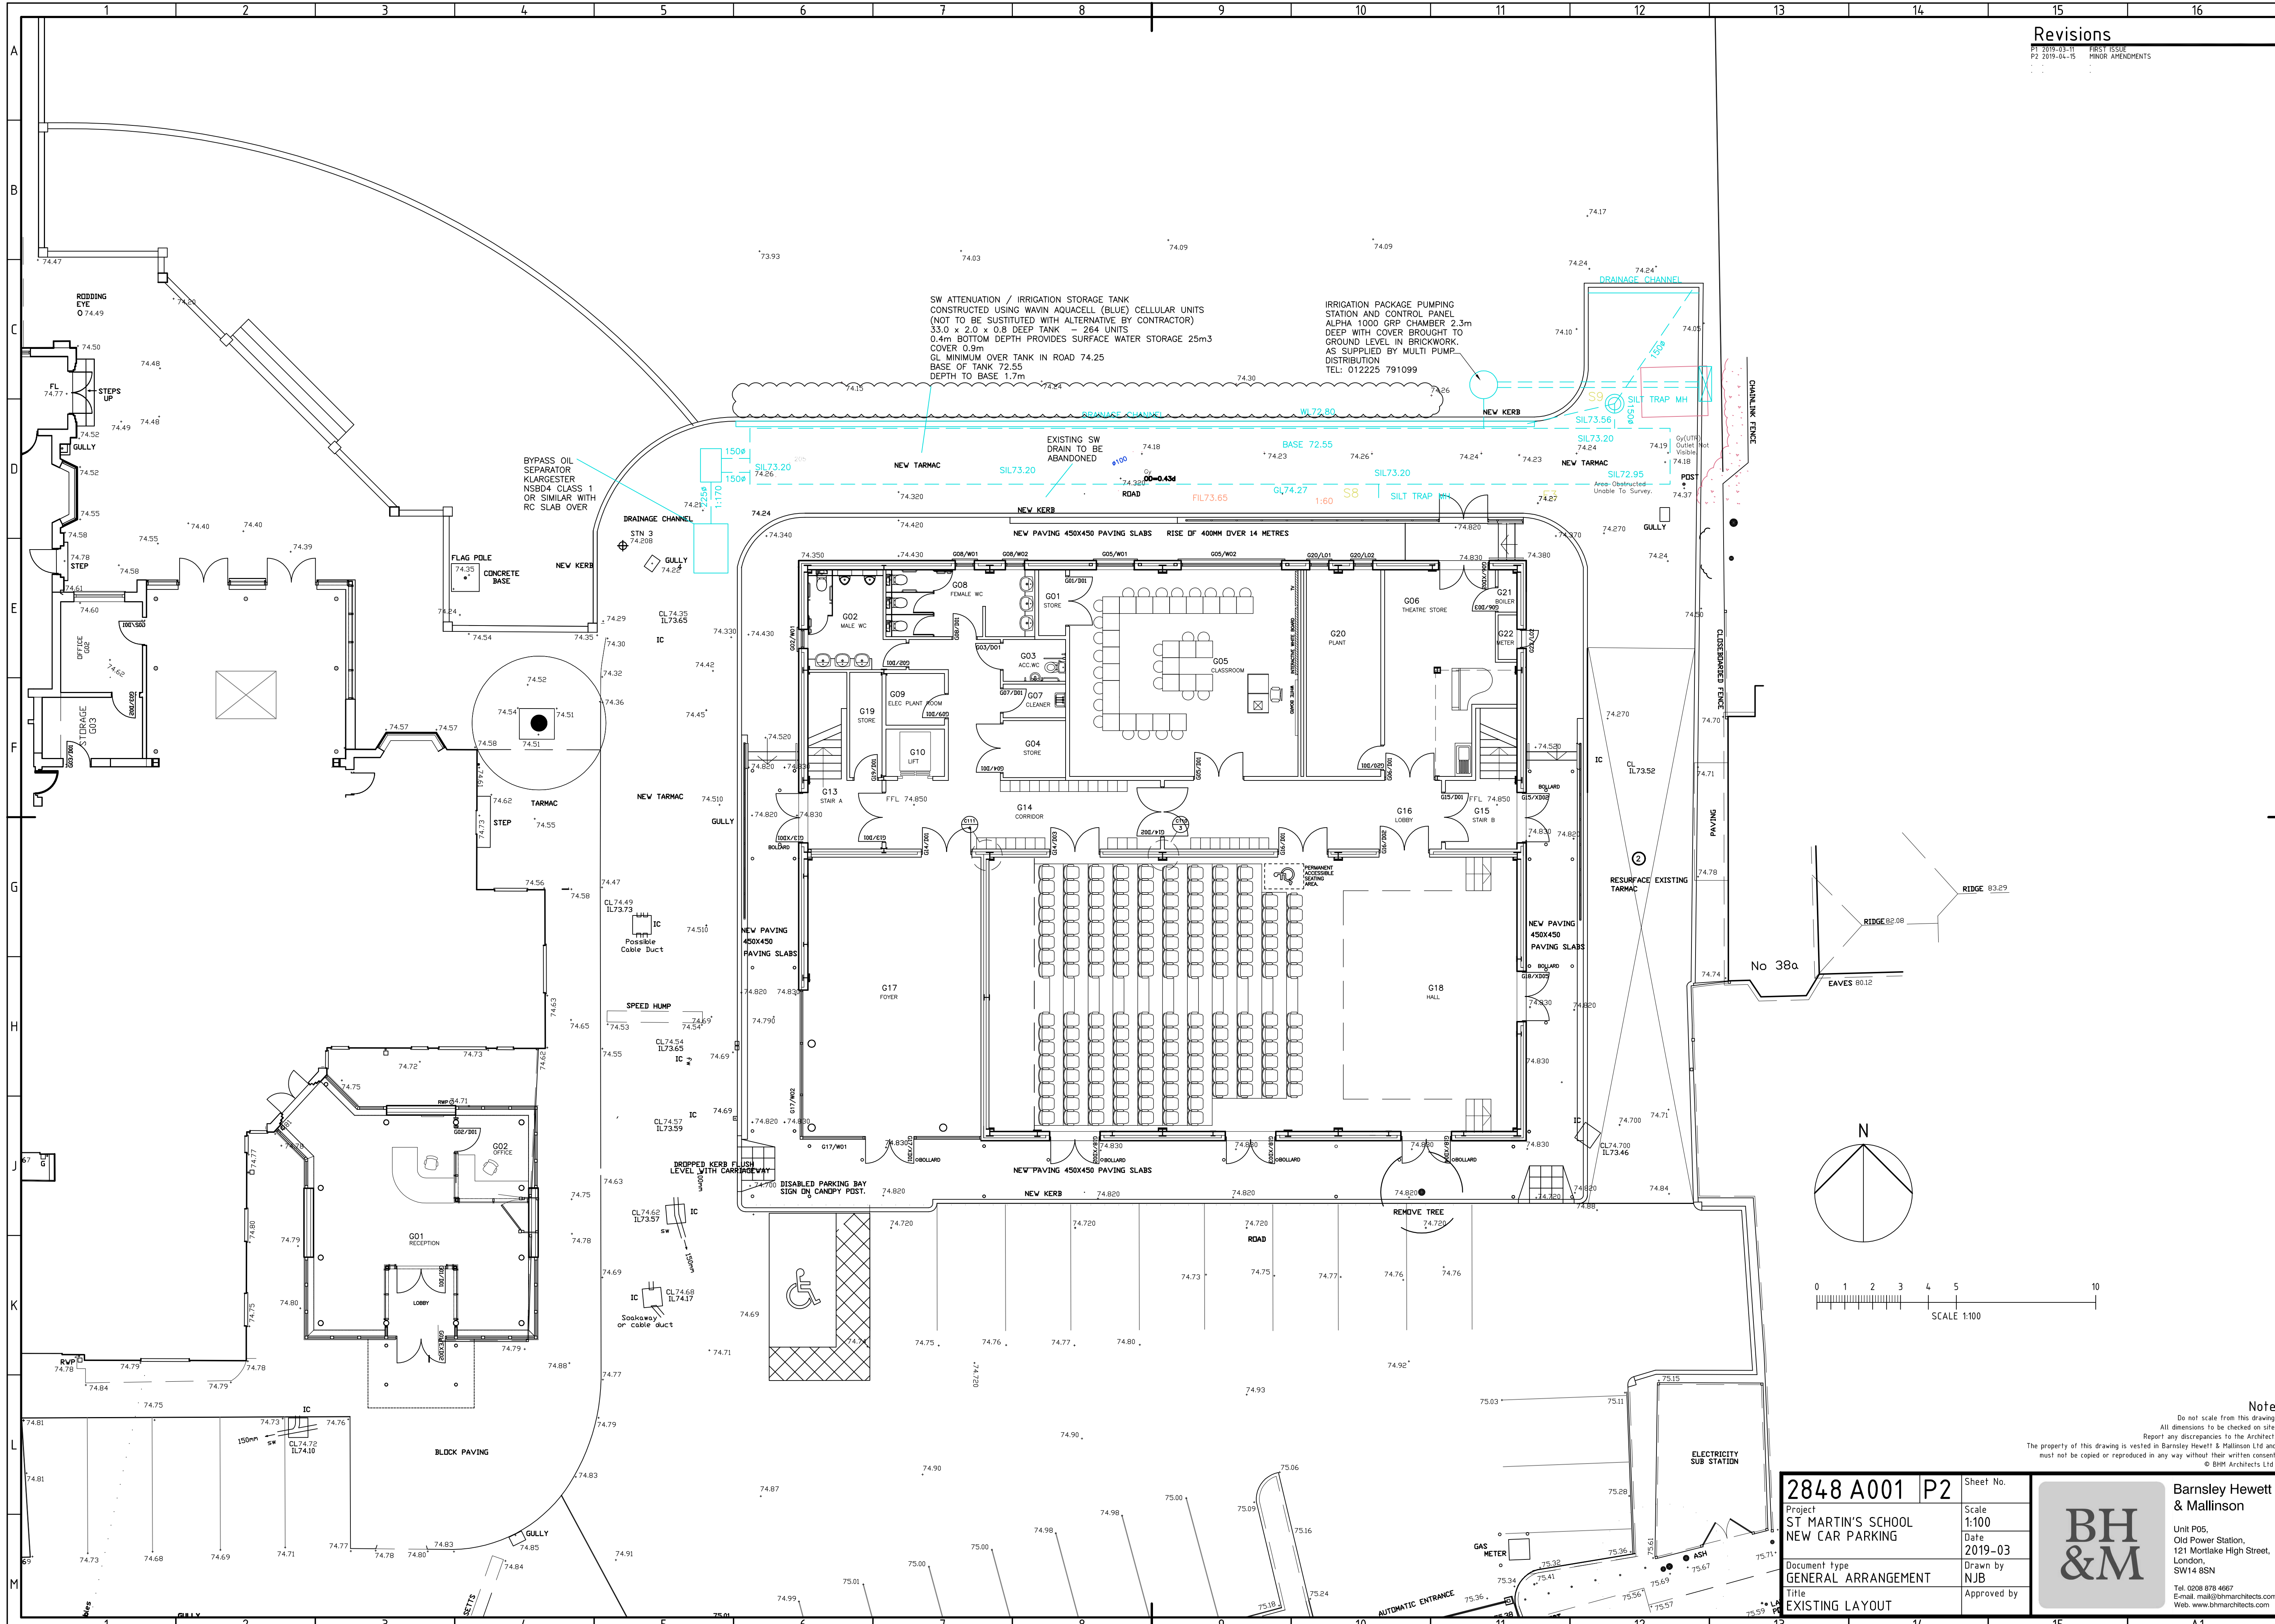

Note

Do not scale from this drawing
All dimensions to be checked on site
Report any discrepancies to the Architect
The property of this drawing is vested in Barnsley Hewett & Mallinson Ltd and
must not be copied or reproduced in any way without their written consent
© BHM Architects Ltd

2848 A001		P2	Sheet No.
Project ST MARTIN'S SCHOOL NEW CAR PARKING		Scale 1:100	Date 2019-03
Document type GENERAL ARRANGEMENT		Drawn by NJB	
Title EXISTING LAYOUT		Approved by	

Barnsley Hewett
& Mallinson

Unit P05,
Old Power Station,
121 Mortlake High Street,
London,
SW14 8SN

Tel. 0208 878 4667
E-mail. mail@bhmarchitects.com
Web. www.bhmarchitects.com